



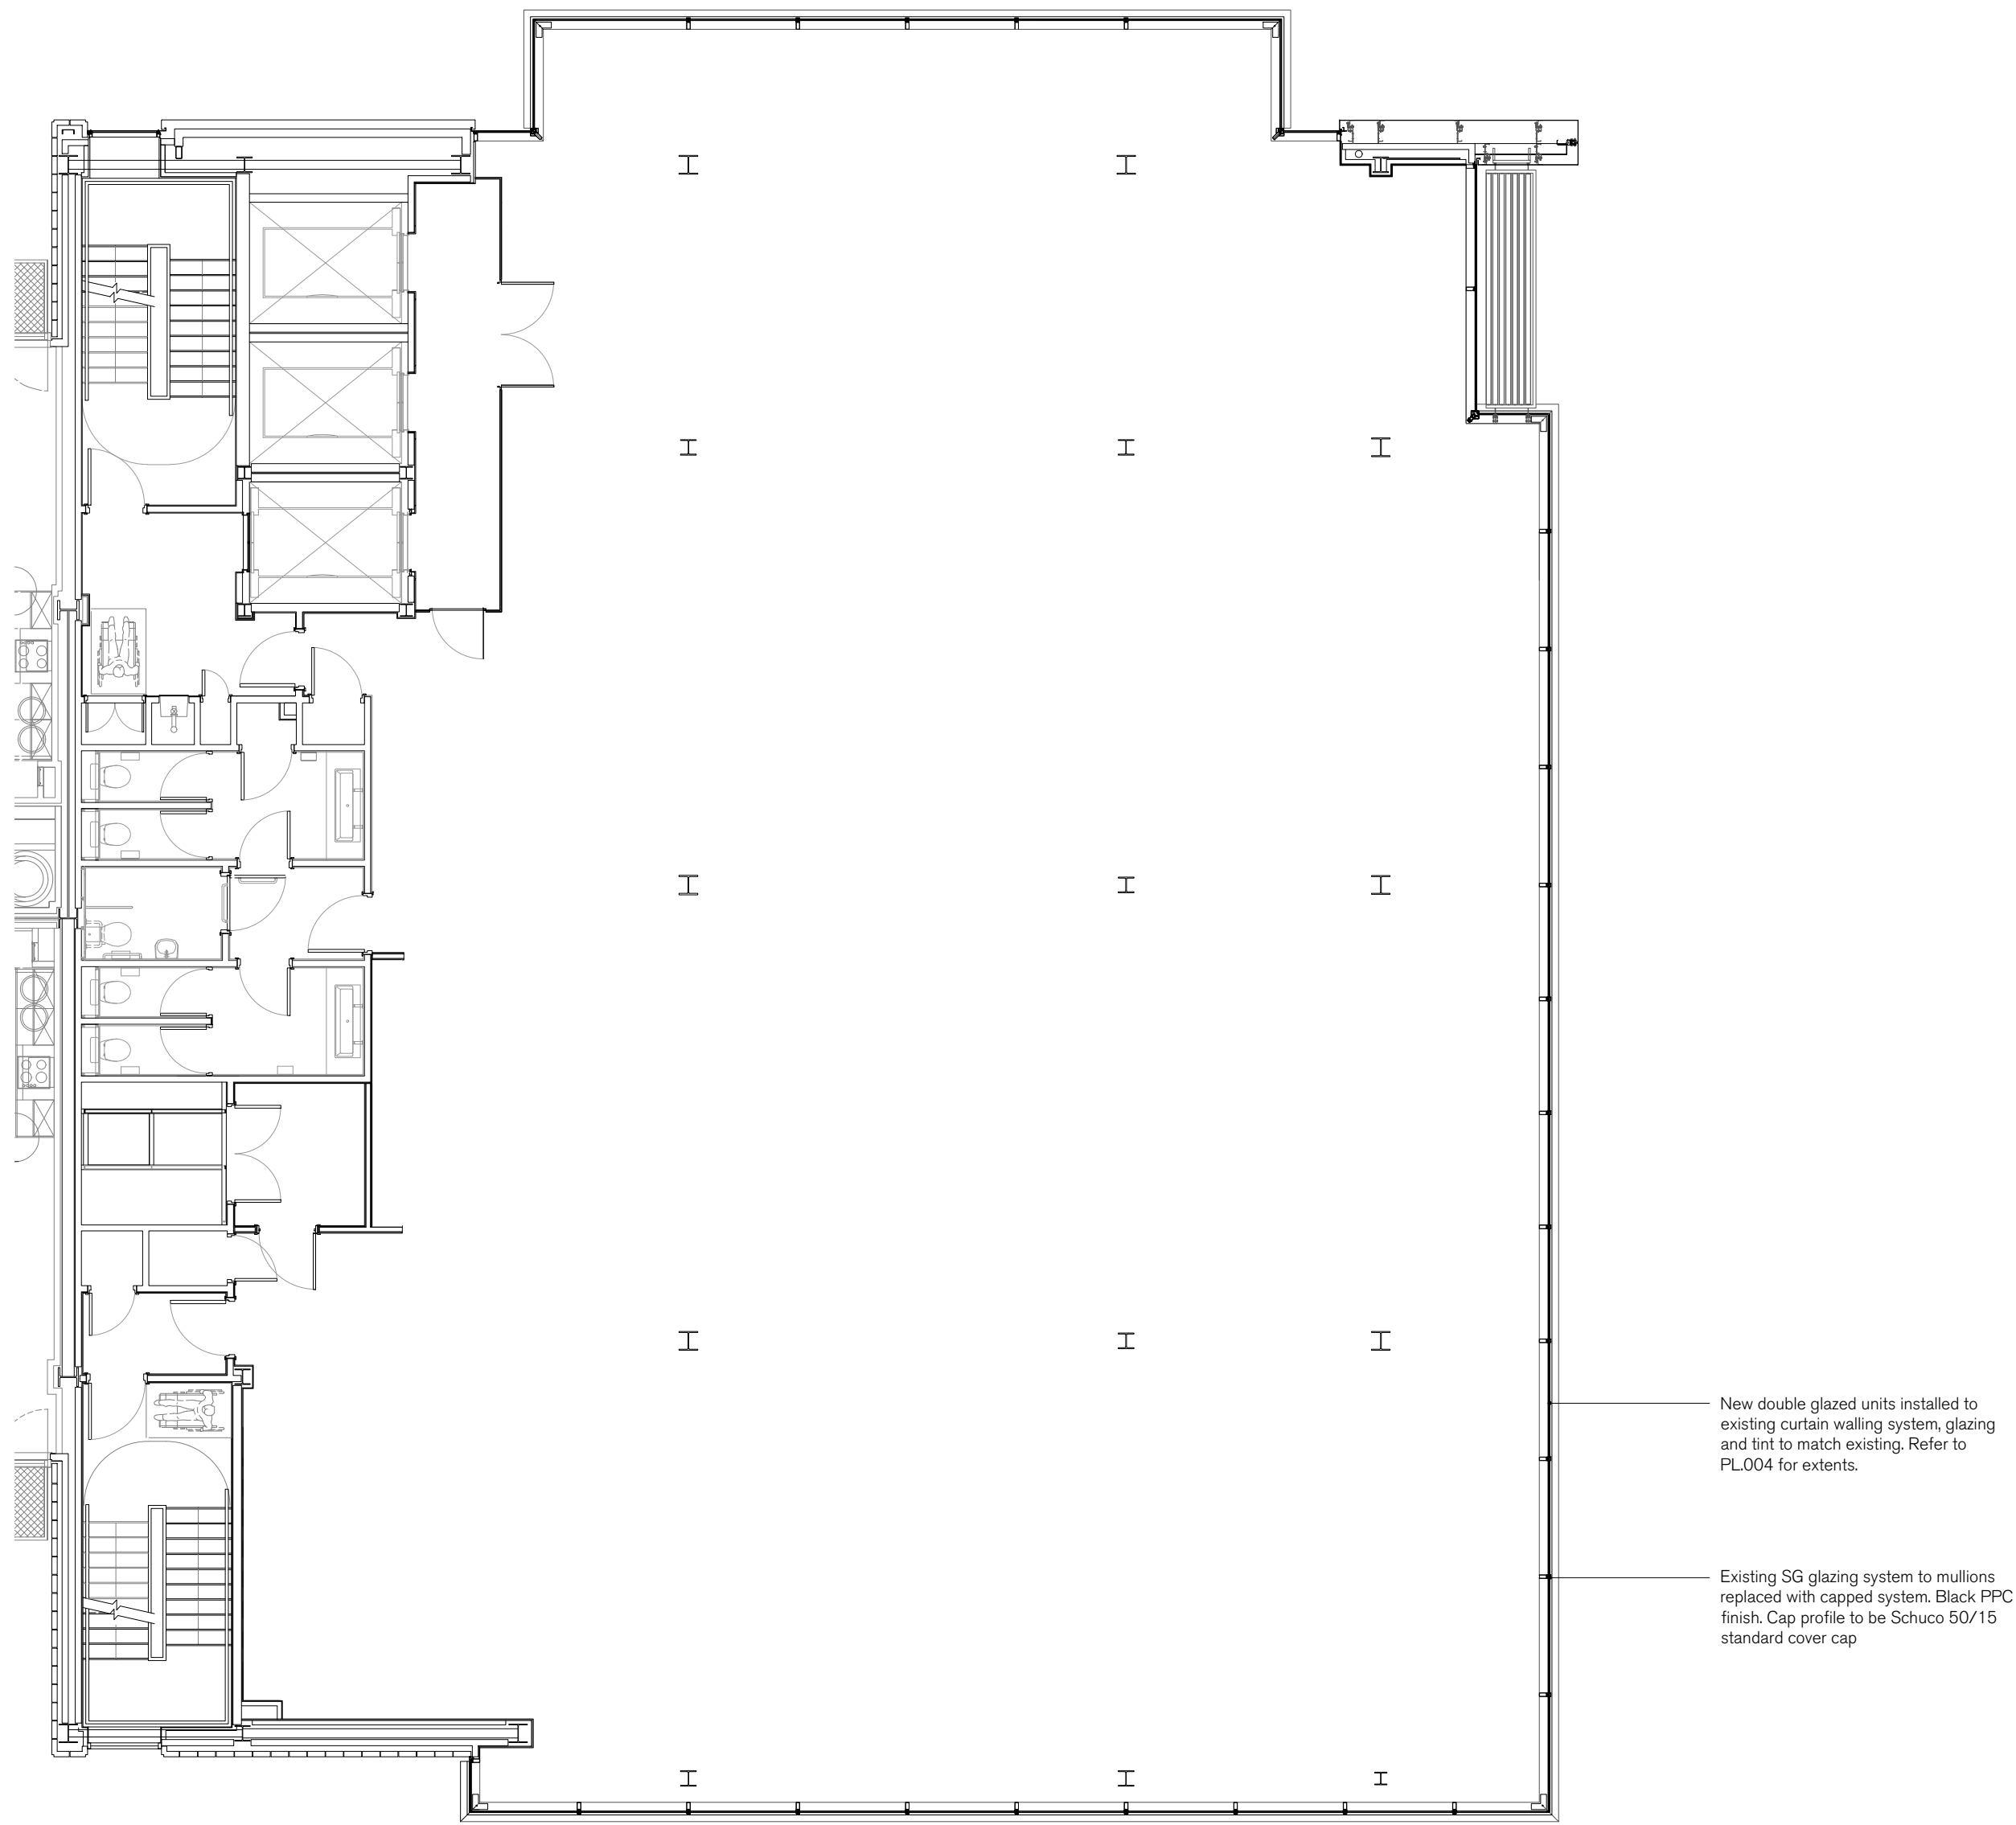

1

PROPOSED TYPICAL FLOOR PLAN
1:100

 

SPRATLEY & PARTNERS
7 CENTENARY BUSINESS PARK, STATION ROAD, HENLEY-ON-THAMES, OXFORDSHIRE RG9 1DS. 01491 411277
ISSUED ONLY FOR THE PURPOSE INDICATED. THIS DRAWING TO BE READ IN CONJUNCTION WITH ALL CONSULTANTS
INFORMATION. ALL DIMENSIONS TO BE CHECKED ON SITE. DO NOT SCALE. THIS DRAWING IS COPYRIGHT.

REV.	ISSUED	DESCRIPTION	DRAWN	CHECKED
P01	23.10.24	NOTE UPDATE	CW	DRC
P02	05.02.25	UPDATES TO CAP DETAIL AND FINISH	CW	DRC
-	-	-	-	-

PROJECT	DESCRIPTION	DATE	SCALE AT A1
BAUHAUS MANCHESTER	PROPOSED TYPICAL FLOOR PLAN (1 OF 2)	OCT '24	1:100
CLIENT	ORCHARD STREET INVESTMENT MANAGEMENT	STATUS	PLANNING
DRAWN	CW	CHECKED	CK

JOB NO	DRAWING NO	REV
24.066	PL.003	P02

S
& P