



Read drawing in conjunction with 0774-P3A-XX-XX-DRA-05052

Read drawing in conjunction with 0774-P3A-XX-XX-DRA-05054

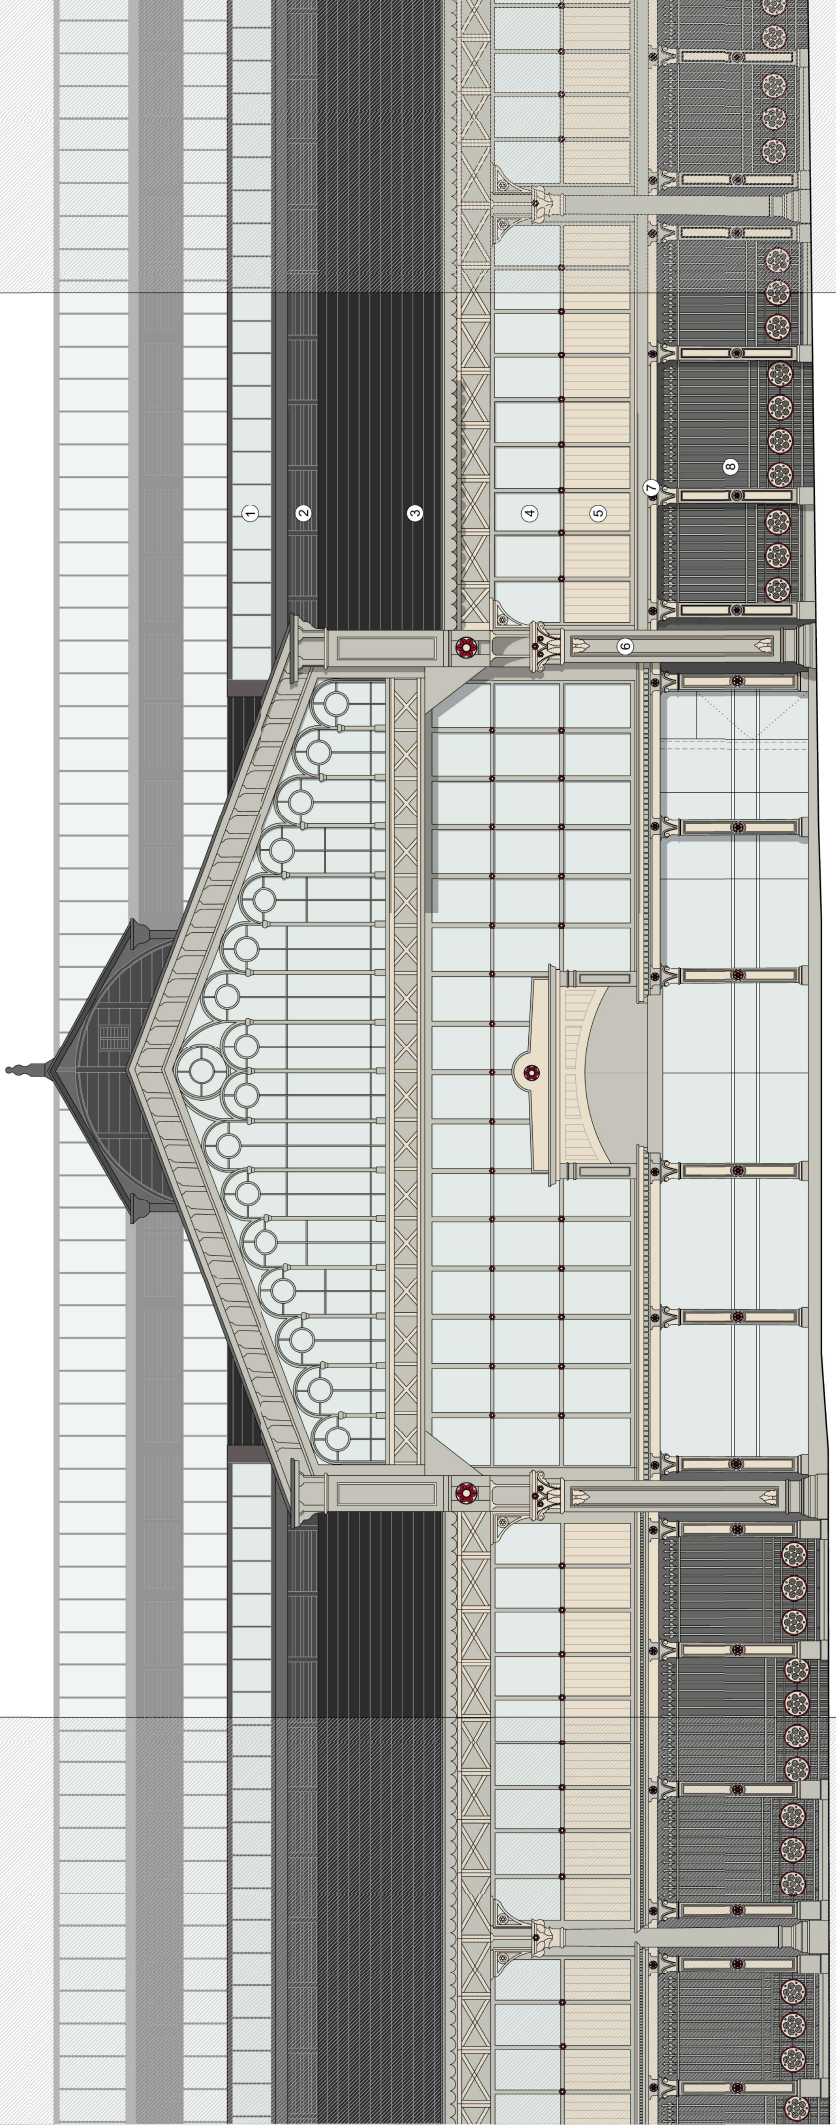

Detailed Elevation - South Facing, Liverpool Road

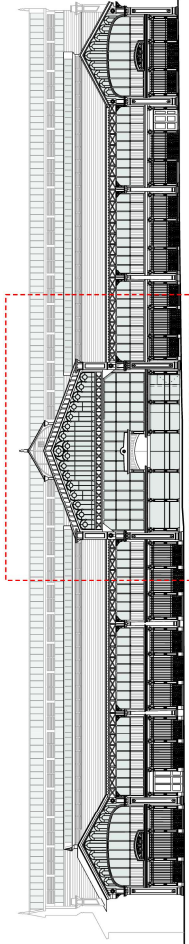

South Elevation


Scale 1:250

Key:

- 1 Rooflights
- 2 Existing timber louvers locally repaired and repainted dark grey
- 3 Proposed new roof slate, 600 x 300mm Central States
- 4 Existing glazing replaced where damaged with new glazing to be cleared and applied thin to be removed
- 5 Restoration white colour match: Dulux Metal Shield (Metal); Weather Shield (Timber) Colour Code: 53Y777054; Satin
- 6 Arran colour match: Dulux Metal Shield (Metal); Weather Shield (Timber) Colour Code: 50B641044; Satin
- 7 Red painted features: Burnt red colour match: Dulux Metal Shield (Metal); Colour Code: 30YR07354; Satin
- 8 Existing masonry cleaned and painted with Normal external masonry paint; colour TBC

Notes:
Do not scale from this drawing.
All dimensions are in millimetres unless otherwise noted.
All dimensions to be checked on site before proceeding.
All dimensions to be checked on site before proceeding.
All dimensions and discrepancies to be reported in writing to Project 3 Architects Ltd.
Areas indicated on this drawing are approximate and not to scale.
© Project 3 Architects Limited Registered in England & Wales Number 08021795.

Rev.	Date:	Description:	By:
P01	24/07/23	Final Issue	ko
P02	25/03/24	spec. updates	ws

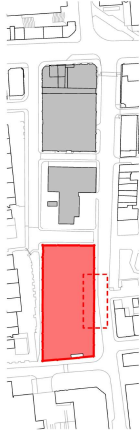

PROJECT 3 architects

4 back garden street

cheatere

WAT14 10Y

0161 233 0575

mail@project3architects.com

www.project3architects.com

Project: Lower Campfield
Liverpool Road, Manchester

Detailed Elevations
South Facing, (2 of 3)

Status:

PLANNING

Drawing Number:

0774-P3A-XX-XX-DRA-05053

P02

Scale @ ISO A1:

1:50

Revision: