




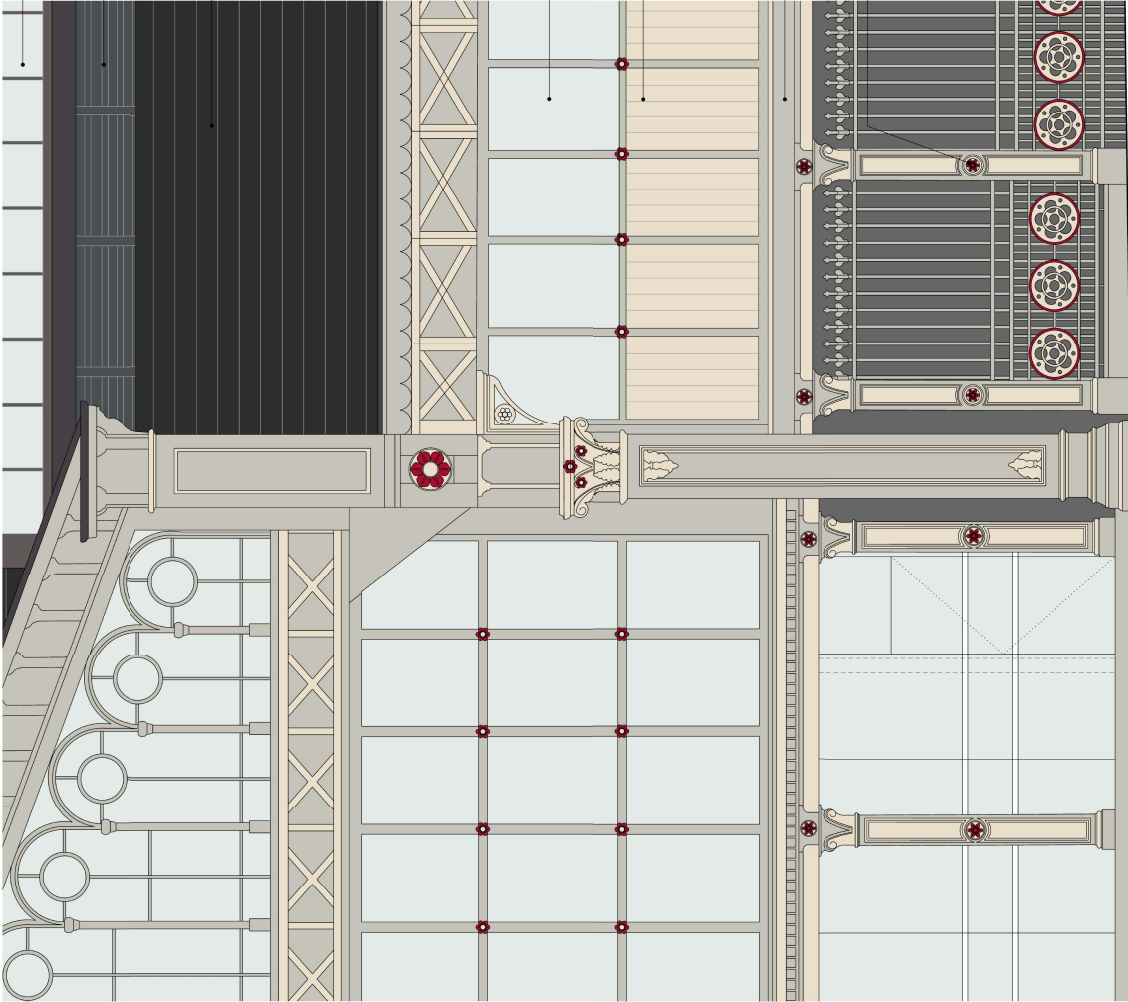


A. Detailed Elevation - Fragment (South Facing)
Scale 1:25

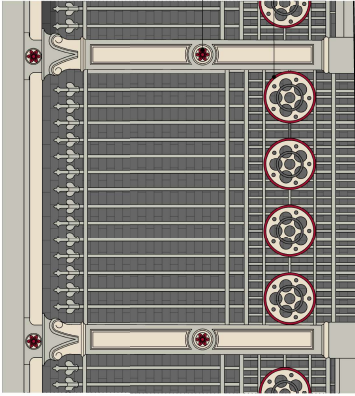

B. Detailed Elevation - Bay with existing railing
Scale 1:25

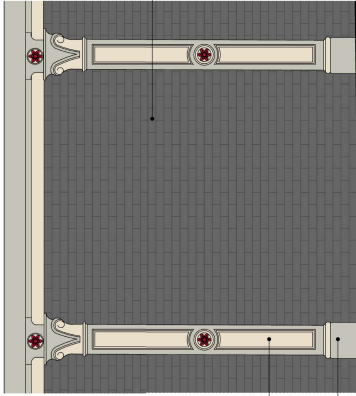

C. Detailed Elevation - Bay (without existing railing) to show existing brickwork
Scale 1:25

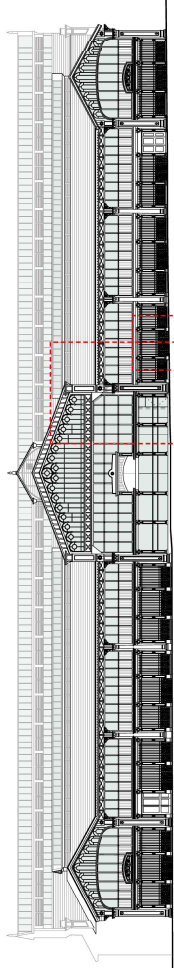

South Elevation
Scale 1:250

Notes:	Rev.	Date:	Description:	By:
Do not scale from this drawing.	P01	14/07/23	Final issue	ko
All dimensions are in millimetres unless otherwise noted.	P02	19/07/23	Spec. added	ko
All dimensions to be checked on site before proceeding.	P03	21/09/23	Spec. updated	we
All dimensions and discrepancies to be reported in writing to Project 3 Architects Ltd.	P04	25/02/24	Spec. updated	we
Areas indicated on this drawing are approximate and not to scale.				
© Project 3 Architects Limited Registered in England & Wales Number 08021795.				



Scale 1:25
0.5 m 0 0.5 1 1.5 m

PROJECT 3 architects
4 back garden street
cheetham
WAT14 1DY
0161 233 0575
mail@project3architects.com
www.project3architects.com

Project: Lower Campfield
Liverpool Road, Manchester
Detailed Elevations
South Facing Bay
Status: PLANNING
Drawing Number: 0774-P3A-XX-XX-DR-A-05050
Scale @ ISO A1: 1:25
Revision: P04