


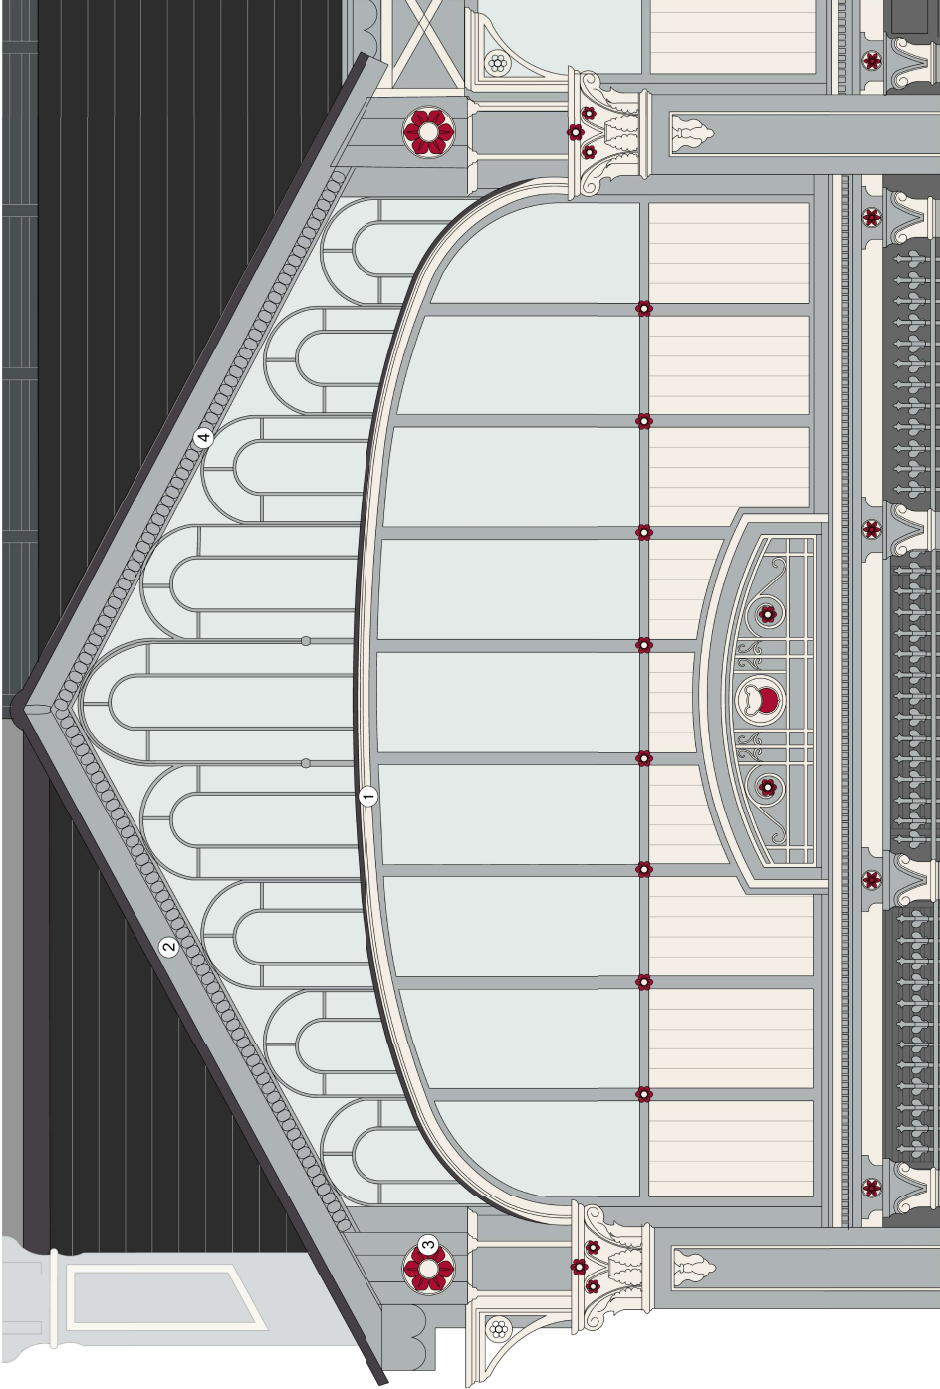

Type E - North Elevation



Key:

- 1 Restoration white colour match: Dulux Metal Shield (Metal); Weather Shield (Timber); Colour Code: 53Y77064; Sain
- 2 Aron colour match: Dulux Metal Shield (Metal); Weather Shield (Timber); Colour Code: 50BG41044; Sain
- 3 Red patinated features: Barn red colour match; Dulux Metal Shield (Metal); Colour Code: 30Y902754; Sain
- 4 Underside of the overhang: Dulux Metal Shield (Metal); Weather Shield (Timber); Colour Code: 50BG41044; Sain
- 5 Decorative fascia on the corners to be restored and replaced where damaged; missing elements on East and West end of the facade

Notes:

Areas to be repaired work to be inspected for rot and damage and made good as necessary. All repairs to match exactly.
All timber to be sanded and primed in line with paint manufacturers recommendation and specifications.
Paint to be supplied by Frouns & Co and to be fitted in accordance with their specification and recommendation.
Colour as annotations.

Notes:

Do not scale from this drawing.
All dimensions are in millimetres unless otherwise noted.
All dimensions to be checked on site before proceeding.
All dimensions and discrepancies to be reported in writing to Project 3 Architects Ltd.
Areas indicated on this drawing are approximate and not to scale.
© Project 3 Architects Limited Registered in England & Wales Number 0802735.

Rev.	Date:	Description:	By:
P01	01/09/23	First Issue	wo
P02	15/09/23	updates to colour refs	ws
P03	25/03/24	spec updated	ws



Scale 1:250

PROJECT 3 architects

4 back garden street

cheatree

WAT 14 10Y

0161 233 0575

mail@project3architects.com

Scale @ ISO A1:

1:20

Revision:

P03

Project: Lower Campfield
Liverpool Road, Manchester

Roof Repair Details

Type E

Status:

PLANNING

Drawing Number: 0774-P3A-XX-XX-DR-A-05064