




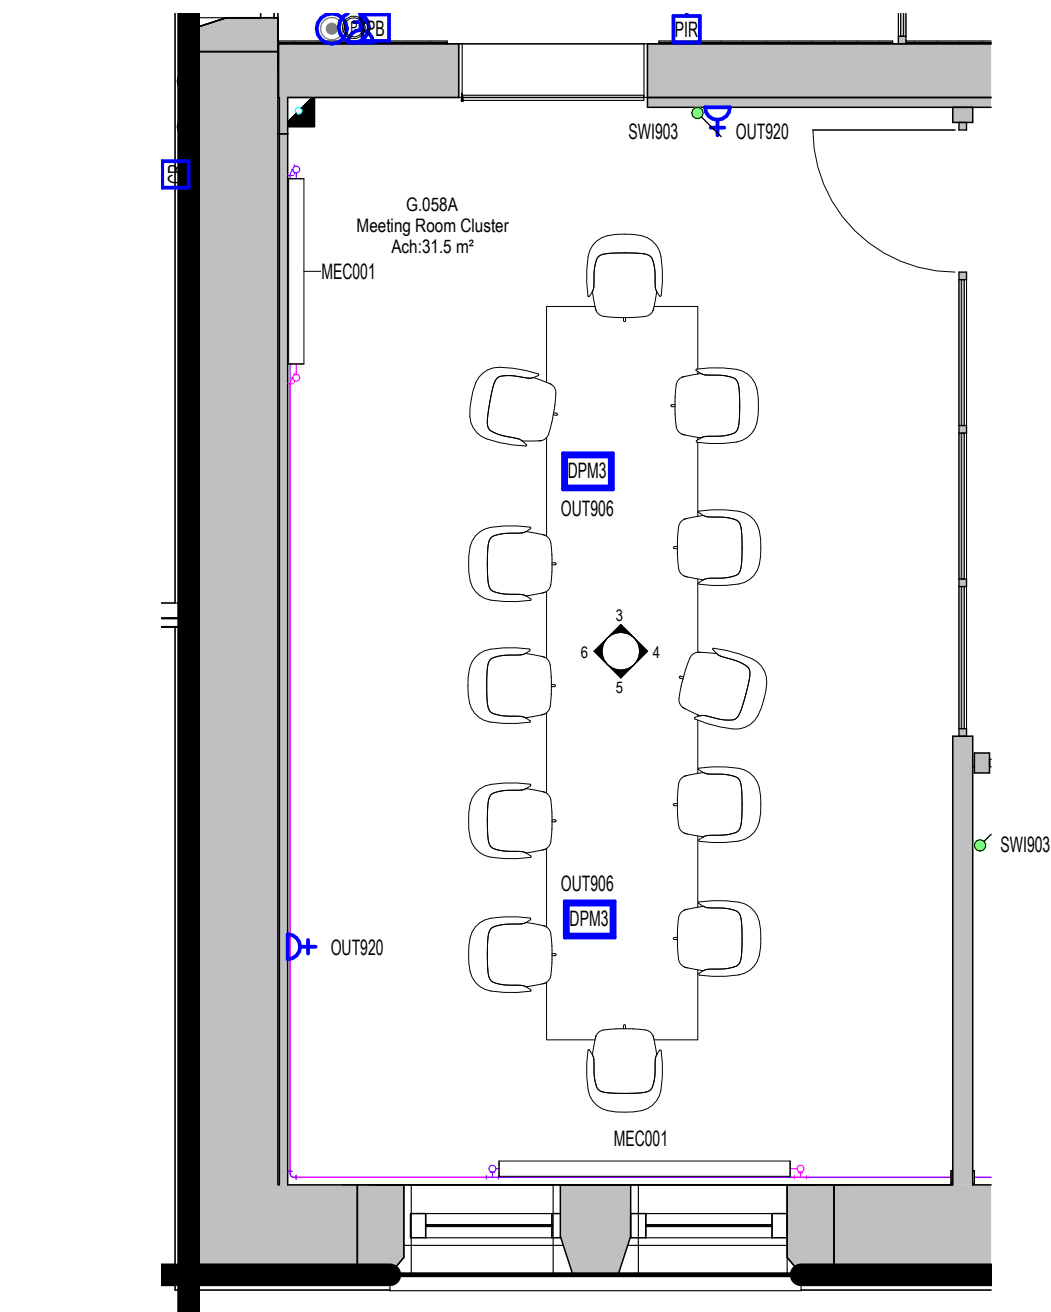


1 Meeting Room G.058A Floor Plan
1 : 50

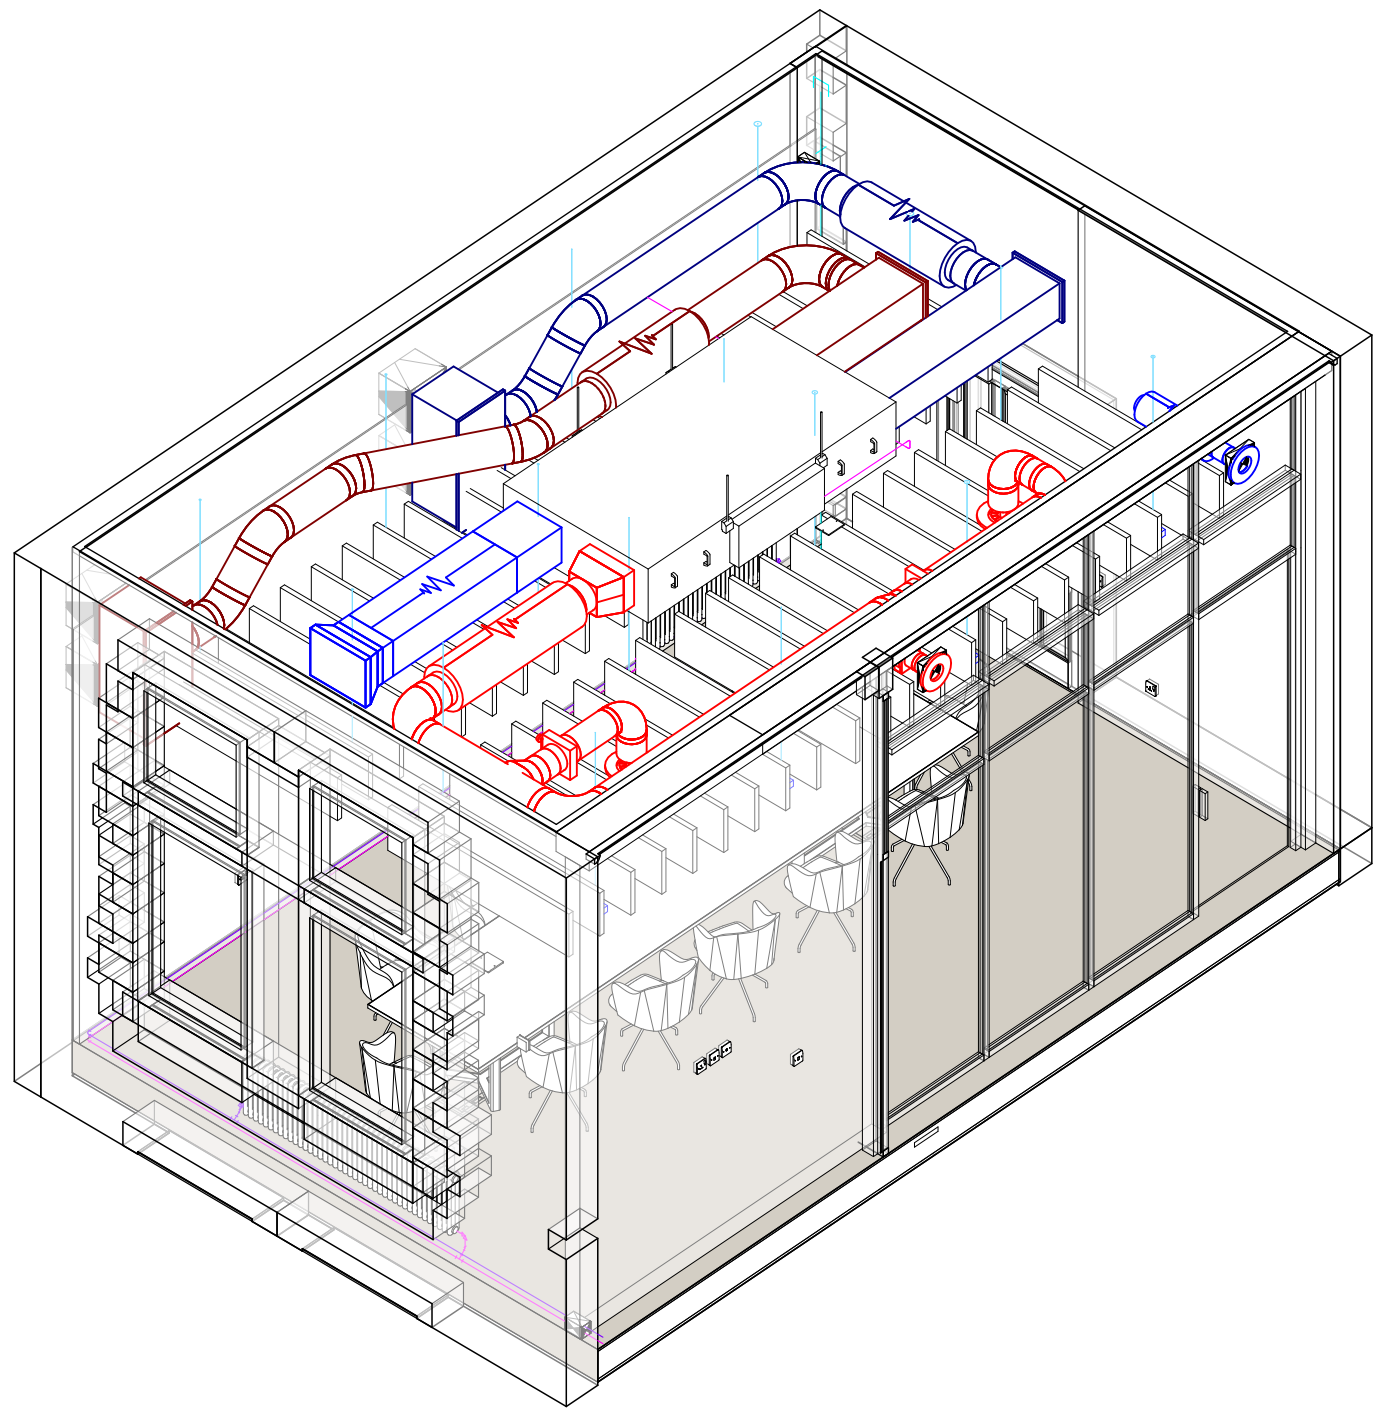


2 Meeting Room G.058A Isometric View

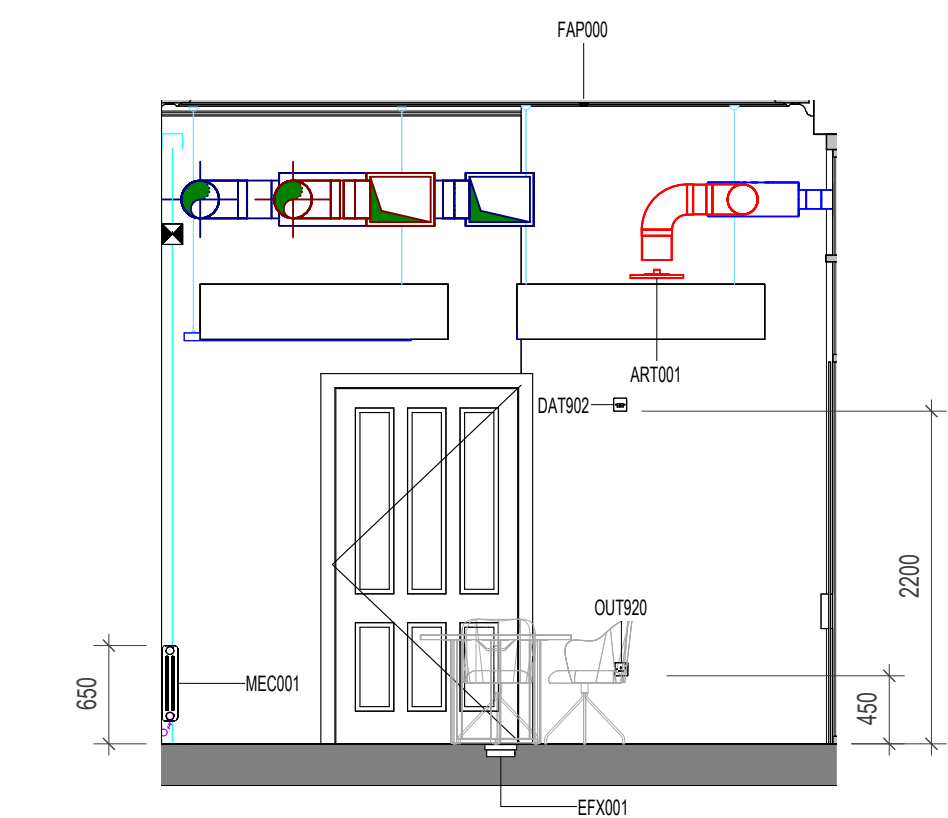


3 ELEVATION 3
1 : 50

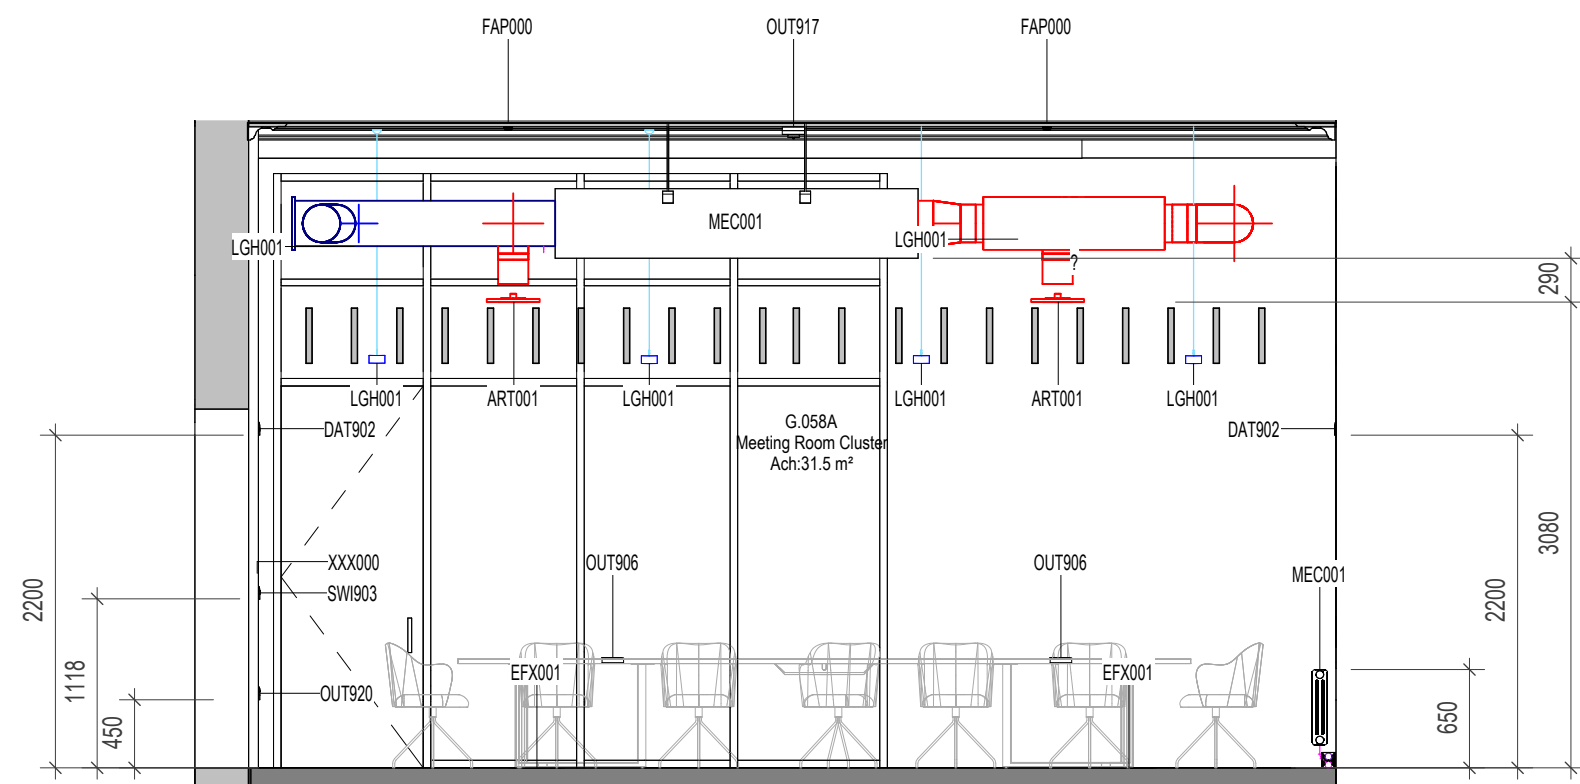

4 ELEVATION 4
1 : 50

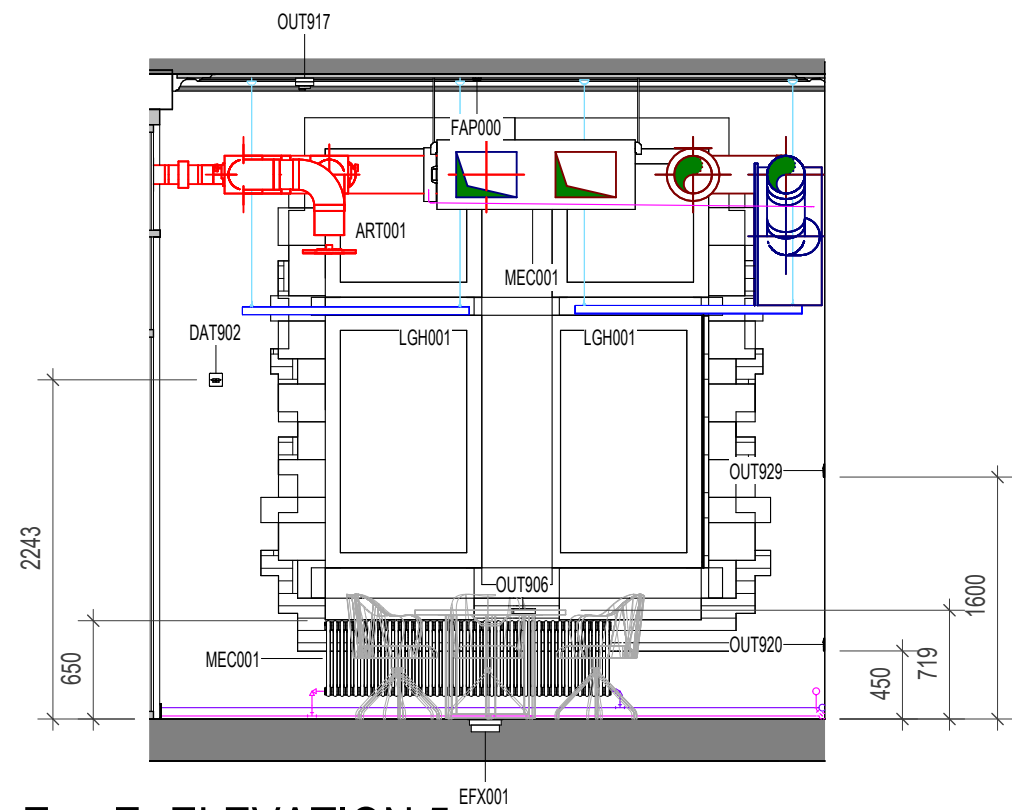

5 ELEVATION 5
1 : 50

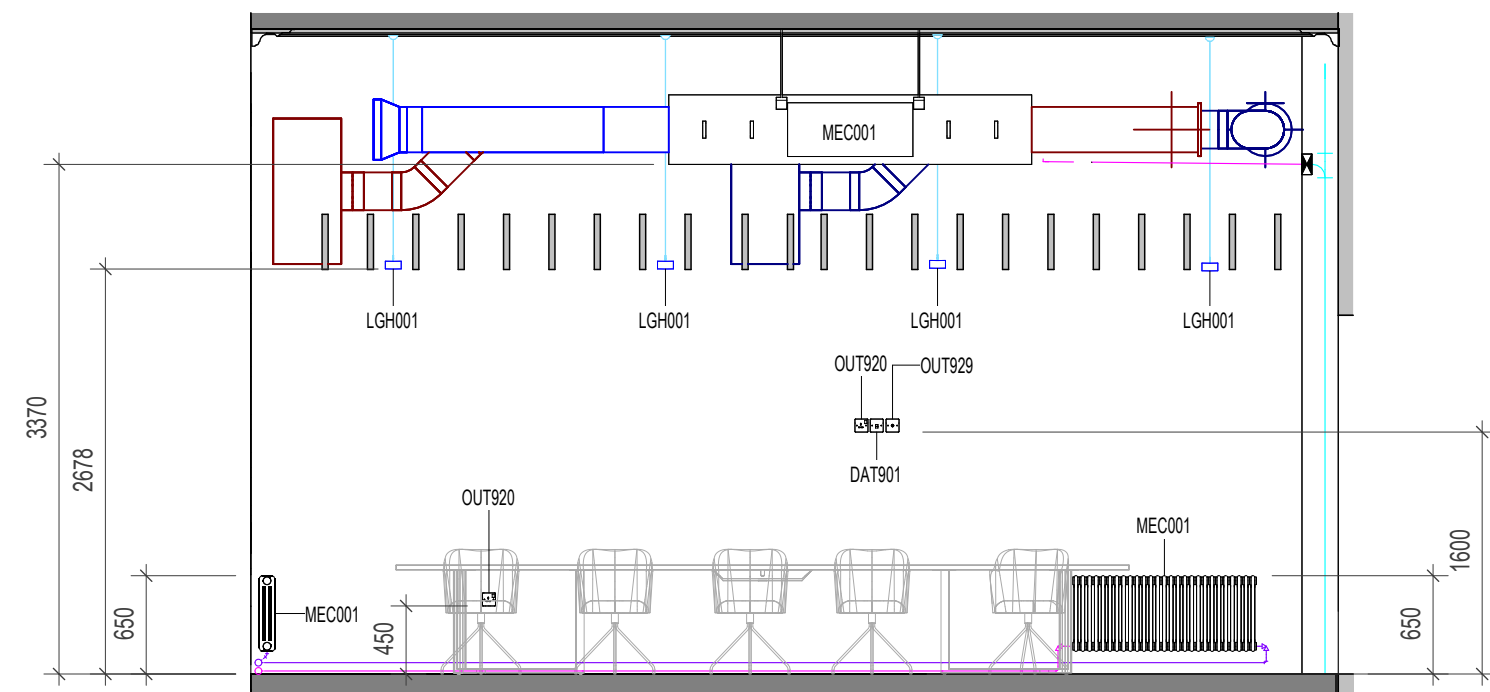

6 ELEVATION 6
1 : 50

Space Number	Space Name	ADBCode	ADBDescription	ADBGroup
G.058A	Meeting Room Cluster	ART001	Air Terminal	1
G.058A	Meeting Room Cluster	DAT902	Double Gang RJ45 Outlet	1
G.058A	Meeting Room Cluster	EPX001	Electrical Fixture	1
G.058A	Meeting Room Cluster	LGH001	Lighting Fixture	1
G.058A	Meeting Room Cluster	MEC001	Mechanical Equipment	1
G.058A	Meeting Room Cluster	OUT906	Automatic Changeover Switch	1
G.058A	Meeting Room Cluster	OUT920	Single Switched Socket Outlet - Plastic	1
G.058A	Meeting Room Cluster	SW903	Plastic Retractive Light Switch	1

Notes:
• This drawing is copyright.
• Do not scale dimensions from this drawing.
• This drawing is to be read in conjunction with all other relevant drawings.
• All discrepancies on this drawing are to be reported to the architect.
• Do not modify any element of this drawing.
• Use drawing only for purpose(s) issued.
• This drawing may contain colour.

North Point

Key Plan

The following external model files are included within this drawing:

P3	2024/12/13	C-sheets issued to MCC	AB	RM
P2	2024/07/26	C-sheets issued to MCC	AB	RM
P1	2024/07/12	Co-ordination with MEP	AB	RM
Rev	Date	Revision Notes	Drawn	Review



Project
Rutherford Building

Drawing Title
G.058A - Meeting Room

Job Number 141532	Date	Security Classification	Drawn By AJ
Scale@A1 1 : 50	Purpose LISTED BUILDING CONSENT	Reviewed By AB	Revision
Drawing Number 4901-RBUM-ARC-XX-ZZ-DR-A-4901	P3		