



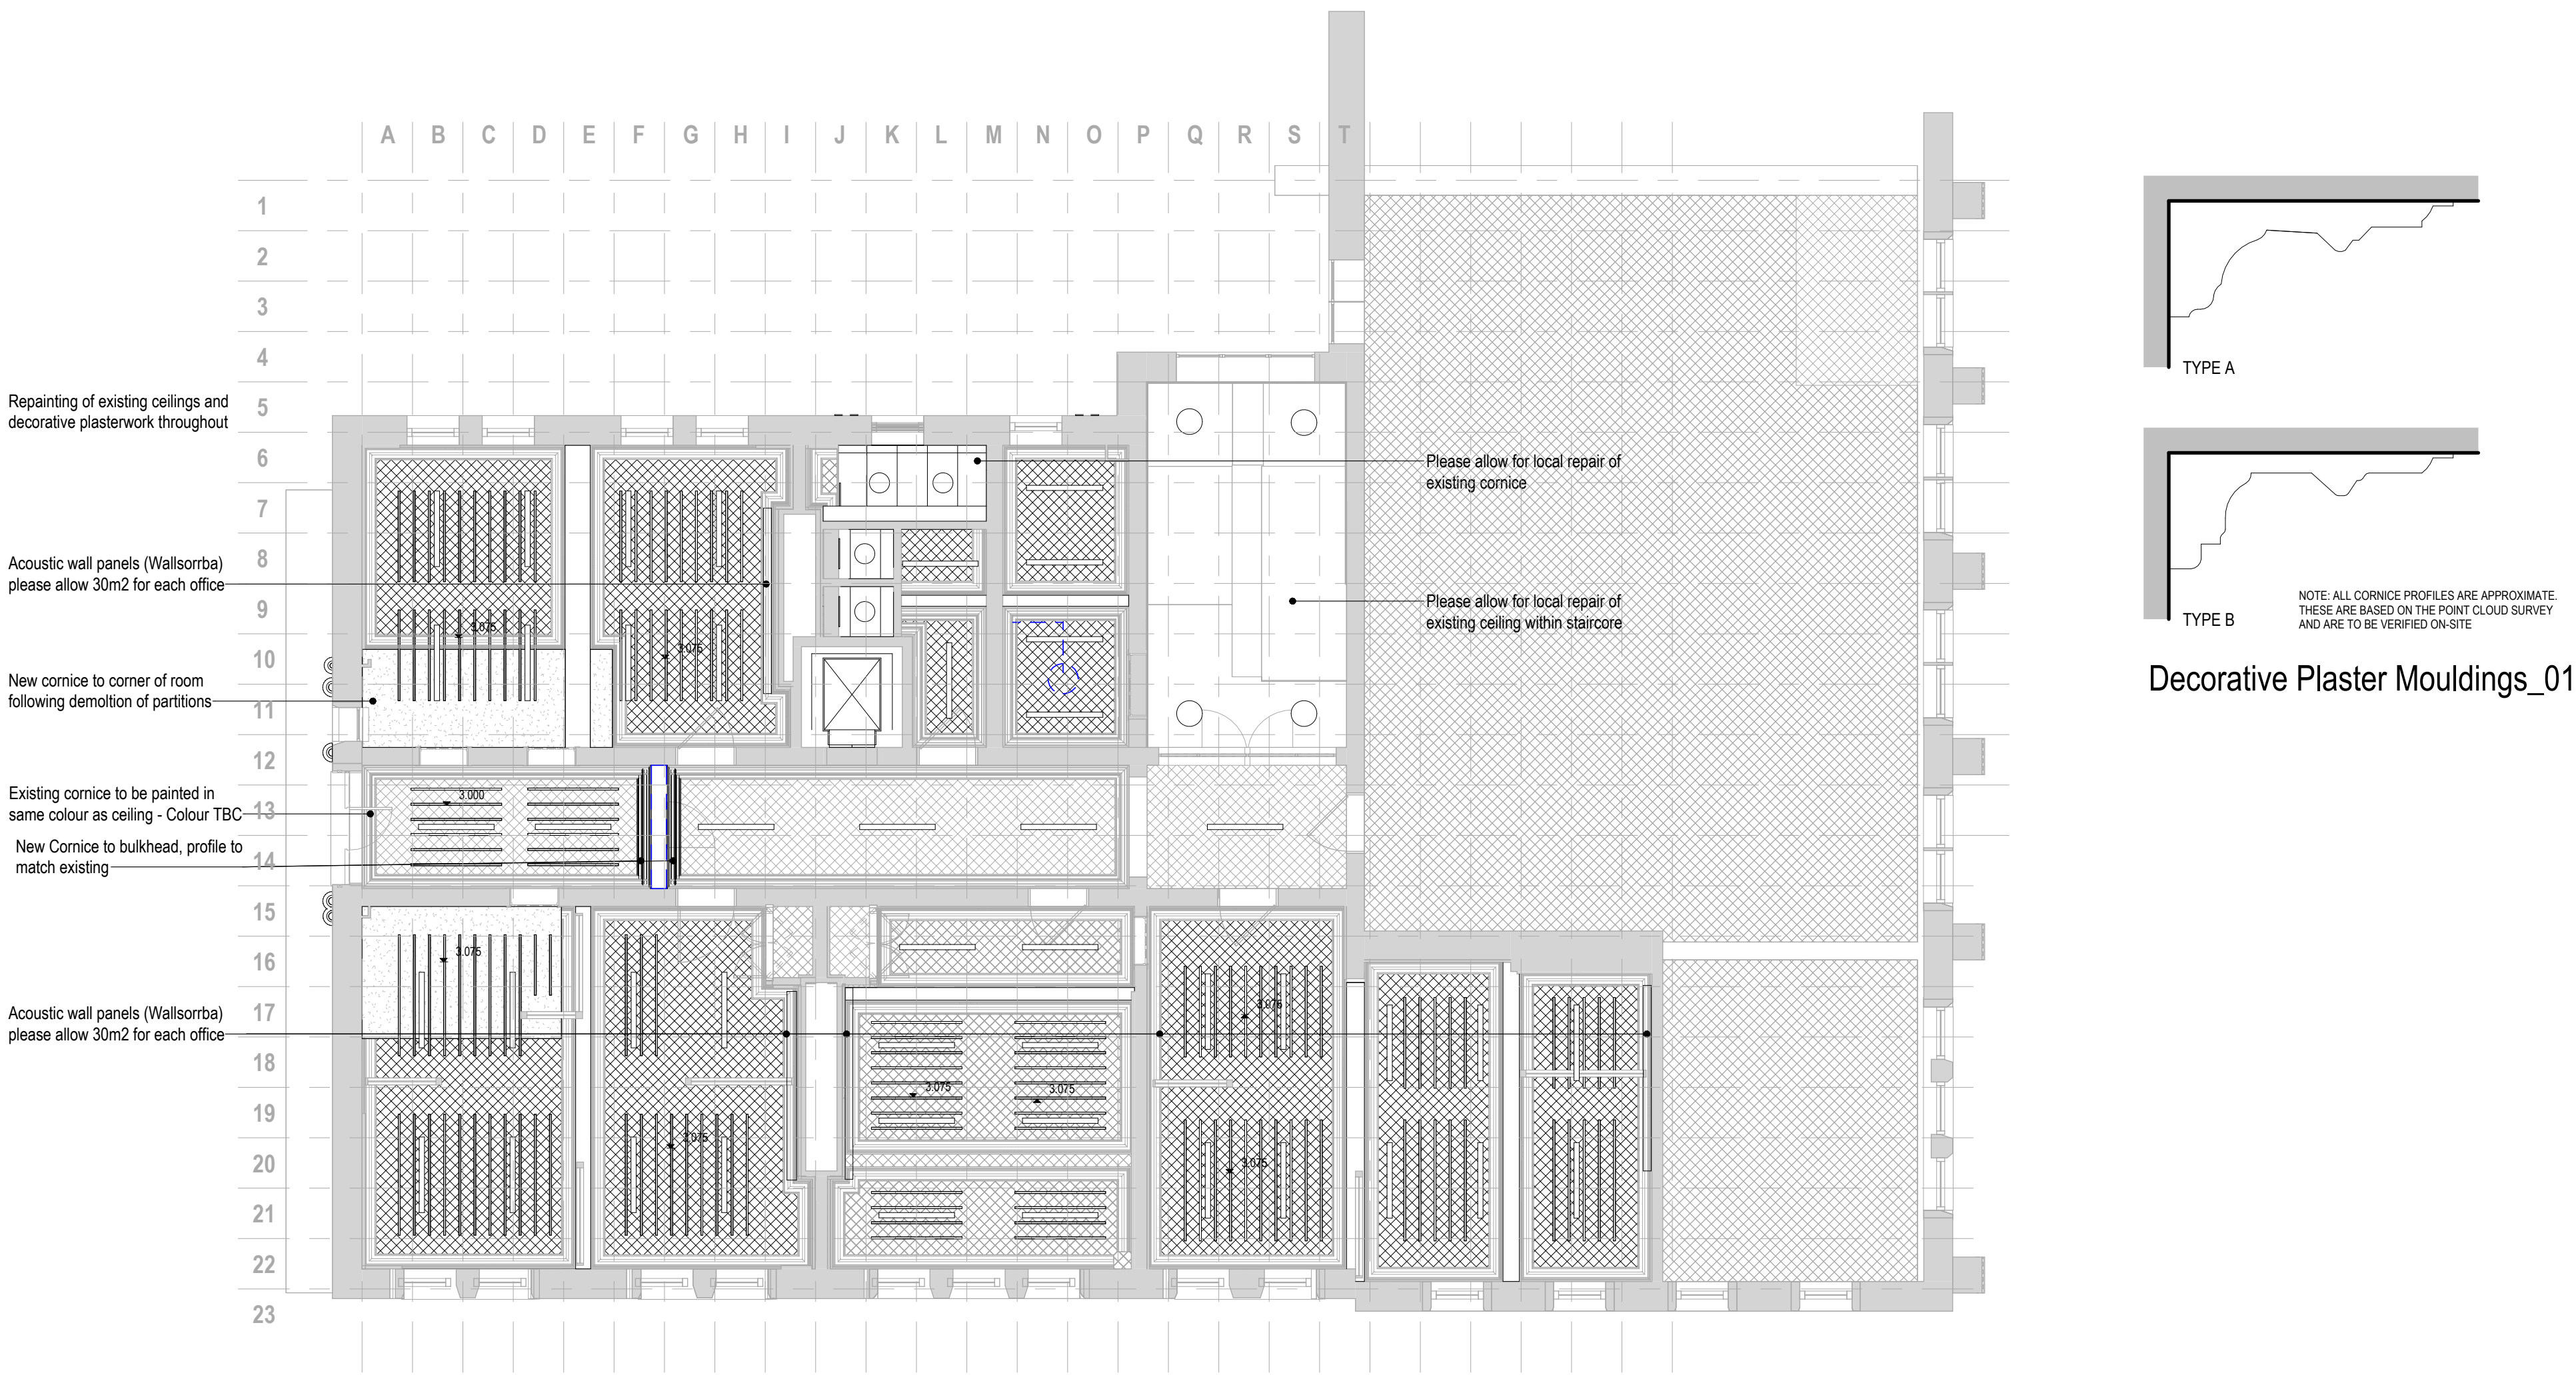

1 Reflected Ceiling Plan_Proposed - Level 01
1:100


- Ecophon Solo Acoustic Baffle Ceiling - 300mm deep x 40mm wide linear acoustic baffles suspended from soffit on Ecophon catenary wire hangers - NBS N10/125
- Existing expanded metal lath + lime plaster to be repaired as required - NBS K10/245
- Rockfon System T15E semi concealed grid ceiling system to wcs, and cleaners areas. Chicago Metallic T15 Click 2790 grid with Rockfon Blanka dB43 - 1200 x 300mm tiles - NBS K40/105
- Rockfon System T24, A24 semi concealed corrosion resistant grid - NBS K40/110
- Knauf Perforated Plasterboard panel system - NBS K10/221
Allow for access hatches where required to MEP consultant's recommendations
- Knauf MF Ceiling System - acoustic requirements TBC - NBS K10/222

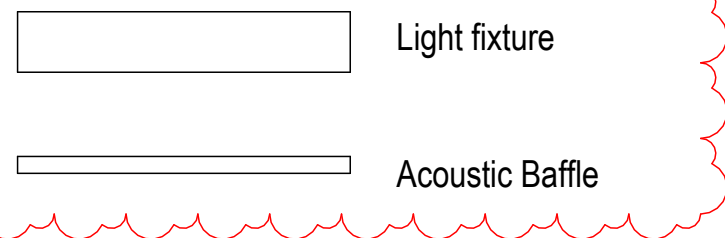

Acoustic fixing details require MCC approval before installation

Acoustic Baffles:
Ecophon M580 Baffles as part of Ecophon M580 system fixed to hook and wires fixed to existing ceiling using spring toggle fixings

Pull test required for spring toggle fixings and acoustic baffles before installation

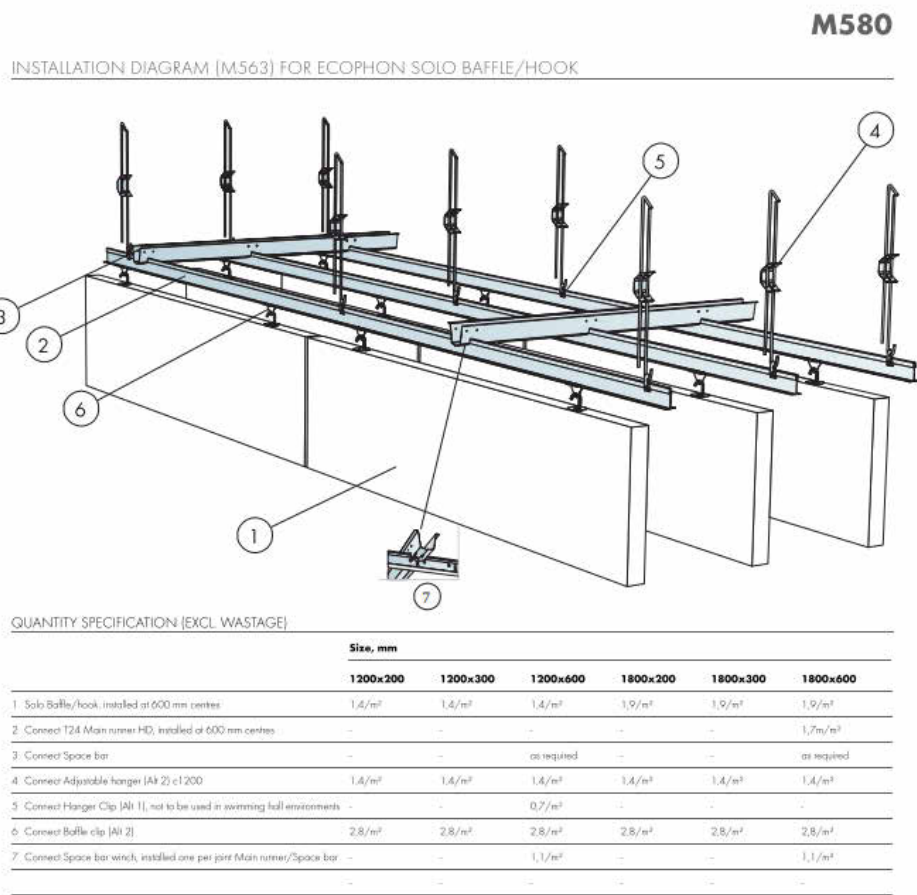

Notes:

- This drawing is copyright.
- Do not scale dimensions from this drawing.
- This drawing is to be read in conjunction with all other relevant drawings.
- All discrepancies on this drawing are to be reported to the architect.
- Do not modify any element of this drawing.
- Use drawing only for purpose(s) issued.
- This drawing may contain colour.

Scale Bar

0 1m 3m 5m

Scale: 1:100

North Point

Key Plan

The following external model files are included within this drawing:

P13	2025/01/23	Legend updated	AB	RM
C1	2024/11/28	Ceiling drawings issued for Construction	AB	RM
P12	2024/07/26	Ceiling layouts showing baffle locations issued to MCC	AB	RM
P11	2024/07/11	Drawings to contractor - Interim Issue	AB	RM
P10	2024/07/08	MEP co-ordination	AB	RM
P9	2024/05/15	Change Control 03.04.05	AB	RM
P8	2024/03/22	Amendments following conservation officer comments.	AB	RM
P7	2024/02/16	Drawings revised following conservation officer comments	AB	RM
P6	2023/12/01	Listed Building Consent Submission.	AB	RM
P5	2023/10/06	Stage 4 Issue for Costing	AB	RM
P4	2023/07/21	Preliminary Issue to Heritage Consultant	AB	RM
P3	2023/06/20	Ceiling Plan updated	AJ	RM
P2	2023/06/02	Stage 3 Preliminary Issue for costing	AB	RM
P1	2023/01/24	Layouts revised generally following comments	MTW	RM

Rev	Date	Revision Notes	Drawn	Review
-----	------	----------------	-------	--------

The University of Manchester

Project

Rutherford Building

Drawing Title

Proposed Ceiling Plan - Level 01

Job Number	Date	Security Classification	Drawn By
141532	FEB'23		MTW
Scale@A1	Purpose		Reviewed By
As indicated	CONSTRUCTION		RM
Drawing Number			Revision
3321-RBUM-ARC-XX-01-DR-A-3321			P13