


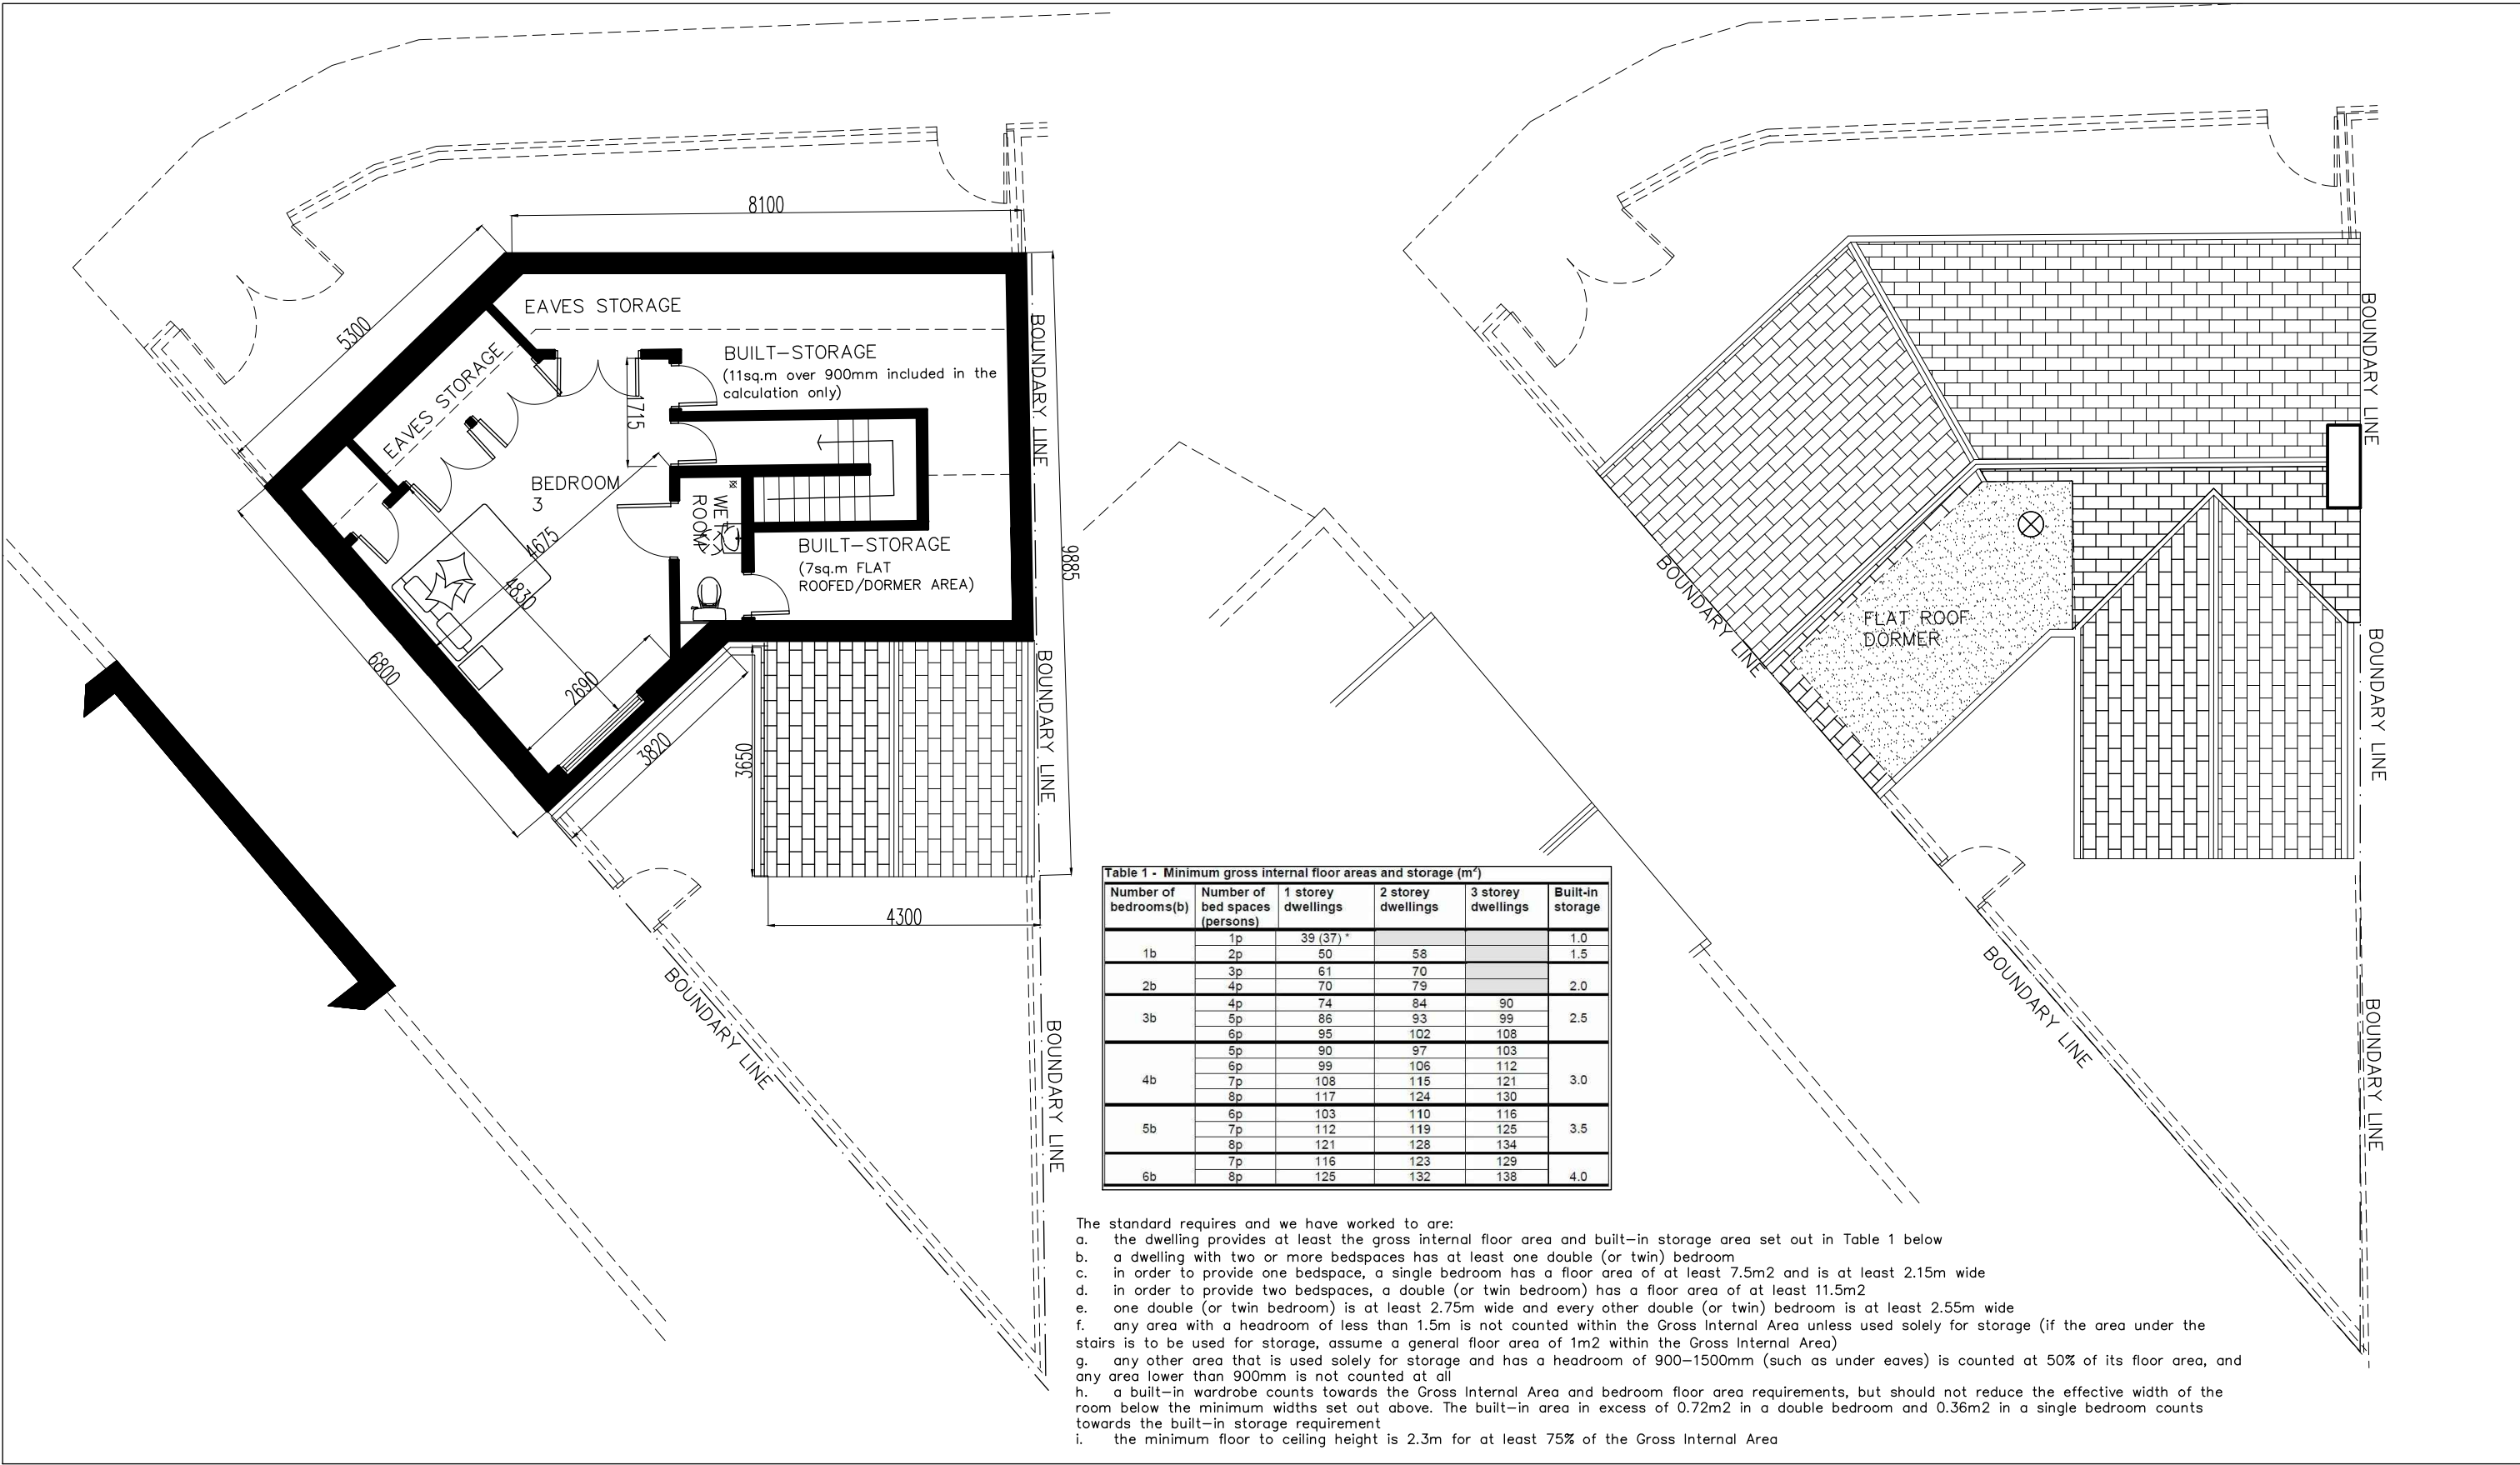

Roof Void Floor Plan As Proposed

Roof Plan As Proposed

© Copyright: All rights reserved
This Drawing must not be reproduced without permission

This drawing must not be scaled

Dimensions are in millimetres
unless otherwise stated

B	26.04.21	PLANS UPDATED FURTHER TO COMMENTS RECEIVED FROM THE PLANNING AUTHORITIES	MRE
A	07.03.21	PLANS UPDATED AND FLOOR AREAS REDUCED FURTHER TO COMMENTS RECEIVED FROM THE PLANNING AUTHORITIES	MRE
REV	DATE	NOTE	BY

Project:
2 Highfield Road, Levenshulme

Roof Void Plans and Roof
Plans As Proposed

Drawing No:
02B

Date: 11.10.20
Scale: 1:100@A3