


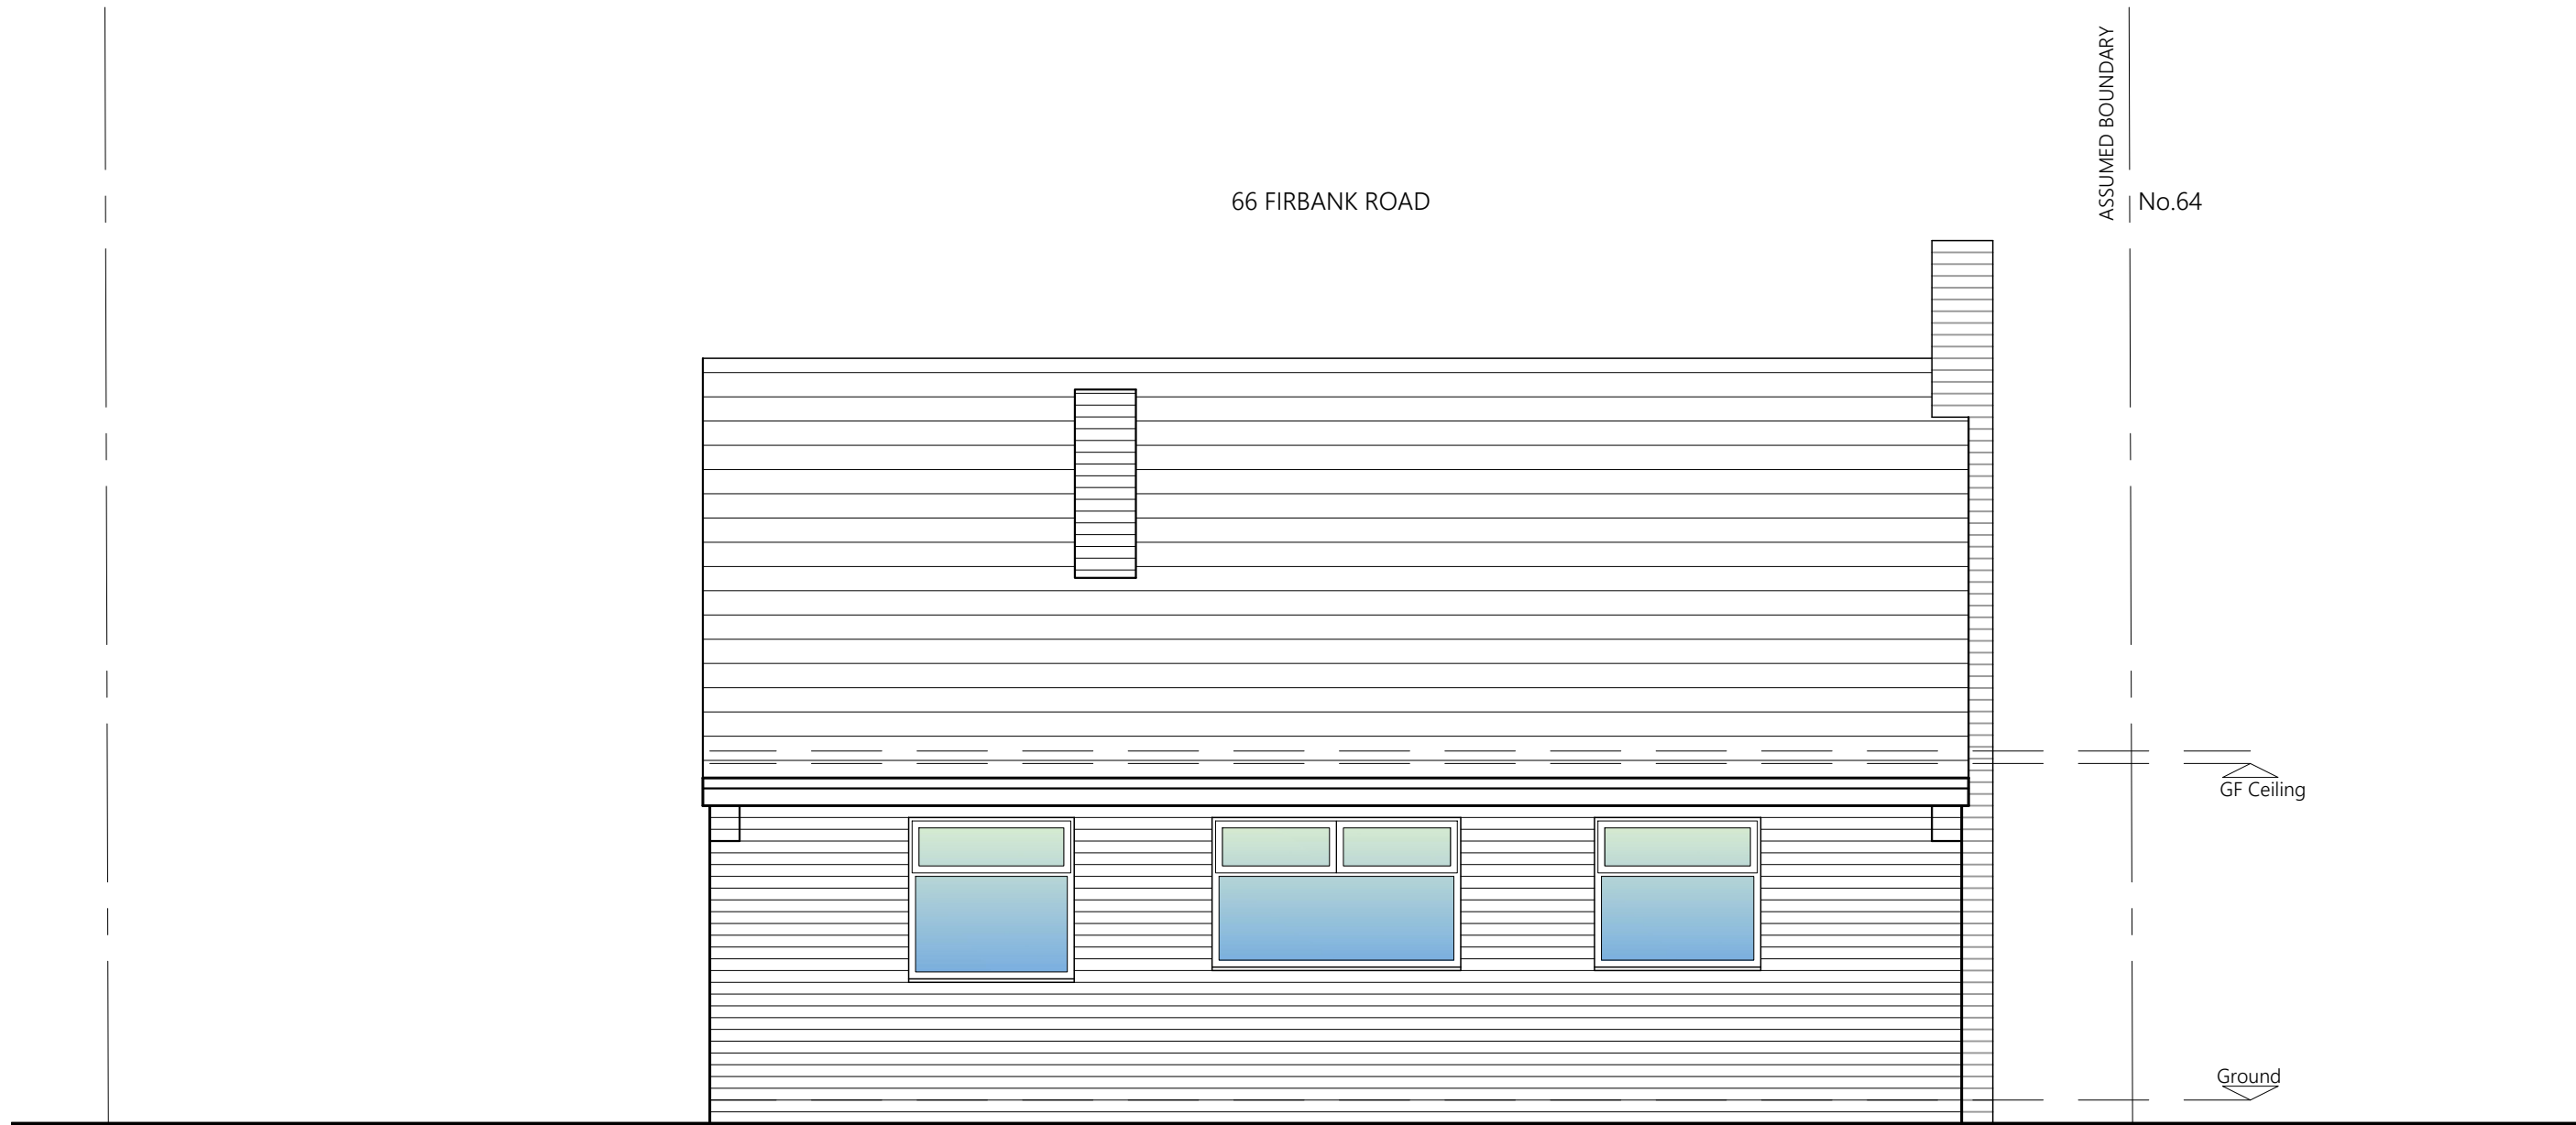

EXISTING FRONT ELEVATION




EXISTING SIDE ELEVATION




EXISTING REAR ELEVATION



EXISTING SIDE ELEVATION

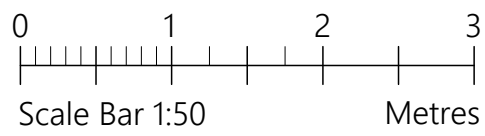

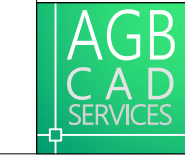PROJECT	66 Firbank Road Wythenshawe M23 2ZP		
CLIENT	M Clarkson		
STATUS	Information		
DRAWING	Existing Elevations		
DWG No.	2468-0	REV	
SCALE	1:50@A1	DATE	Dec '24
		website: www.agbcad.co.uk email: info@agbcad.co.uk telephone: 07912 090 125 DO NOT SCALE FROM THIS DRAWING	