



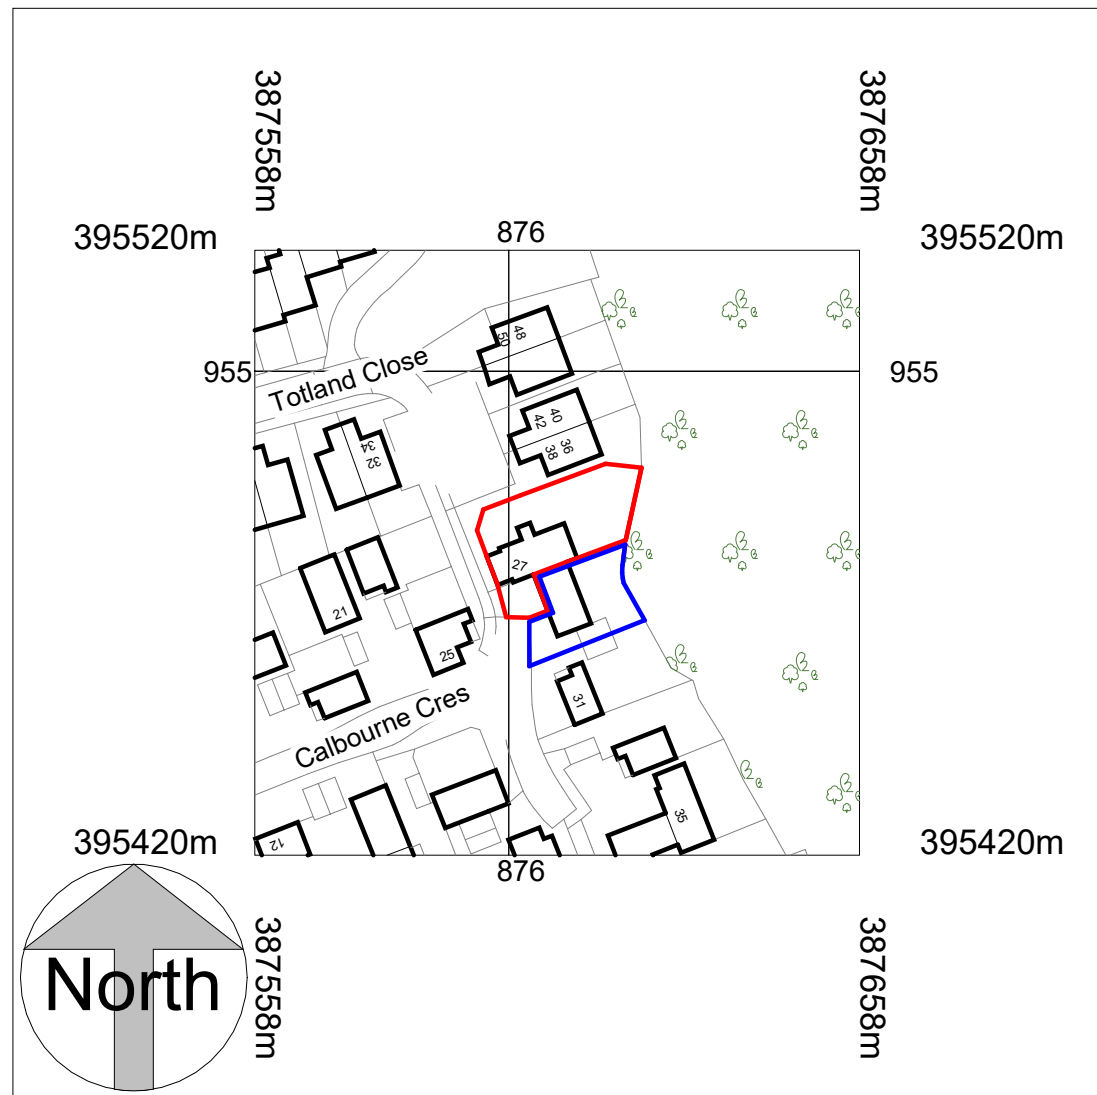

Location Plan
1 : 1250

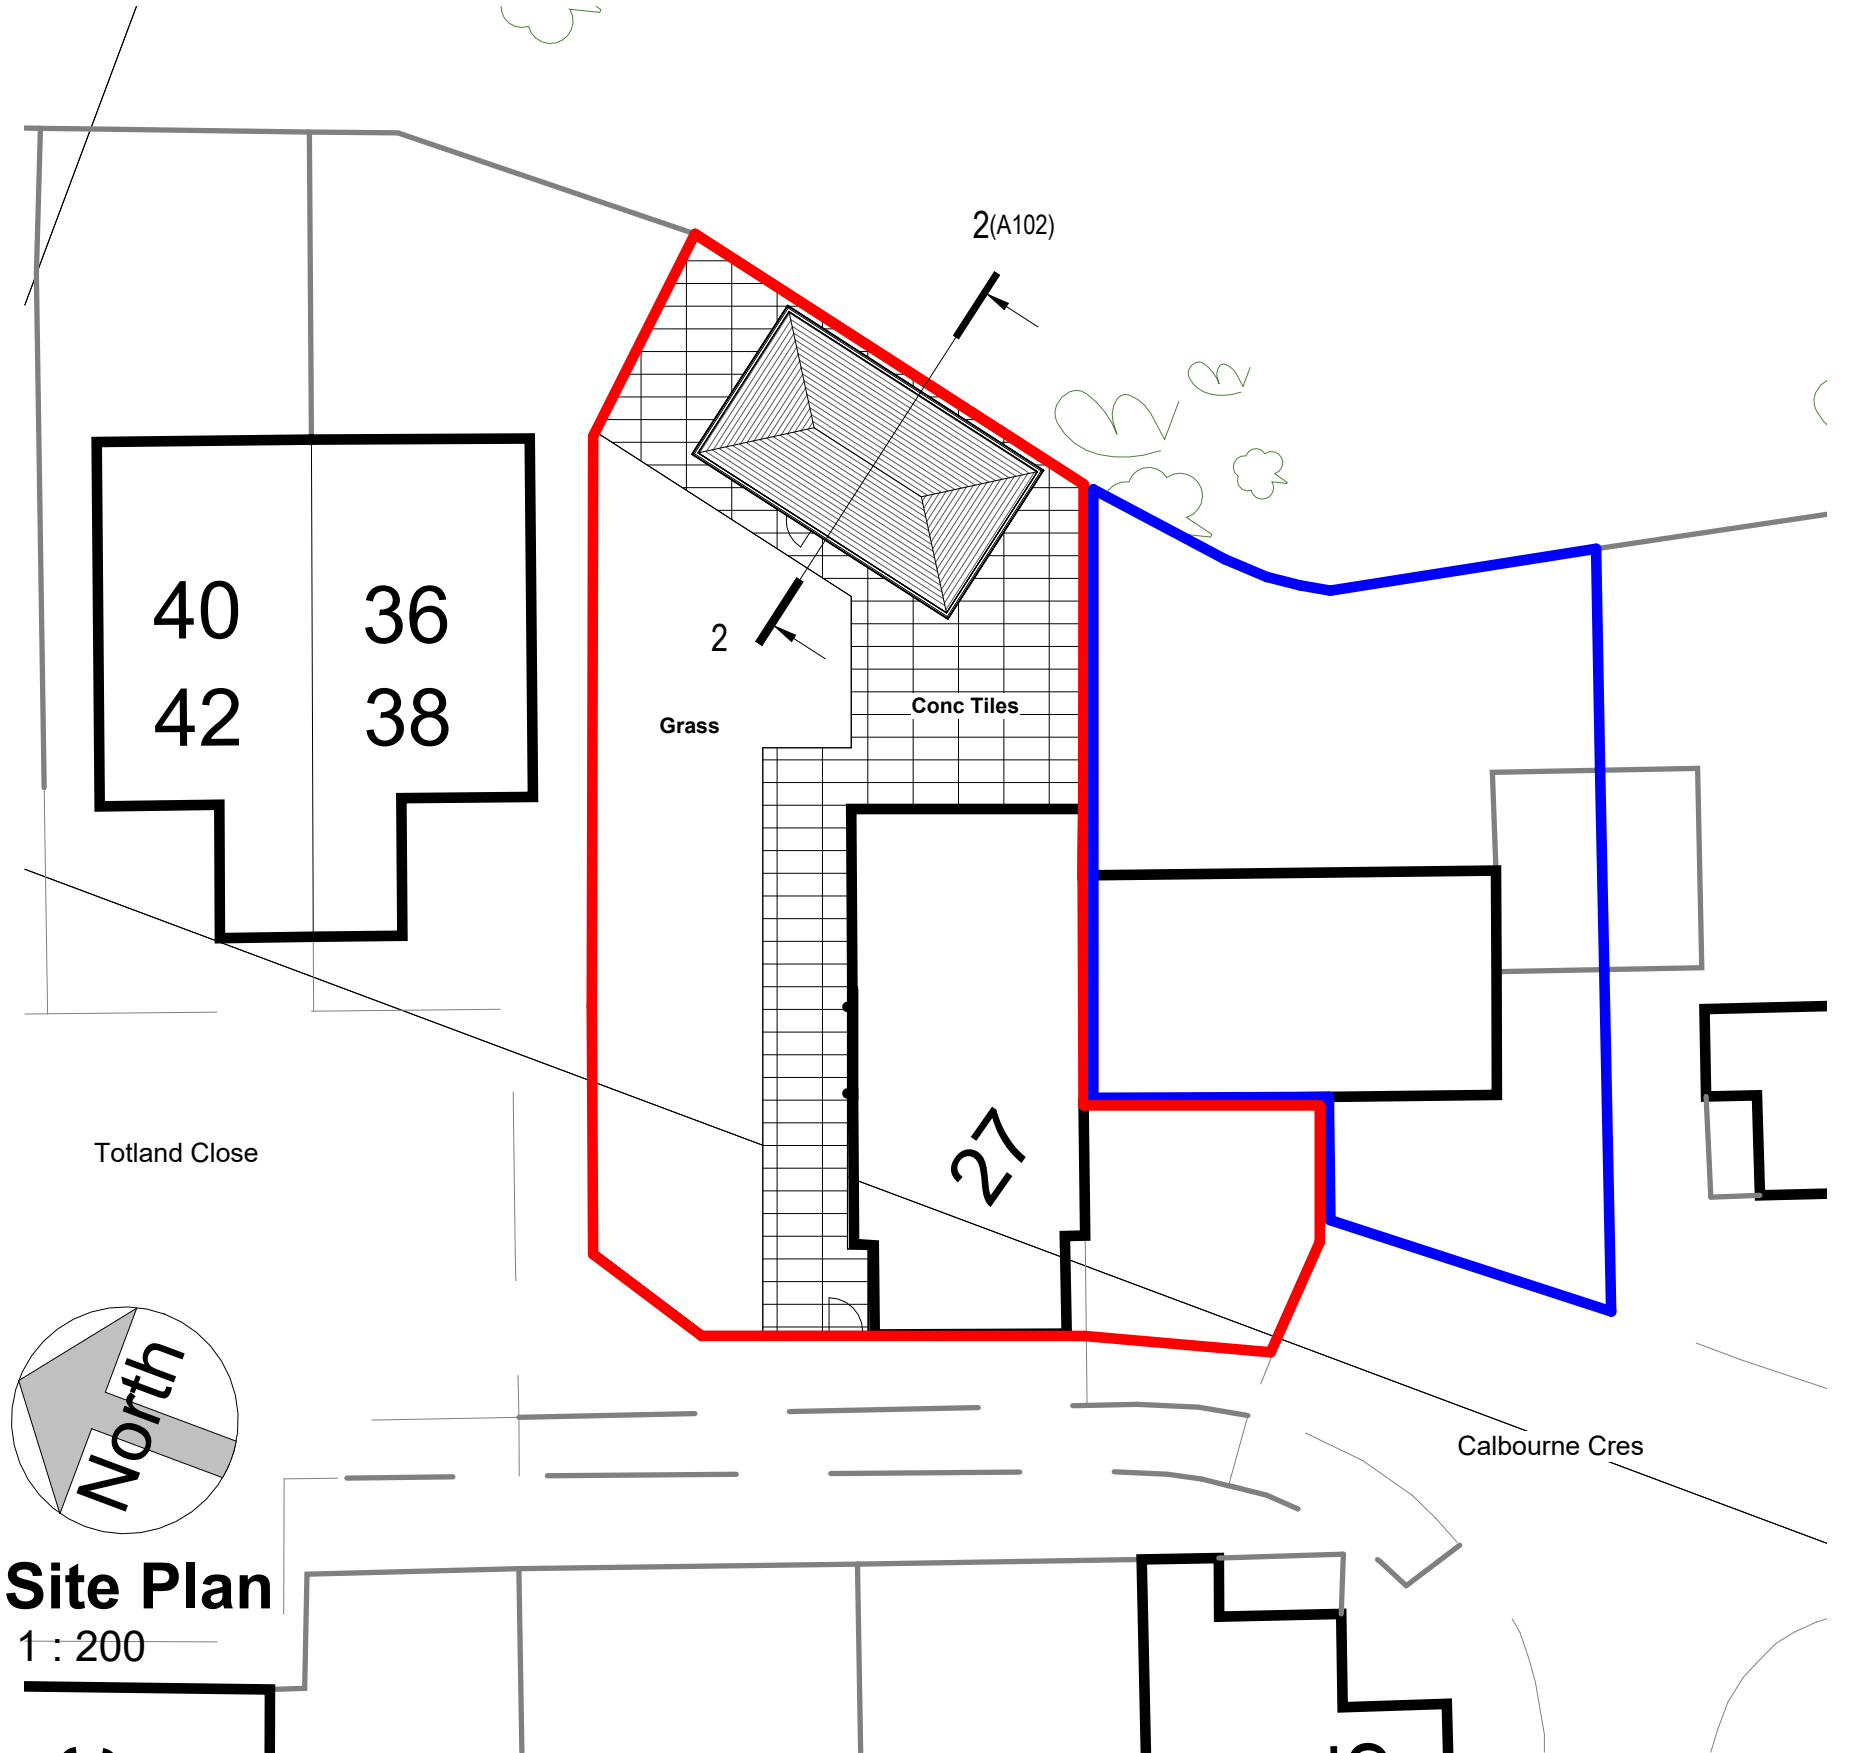

Site Plan
1 : 200

COPYRIGHT © ALL RIGHTS RESERVED BY VIKAS ALYAS LTD. DO NOT SCALE FROM DRAWING. DRAWING INDICATES DESIGN INTENT ONLY. REPORT ANY DISCREPANCIES TO CLIENT / VA LTD. NOT TO BE USED FOR CONSTRUCTION UNLESS STATED SO. TO BE READ IN CONJUNCTION WITH OTHER DRAWINGS OR SPECIFICATION WHERE PROVIDED.

ARCHITEK
BUILDING DESIGN CONSULTANCY

0161 511 8479

vikas@architek.uk
916 Stockport Road, Levenshulme, Manchester, M19 3AB

No.	Description	Date
P1	Issue to Planning	27.11.2024
P2	Update site boundary	20.01.2025

PROJECT		ADDRESS	CLIENT			
Proposed outbuilding ancillary to main house for additional accommodation		27 Calbourone Crescent Longsight M12 5GX	Ms Saira Bibi			
		SHEET	Date 27.11.2024	Project number 1048	Scale (@ A3) As indicated	
Manchester City Council	PURPOSE OF ISSUE Planning		Location and Site Plan	Drawn by VA	DRAWING NUMBER A101	REV P2
				Checked by VA		