


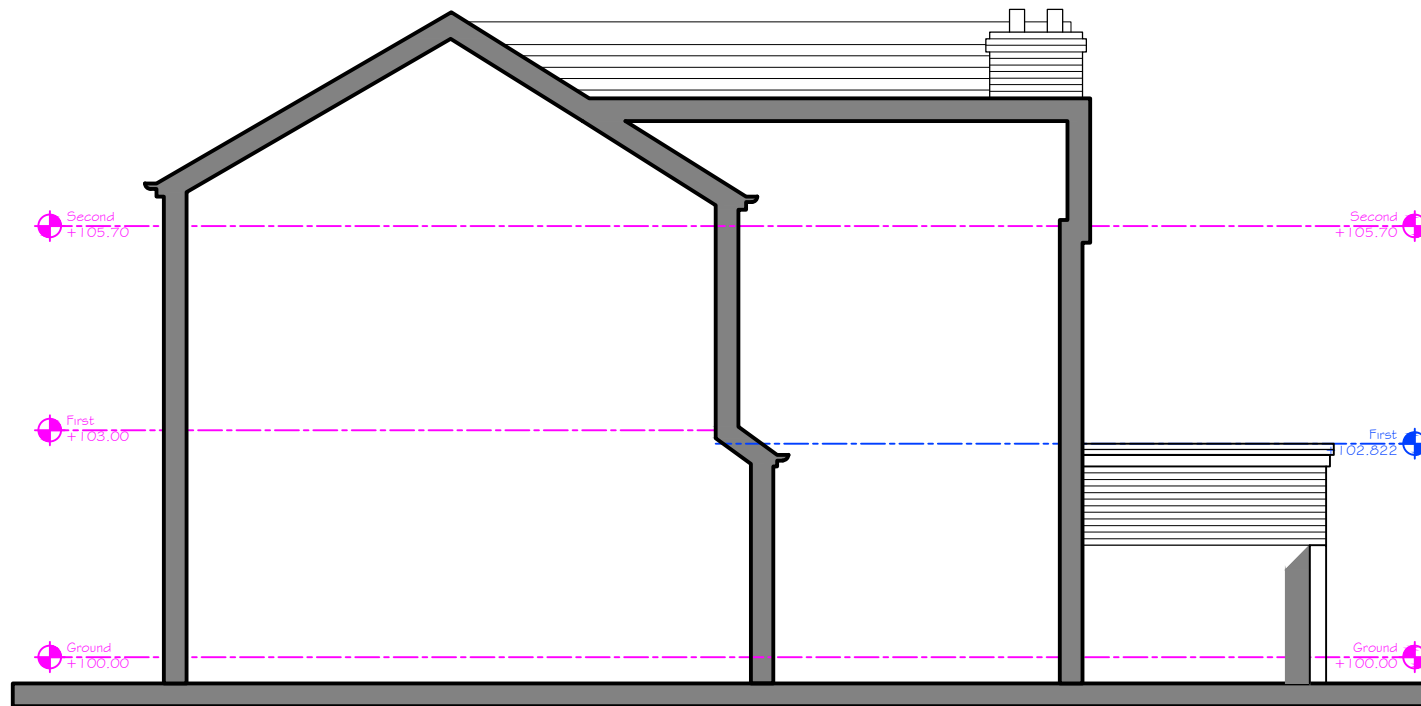

East

Revision	Description	Int.	Date
----------	-------------	------	------

PLANNING

 47A Park Lane, Portland, Devon, SA1 2 1RD Tel: 01425 403 514 Fax: 01425 403 516 Email: info@pzv-architects.co.uk	Project: 28 Bankfield Avenue, near single storey extension and dormer extension		
	Client: 		
	Drawing Title: PROPOSED EAST ELEVATION		
	Drawing No: NR579-PL-207	Rev: -	Scale: 1:100@A4
Drawn By: D.J.J.	Checked: J.Albutt		