




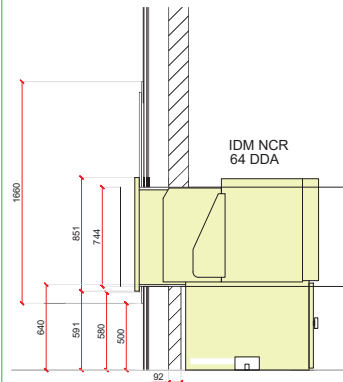


SECTION A-A
Scale 1:20@A1

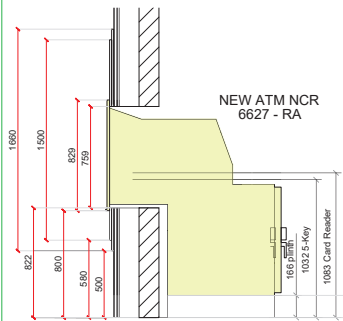

SECTION B-B
Scale 1:20@A1

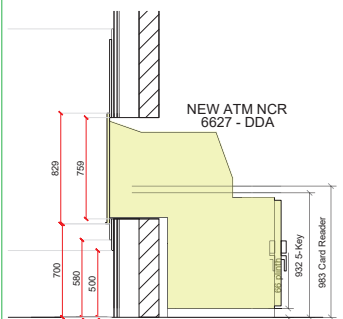


SECTION C-C
Scale 1:20@A1

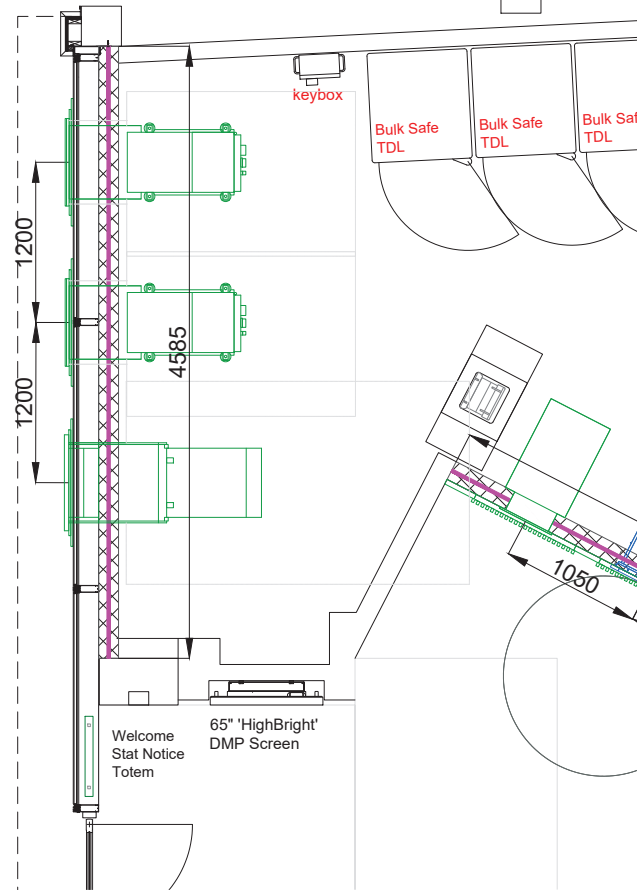


GROUND FLOOR PLAN - SECURE ATM ROOM

PROPOSED SELF SERVICE WALL DETAIL

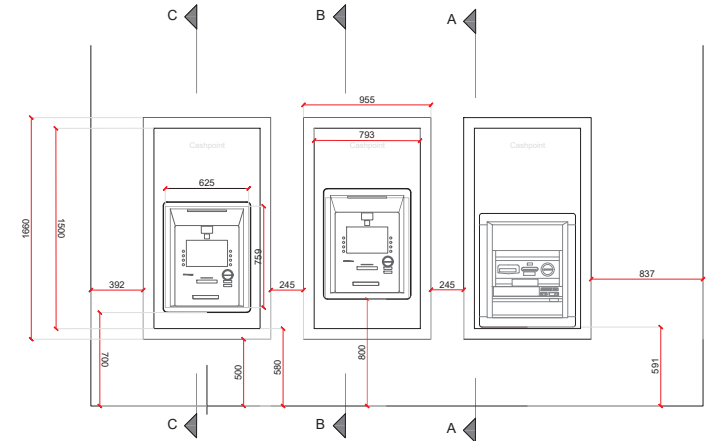

MAIN SELF SERVICE WALL ELEVATION

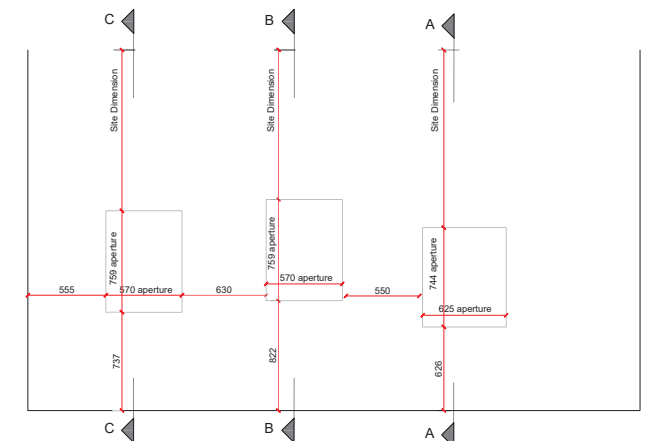

MAIN SELF SERVICE WALL APERTURES

ATM SHROUD AND SIGNAGE DETAILS
REFER TO COMPONENTS SCHEDULE DWGS
SIGNAGE TO BE FINALISED

FOR MORE DETAIL REFER TO
STRUCTURAL ENGINEER
CALCULATIONS
ALLOW FOR PLINTHS IF NECESSARY

REV	DATE	REVISION	INITIALS
-----	------	----------	----------



LLOYDS BANKING GROUP

ALL DIMENSIONS TO BE VERIFIED PRIOR TO COMMENCING WORK. DRAWING TO BE READ IN CONJUNCTION WITH PROJECT SPECIFICATIONS.

THIS DRAWING IS THE PROPERTY OF LLOYDS BANKING GROUP AND COPYRIGHT IS RESERVED BY THEM. THE DRAWING IS ISSUED ON CONDITION THAT IT IS NOT COPIED OR DISCLOSED BY OR TO ANY UNAUTHORISED PERSONS WITHOUT PRIOR CONSENT IN WRITING TO LLOYDS BANKING GROUP - GROUP PROPERTY. ALL MODIFIED DRAWINGS SHOULD BE RETURNED TO LLOYDS BANKING GROUP.

GROUP PROPERTY

BRISTOL - PO Box 112, Canons House, Canons Way, BRISTOL, BS99 7LB
EDINBURGH - 12 Belford Crescent, South, EDINBURGH, EH11 4EN
HALFAX - Trinity Road, HALFAX, West Yorkshire, HX1 2RS

PROJECT ADDRESS Lloyds 42-46 Market Street Manchester	SCALE A1 - 1:50 A3 - 1:100
DRAWING DESCRIPTION CONTRACTORS PROPOSAL GROUND FLOOR SELF SERVICE WALL DETAIL	DATE 29.01.2025
DRAWING NUMBER 50941459-MIT-CPS-00-M2-AR01-7503	DRAWN BY IW/MB
	REVISION -