


All Dimensions should be checked on site.
Do not scale this drawing for fabrication.
Any drawing errors should be brought to the attention of the architect.
COPYRIGHT DaC Design


REVISIONS:

REV: DETAILS OF REVISION DATE


DRIVEWAY

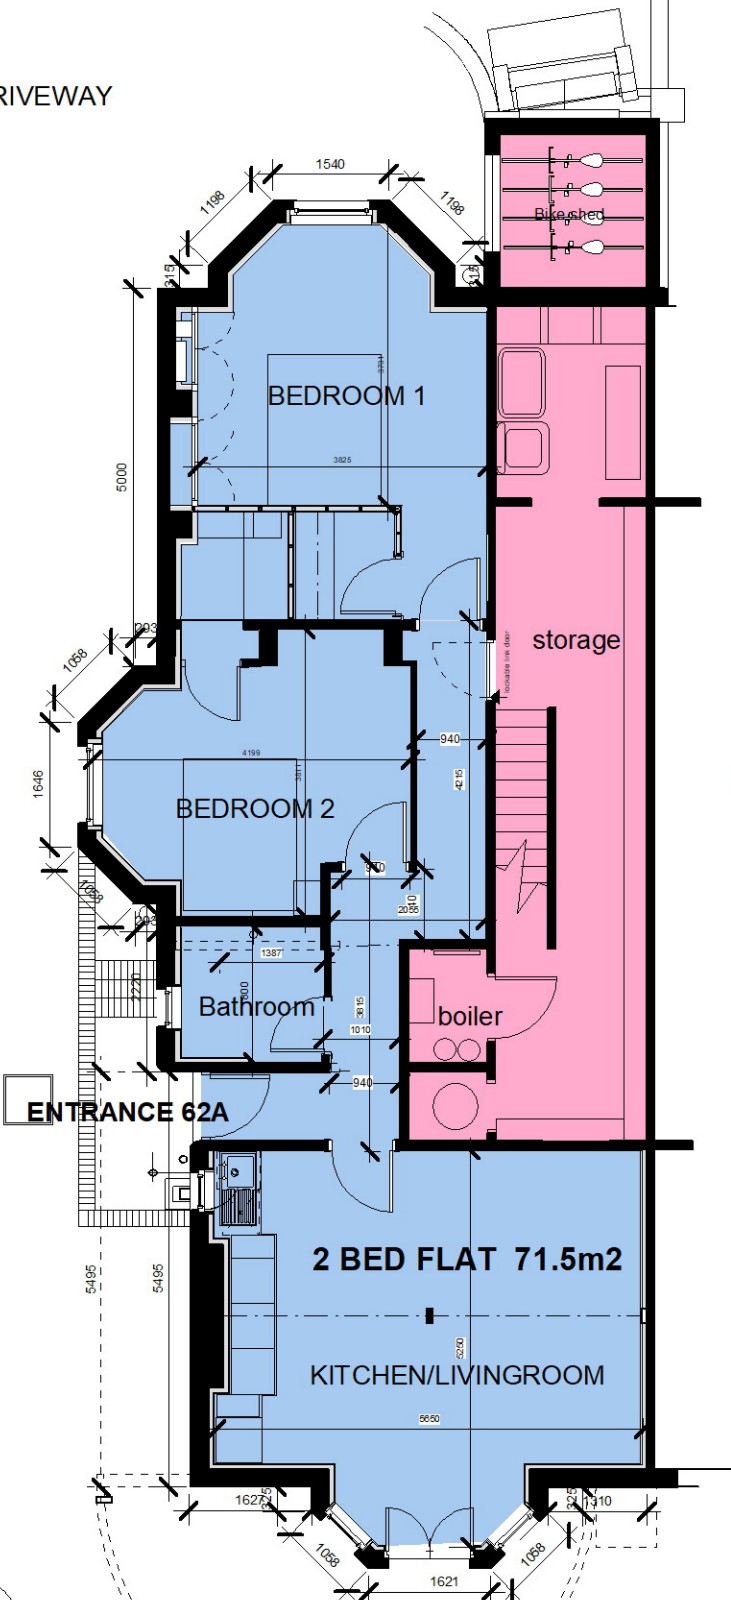


BASEMENT FLOOR PLAN - AS PROPOSED

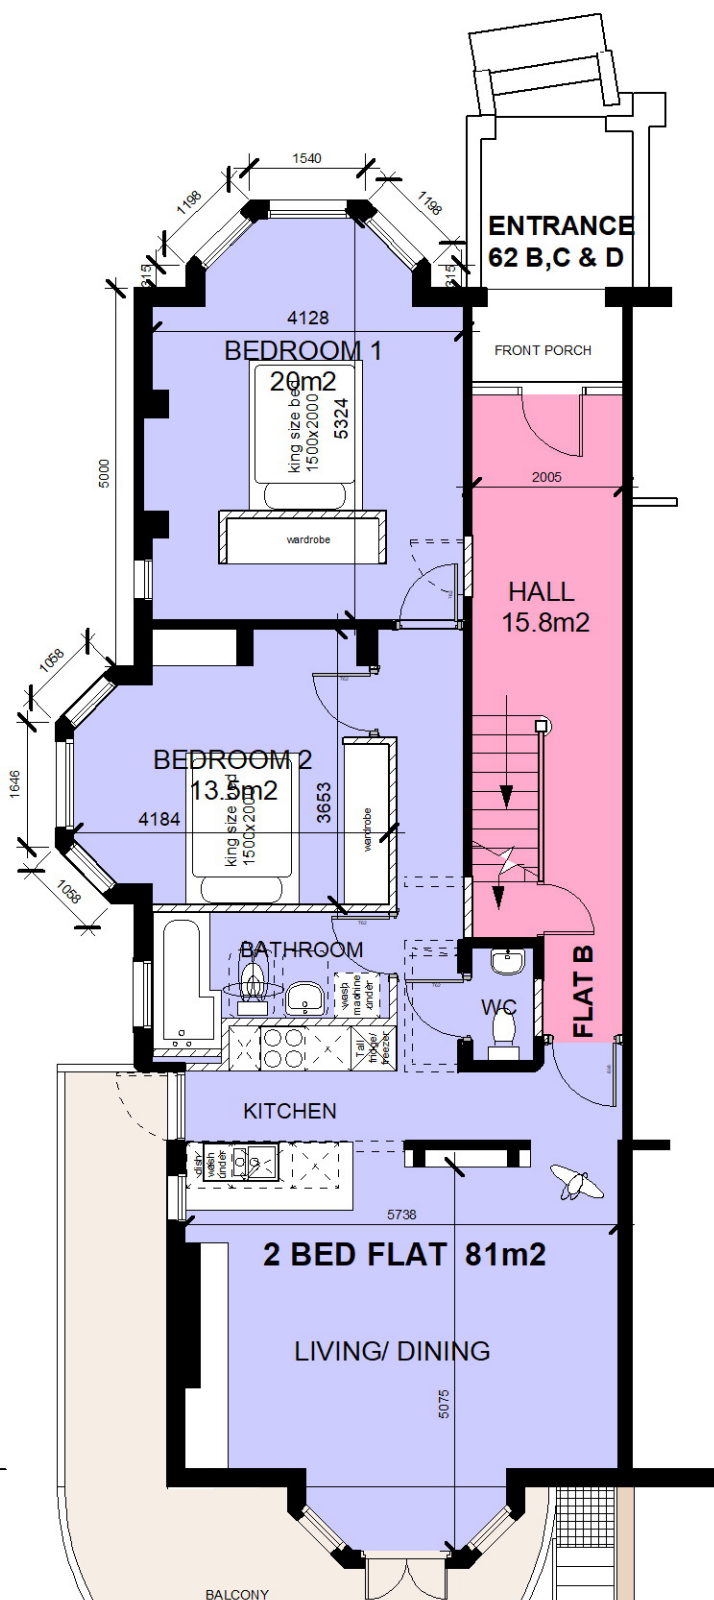

GROUND FLOOR PLAN - AS PROPOSED

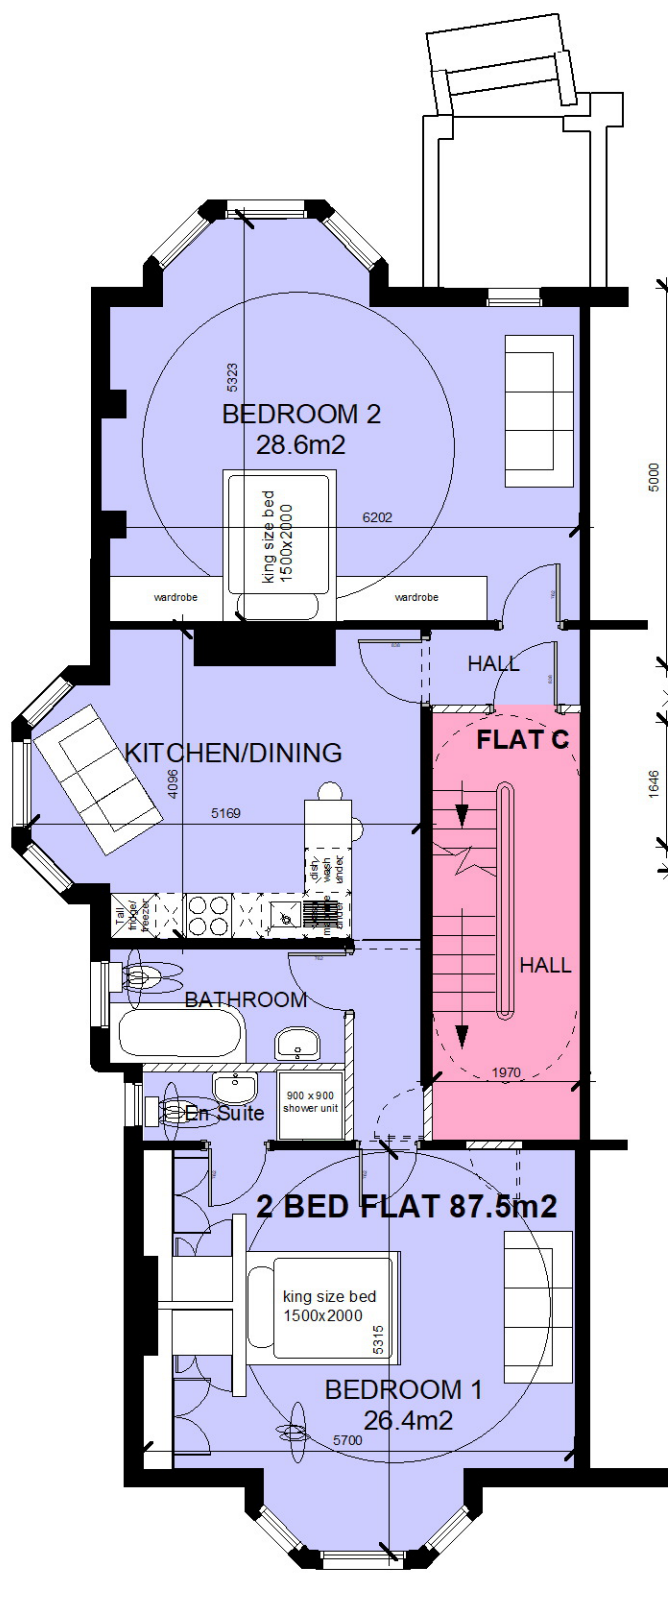

FIRST FLOOR PLAN - AS PROPOSED

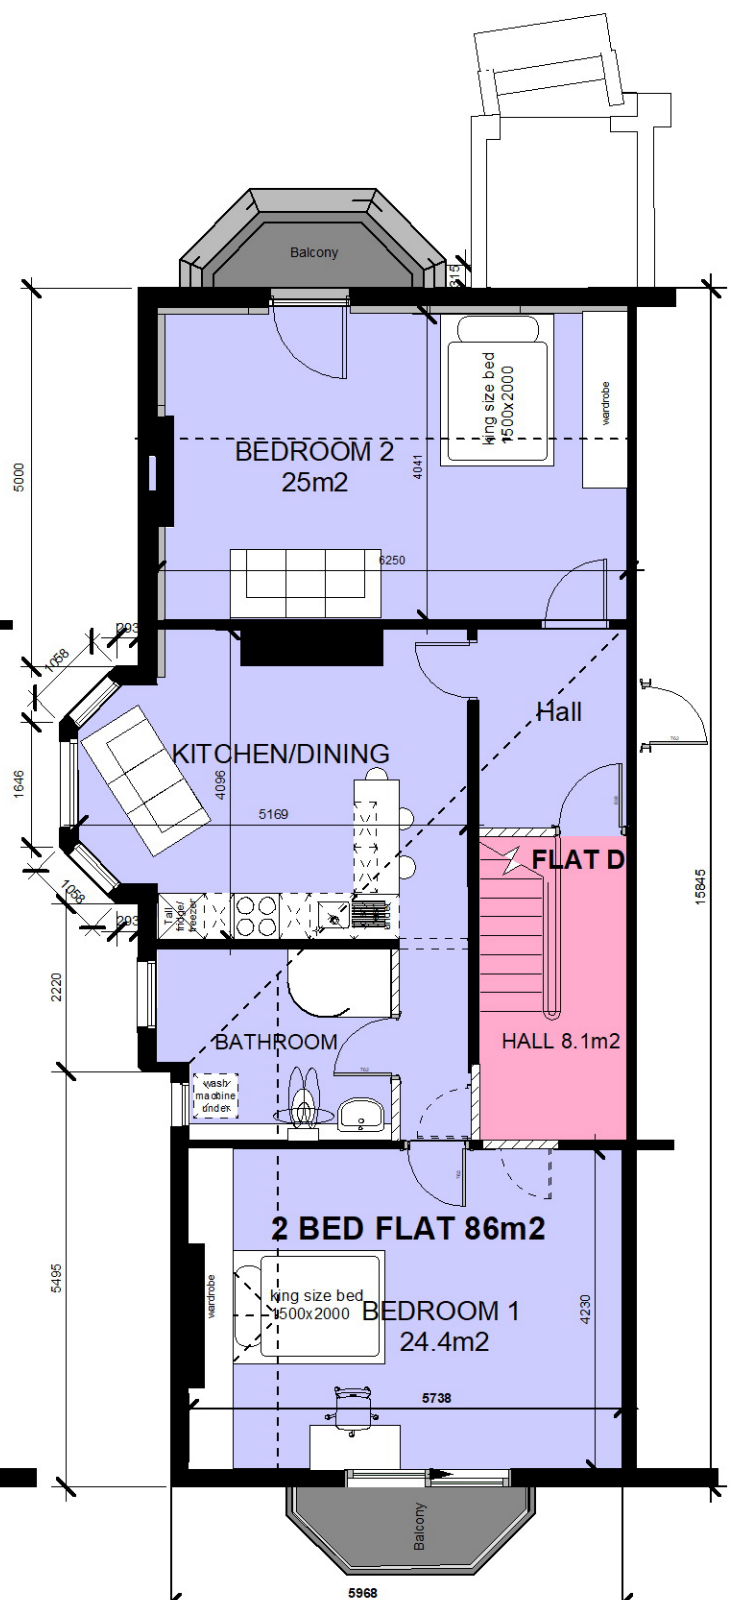

SECOND FLOOR PLAN - AS PROPOSED

0m 2m 4m 5m
SCALE

D@C DESIGN
ARCHITECTURE & PLANNING
0776 452 3545 0161 425 3934

CLIENT: D Cooper
SCALE: 1:100 @ A3
DATE: Oct 2024

DRAWING: FLOOR PLANS - AS PROPOSED
JOB TITLE: Remodel and Conversion to four Flats _ 62 Demesne Road, M16 8PJ