


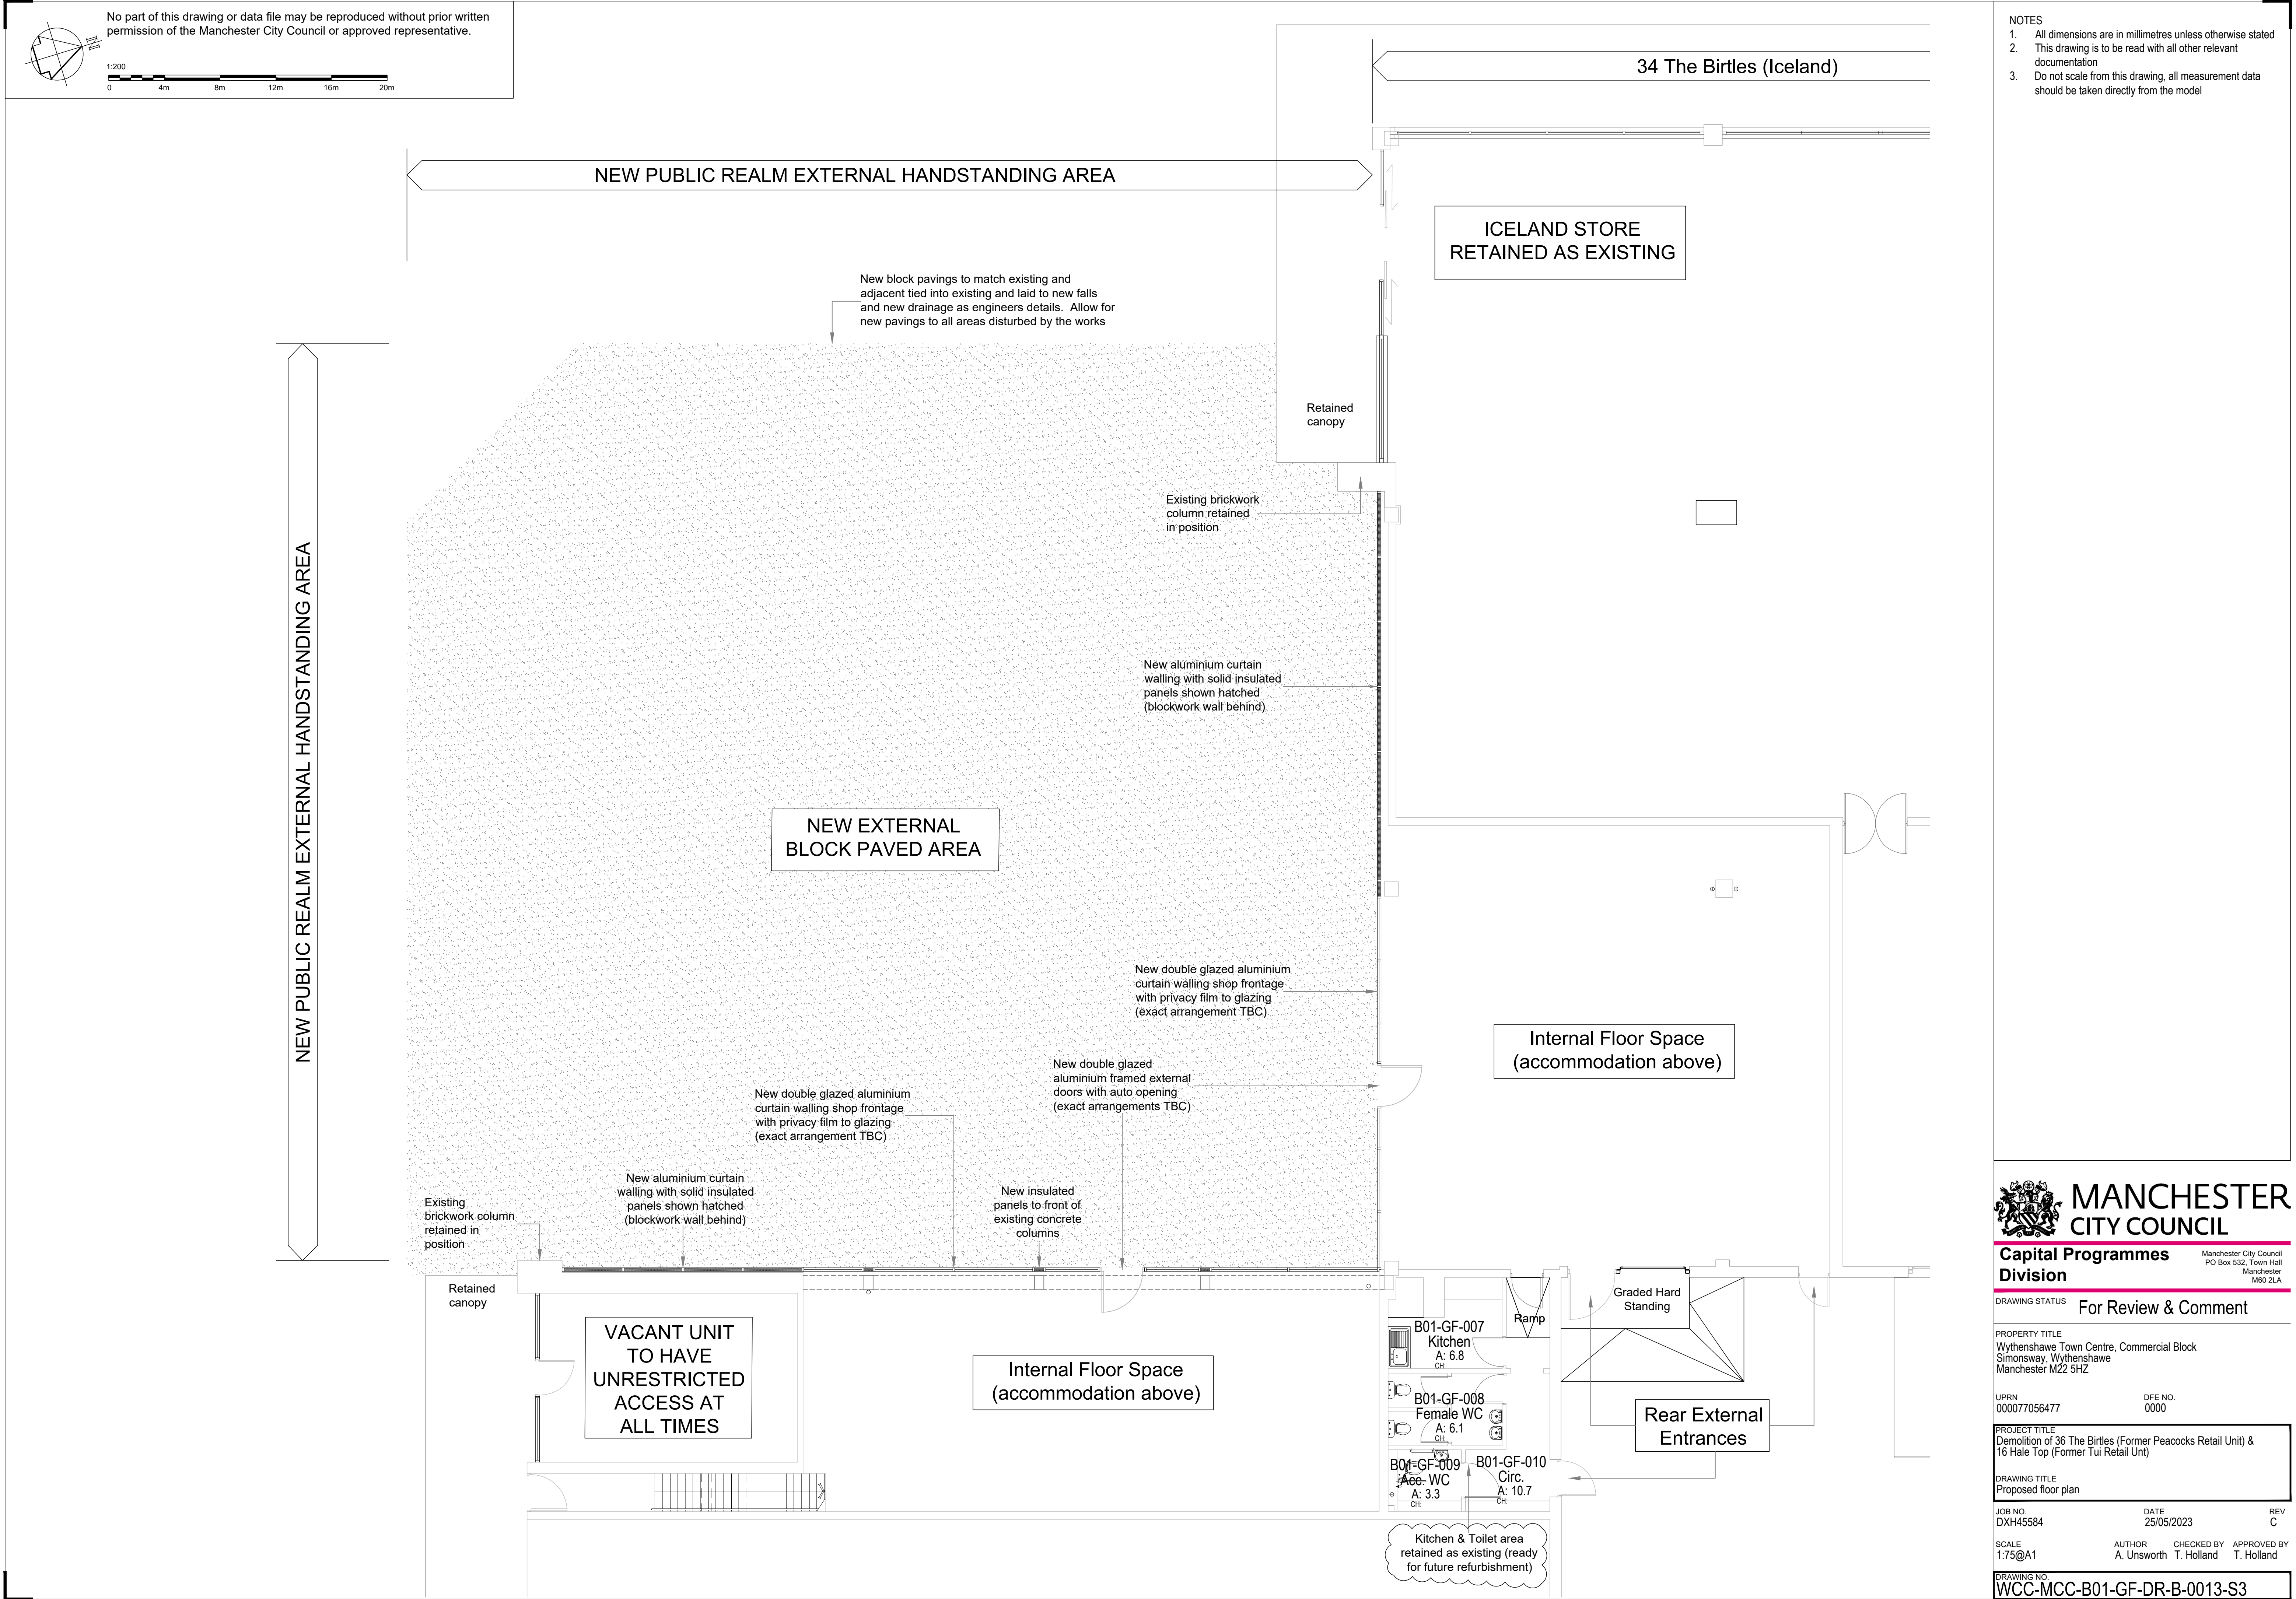

NOTES

1. All dimensions are in millimetres unless otherwise stated
2. This drawing is to be read with all other relevant documentation
3. Do not scale from this drawing, all measurement data should be taken directly from the model



MANCHESTER
CITY COUNCIL

Capital Programmes
Division

Manchester City Council
PO Box 532, Town Hall
Manchester
M60 2LA

DRAWING STATUS **For Review & Comment**

PROPERTY TITLE
Wythenshawe Town Centre, Commercial Block
Simonsway, Wythenshawe
Manchester M22 5HZ

UPRN
000077056477

DFE NO.
0000

PROJECT TITLE
Demolition of 36 The Birtles (Former Peacocks Retail Unit) &
16 Hale Top (Former Tui Retail Unit)

DRAWING TITLE
Proposed floor plan

JOB NO.
DXH45584

DATE
25/05/2023

REV
C

SCALE
1:75@A1

AUTHOR
A. Unsworth

CHECKED BY
T. Holland

APPROVED BY
T. Holland

DRAWING NO.
WCC-MCC-B01-GF-DR-B-0013-S3