


This drawing is protected by copyright and the information contained therein is the property of William McCall.
The drawing must not be copied and the information contained therein may not be used or disclosed without written permission of and in the manner permitted by William McCall.

0 1 2 3 4 5M


Scale 1:50@ A1

0 1 2 3 4 5 6 7 8 9 10M


Scale 1:100@ A1

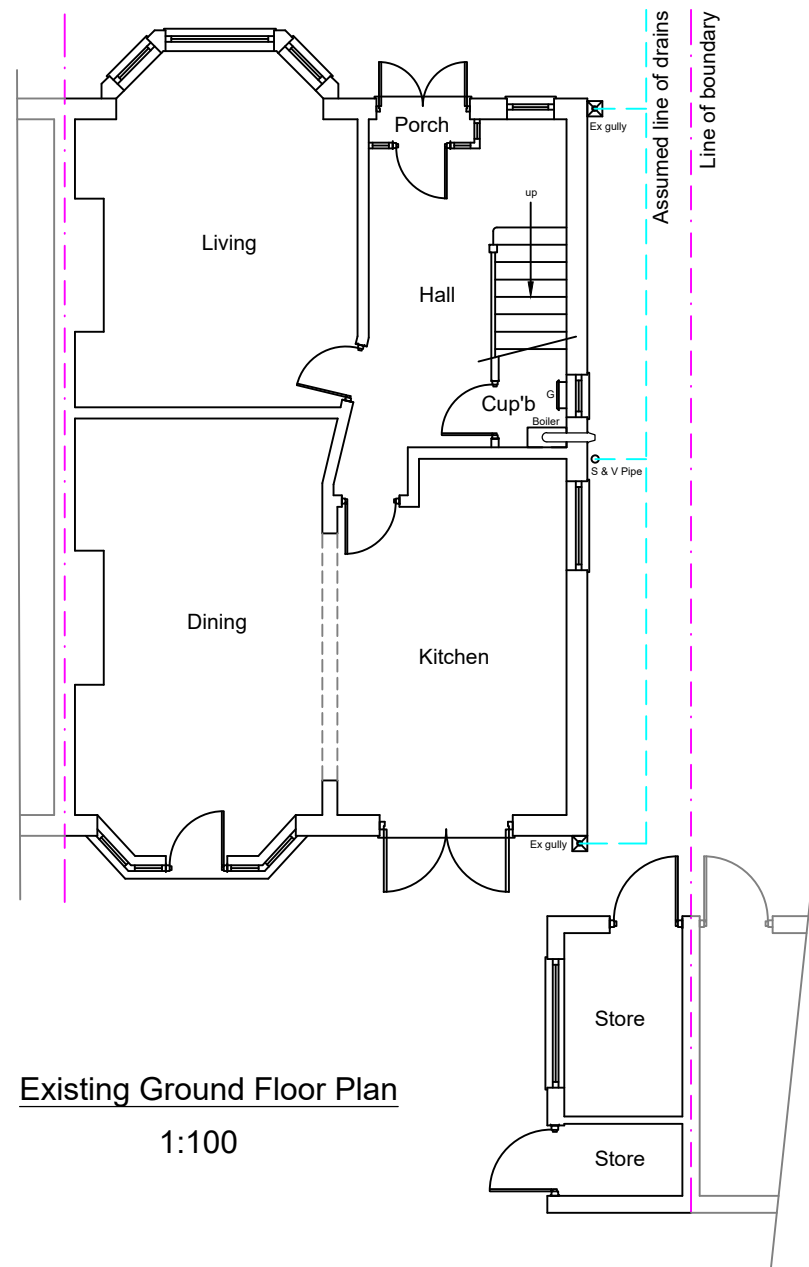

Existing Ground Floor Plan
1:100

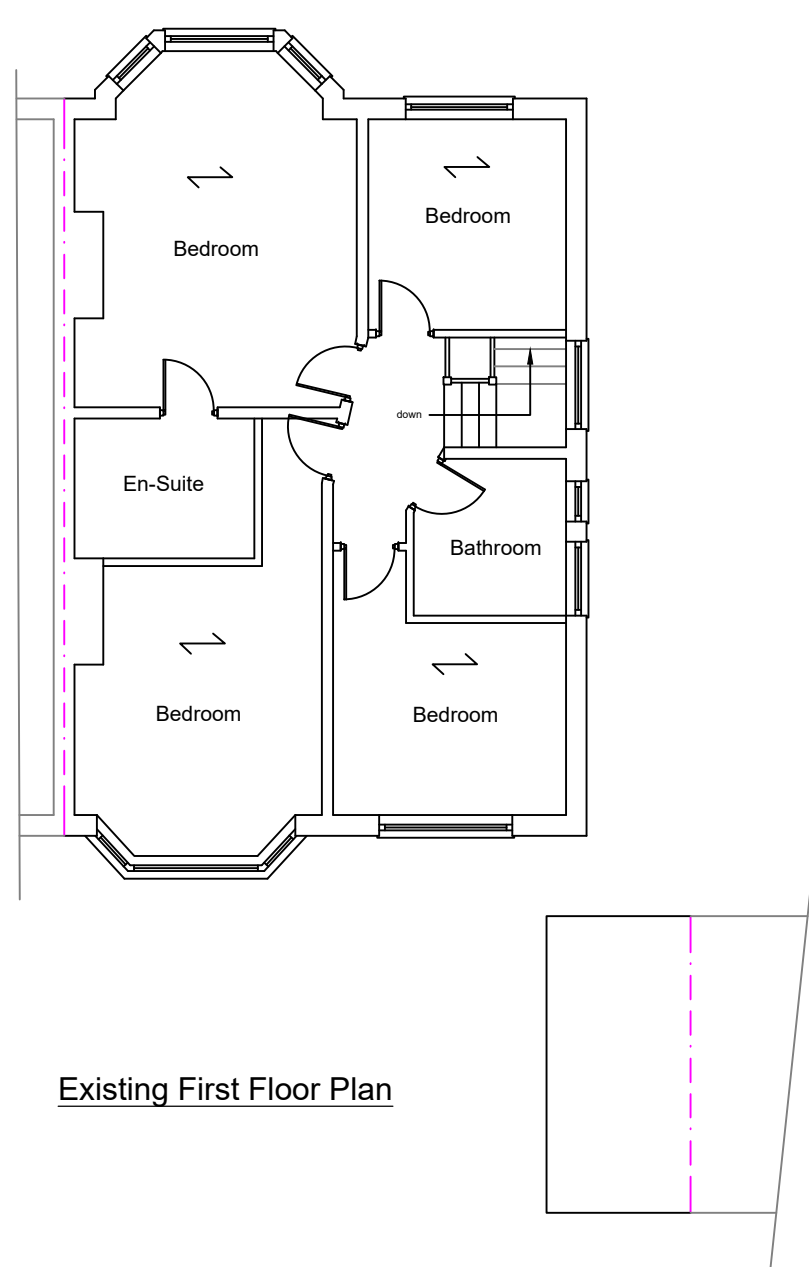

Existing First Floor Plan

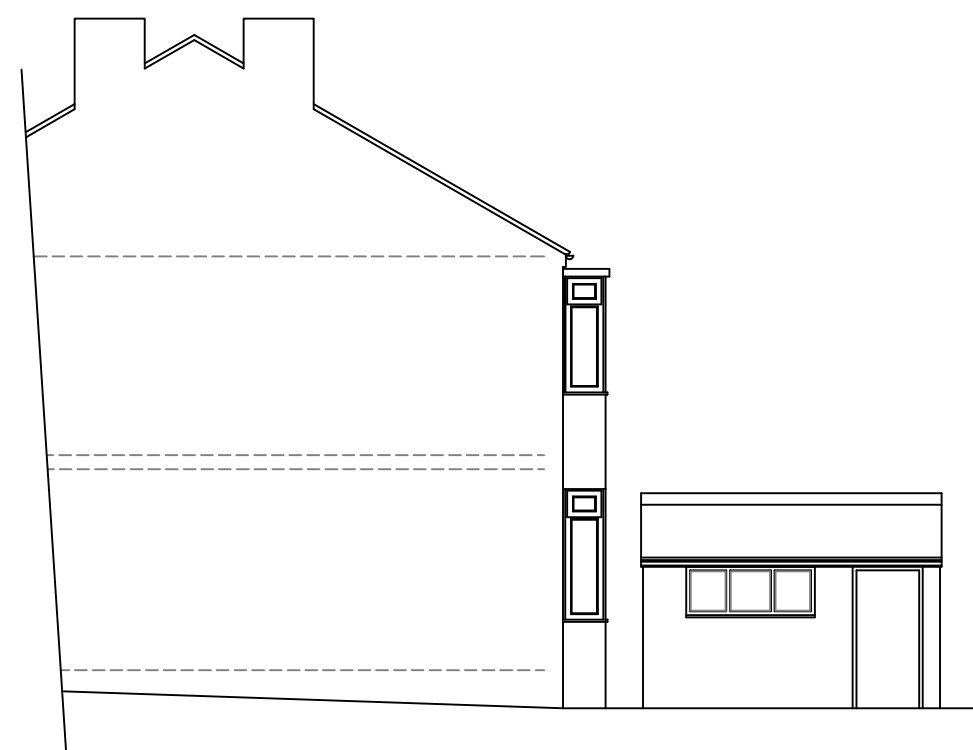

Existing Side Elevation



Existing Rear Elevation




1:100

Existing Side Elevation




Existing Front Elevation

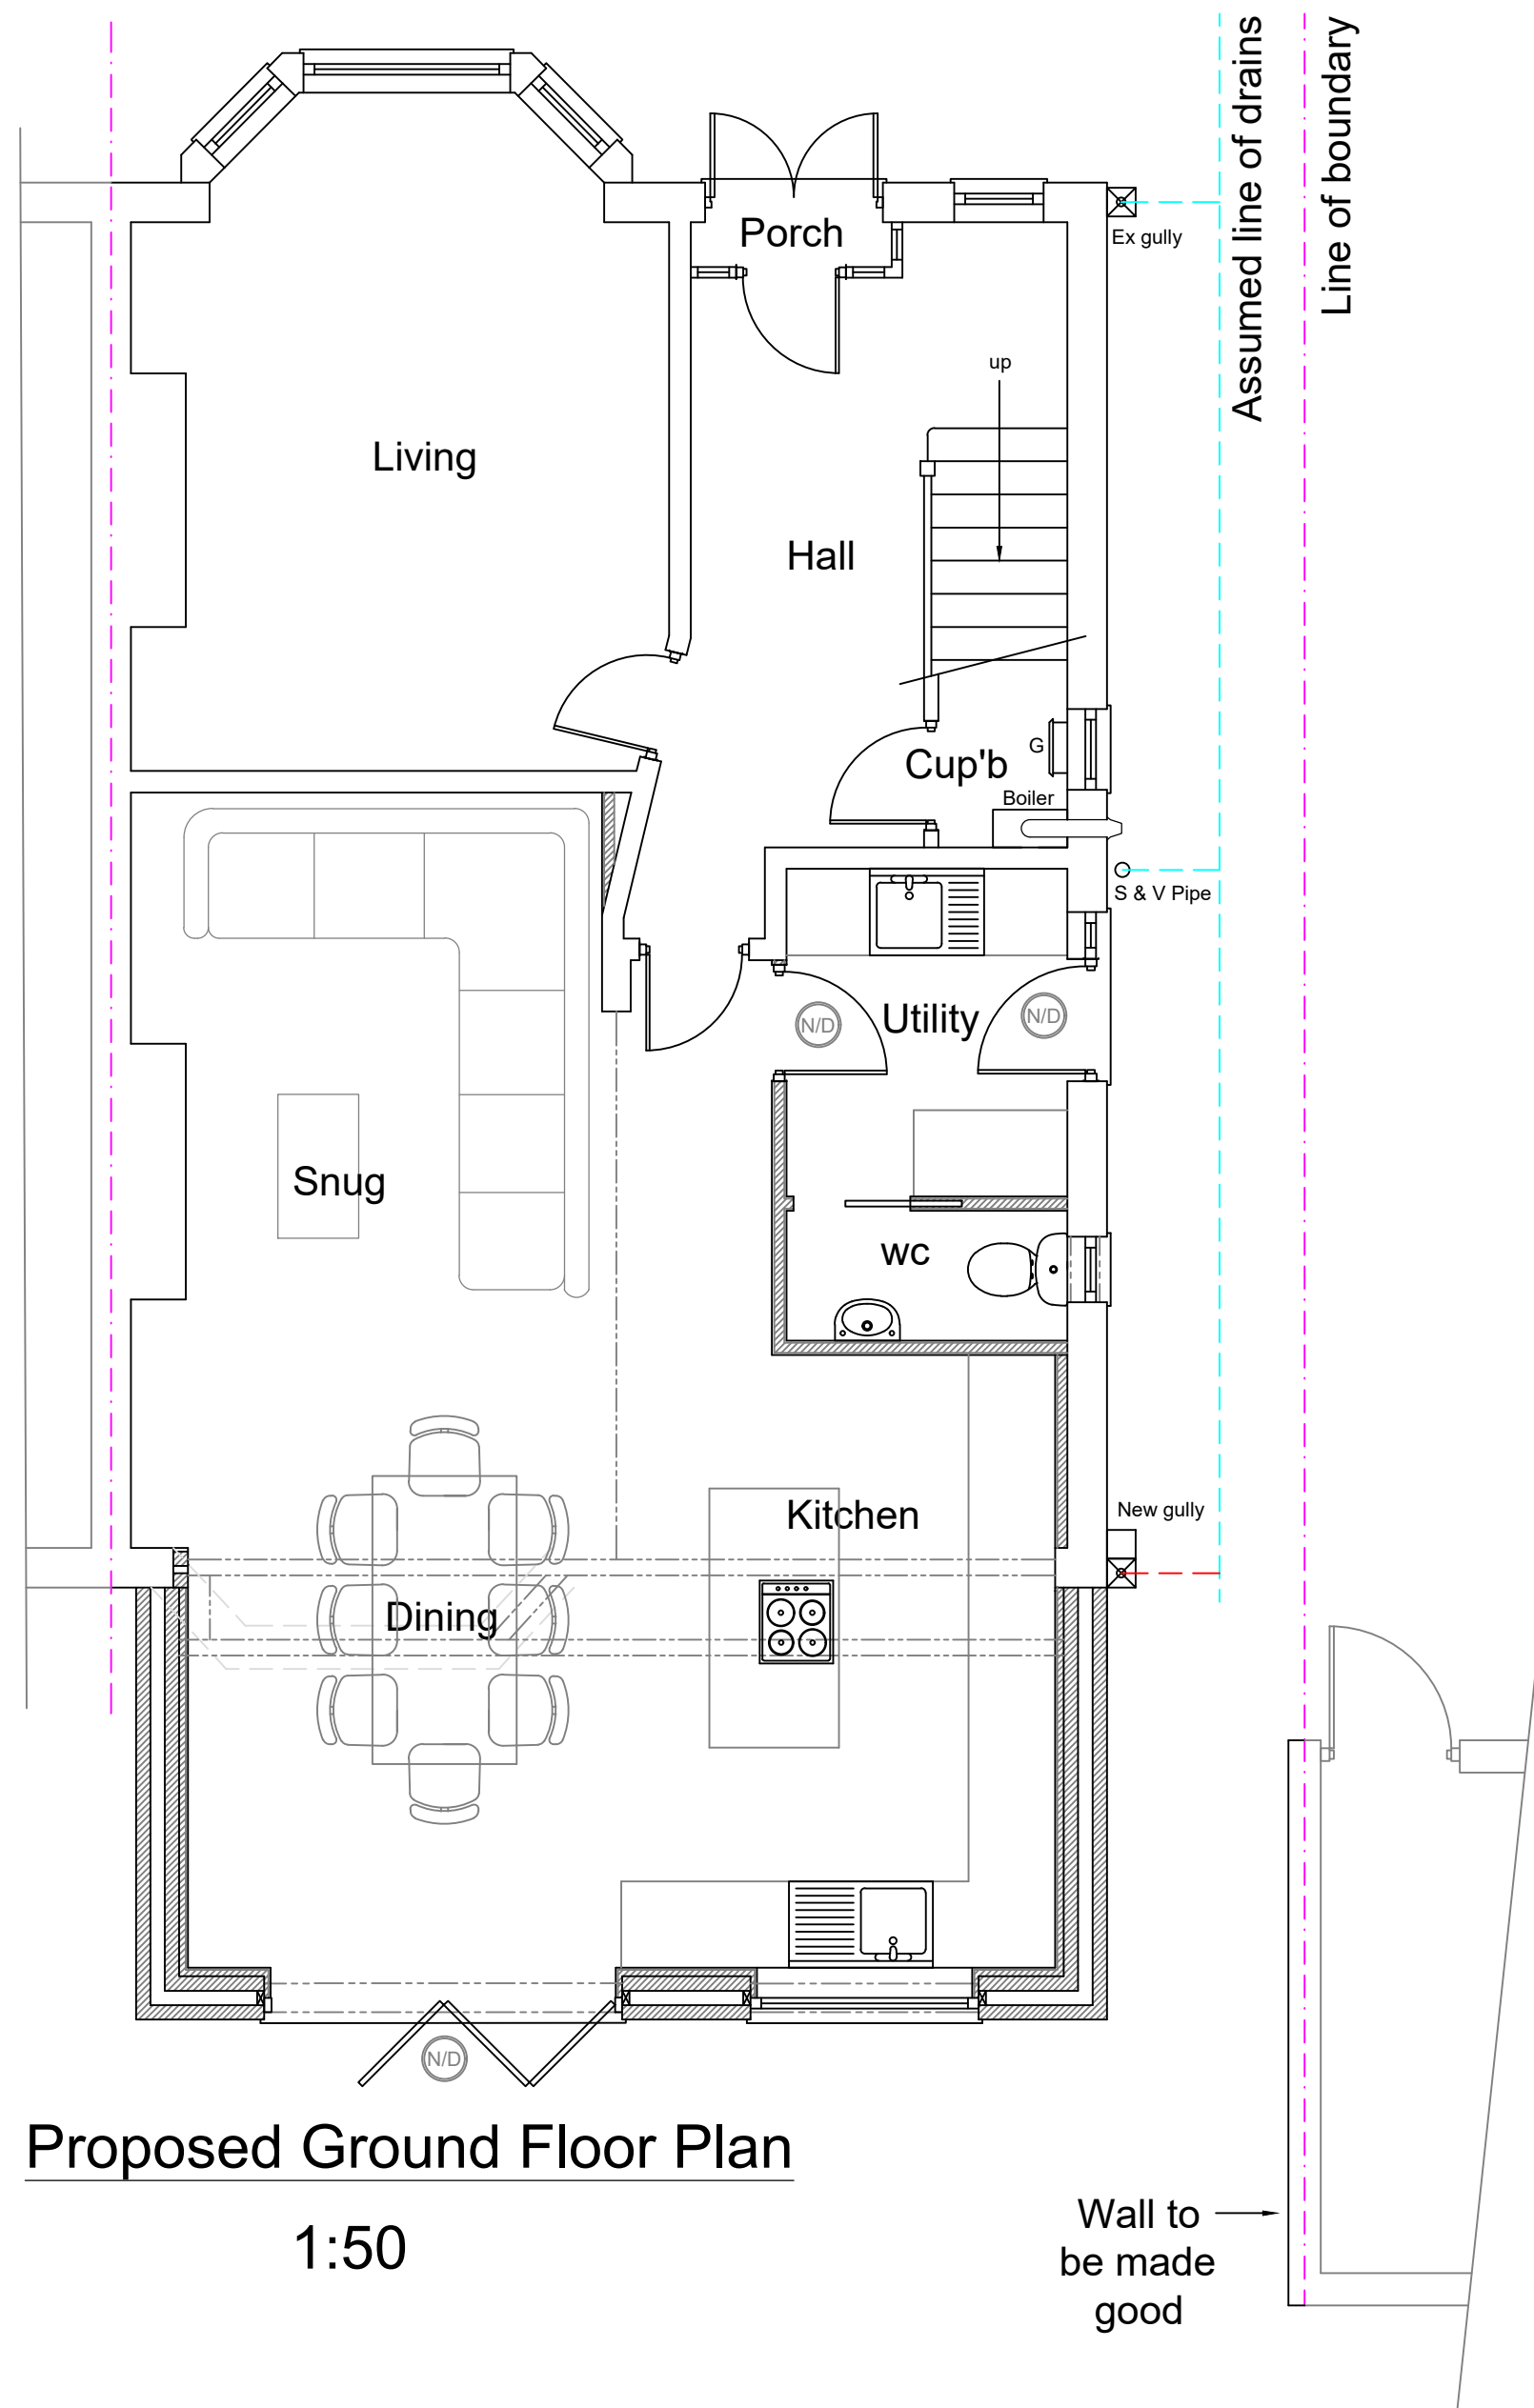

Proposed Ground Floor Plan

1:50

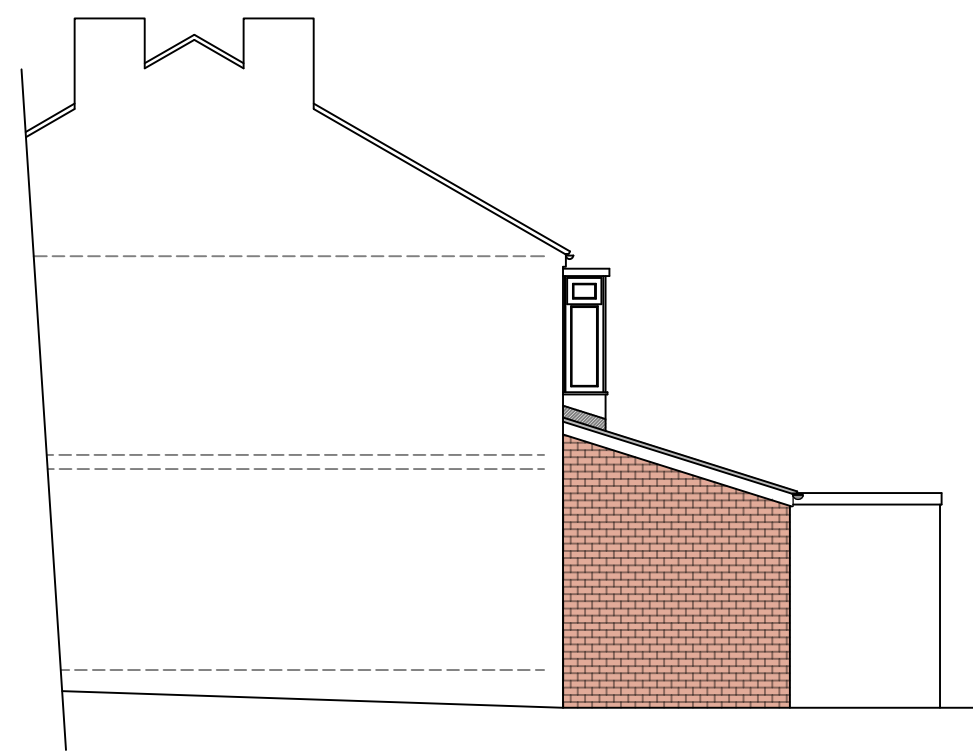

Proposed Side Elevation



Proposed Rear Elevation




1:100

Proposed Side Elevation



Proposed Front Elevation

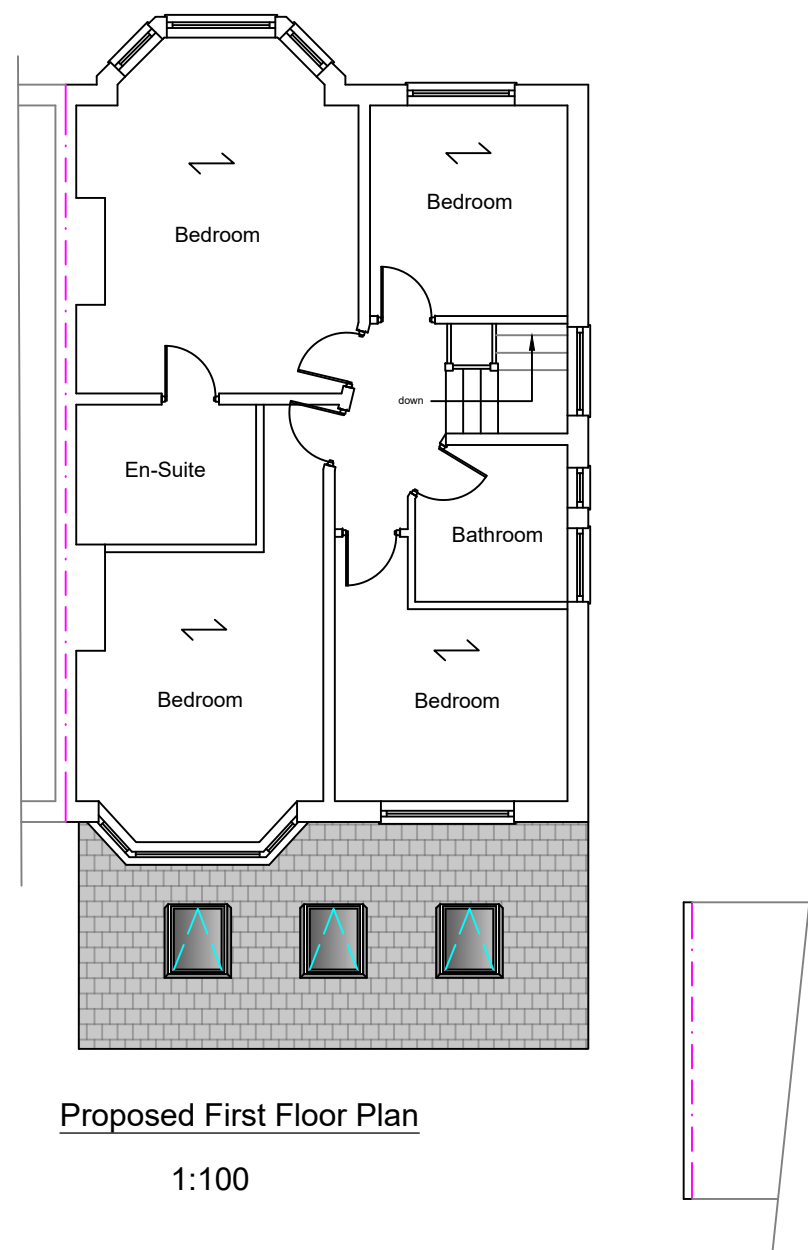

Proposed First Floor Plan

1:100

Stage :-		Lawful Development	
Project Title :-		Proposed Single Storey Rear Extension	
Drawing Title :-		Existing & Proposed Plans & Elevations	
Client :-		Mr & Mrs Wager	
Drwg No :-	12/24/113	Date :-	Dec '24
Scale :-	1:100 & 1:50@A1	Drawn:-	SCM
Site Address :-		20 College Drive, Whalley Range, M16 0AE	