


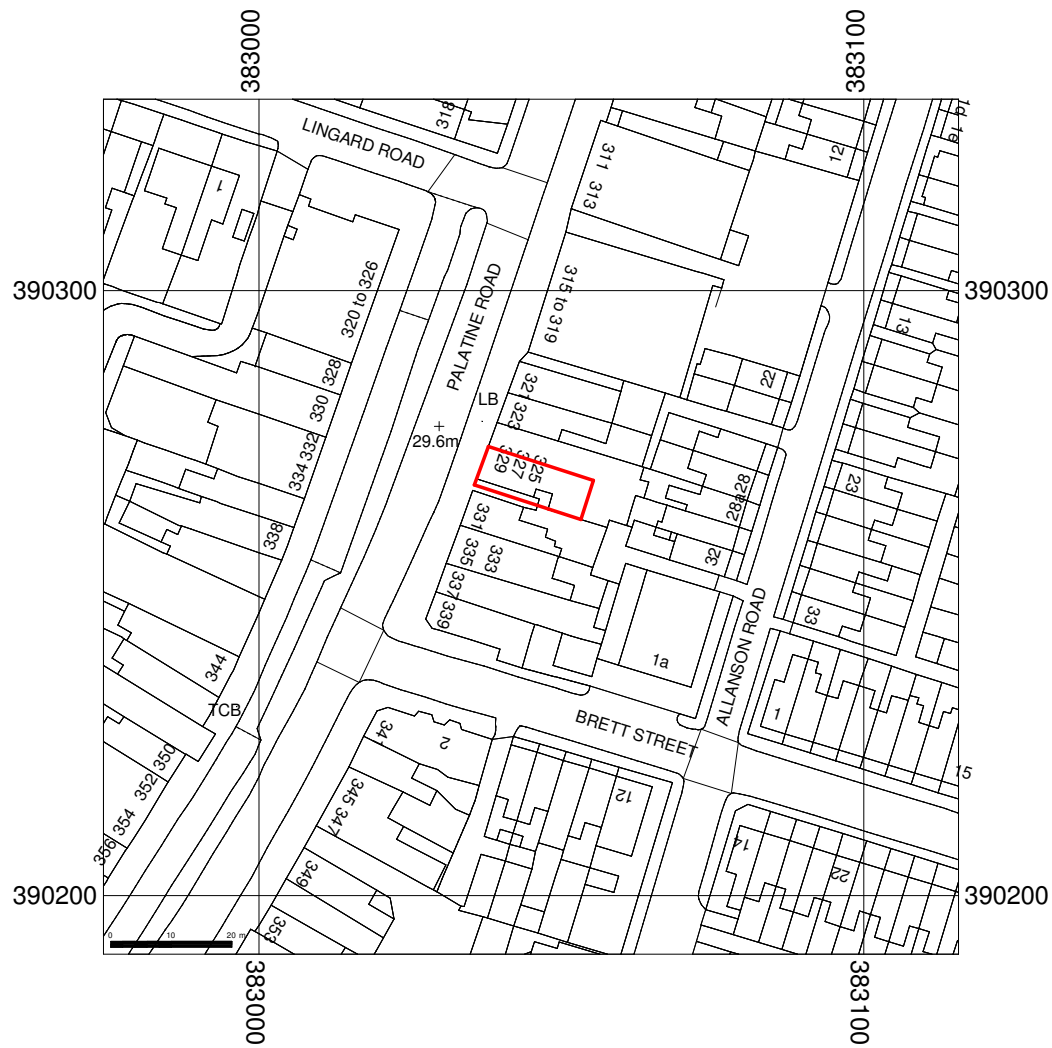


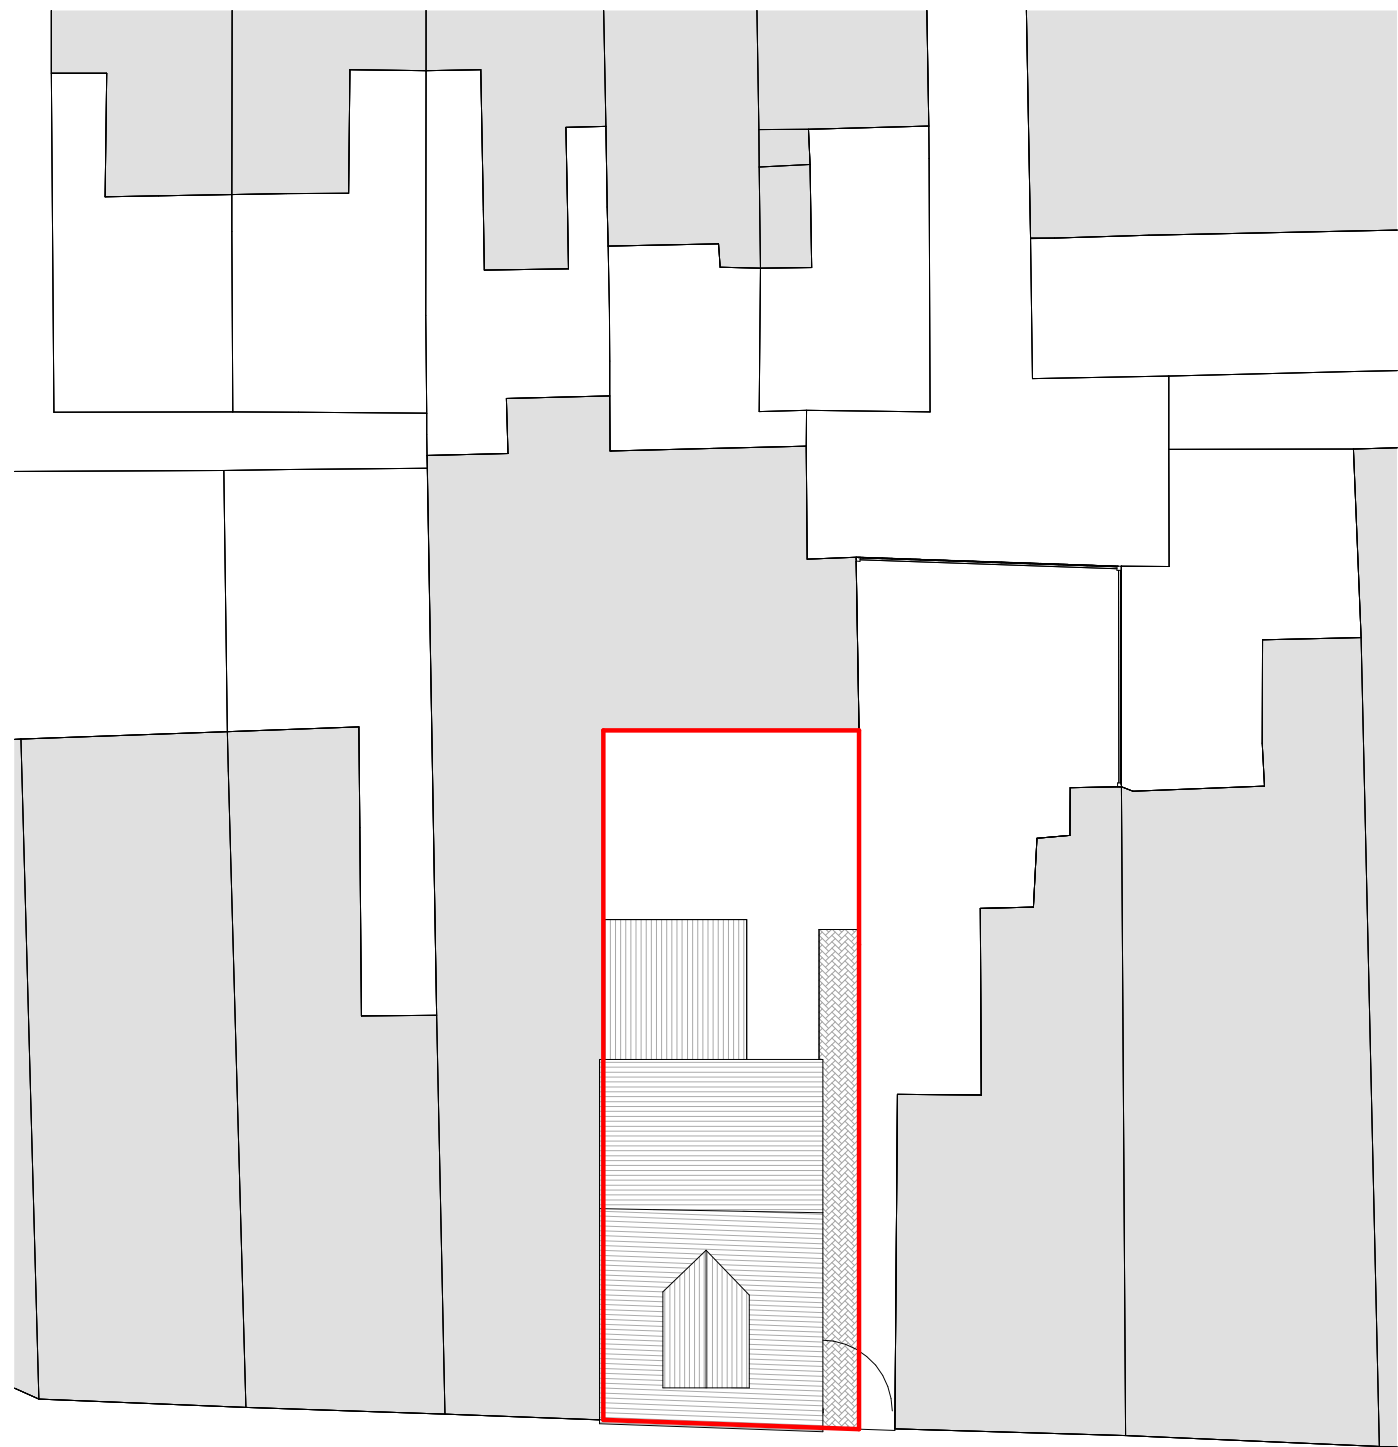

1 Location Plan
1 : 1250

 

2 Existing Site Plan
1 : 200

 

General Notes
The Architect shall have no responsibility for any use made of this document other than for that which it was prepared and issued.
All dimensions should be checked on site. Do not scale from this drawing
To be read in conjunction with all other Consultant's drawings.
The Architect to be immediately notified of any discrepancies.
Copyright on this drawing retained by the Architect.

LEGEND

 Site Boundary

P1 30/01/25 SA SH Initial Issue
No. Date Dwn Chk App Revision or reason for issue

Client
Mahamad Dizayee

createitstudios
... leave an impression
Architect
Create It Studios (NW) Ltd
3 Stevenson Square, Manchester M1 1DN
0161 521 3234
www.createitstudios.co.uk
info@createitstudios.co.uk

Project Title
327 Palatine Road, Manchester M22 4HH

Scale / North Point
As indicated

Drawing Title
Location Plan & Existing Site Plan

Drawing Number	Revision
A1583(01)AP001	P1
Drawing Status	
Preliminary	