


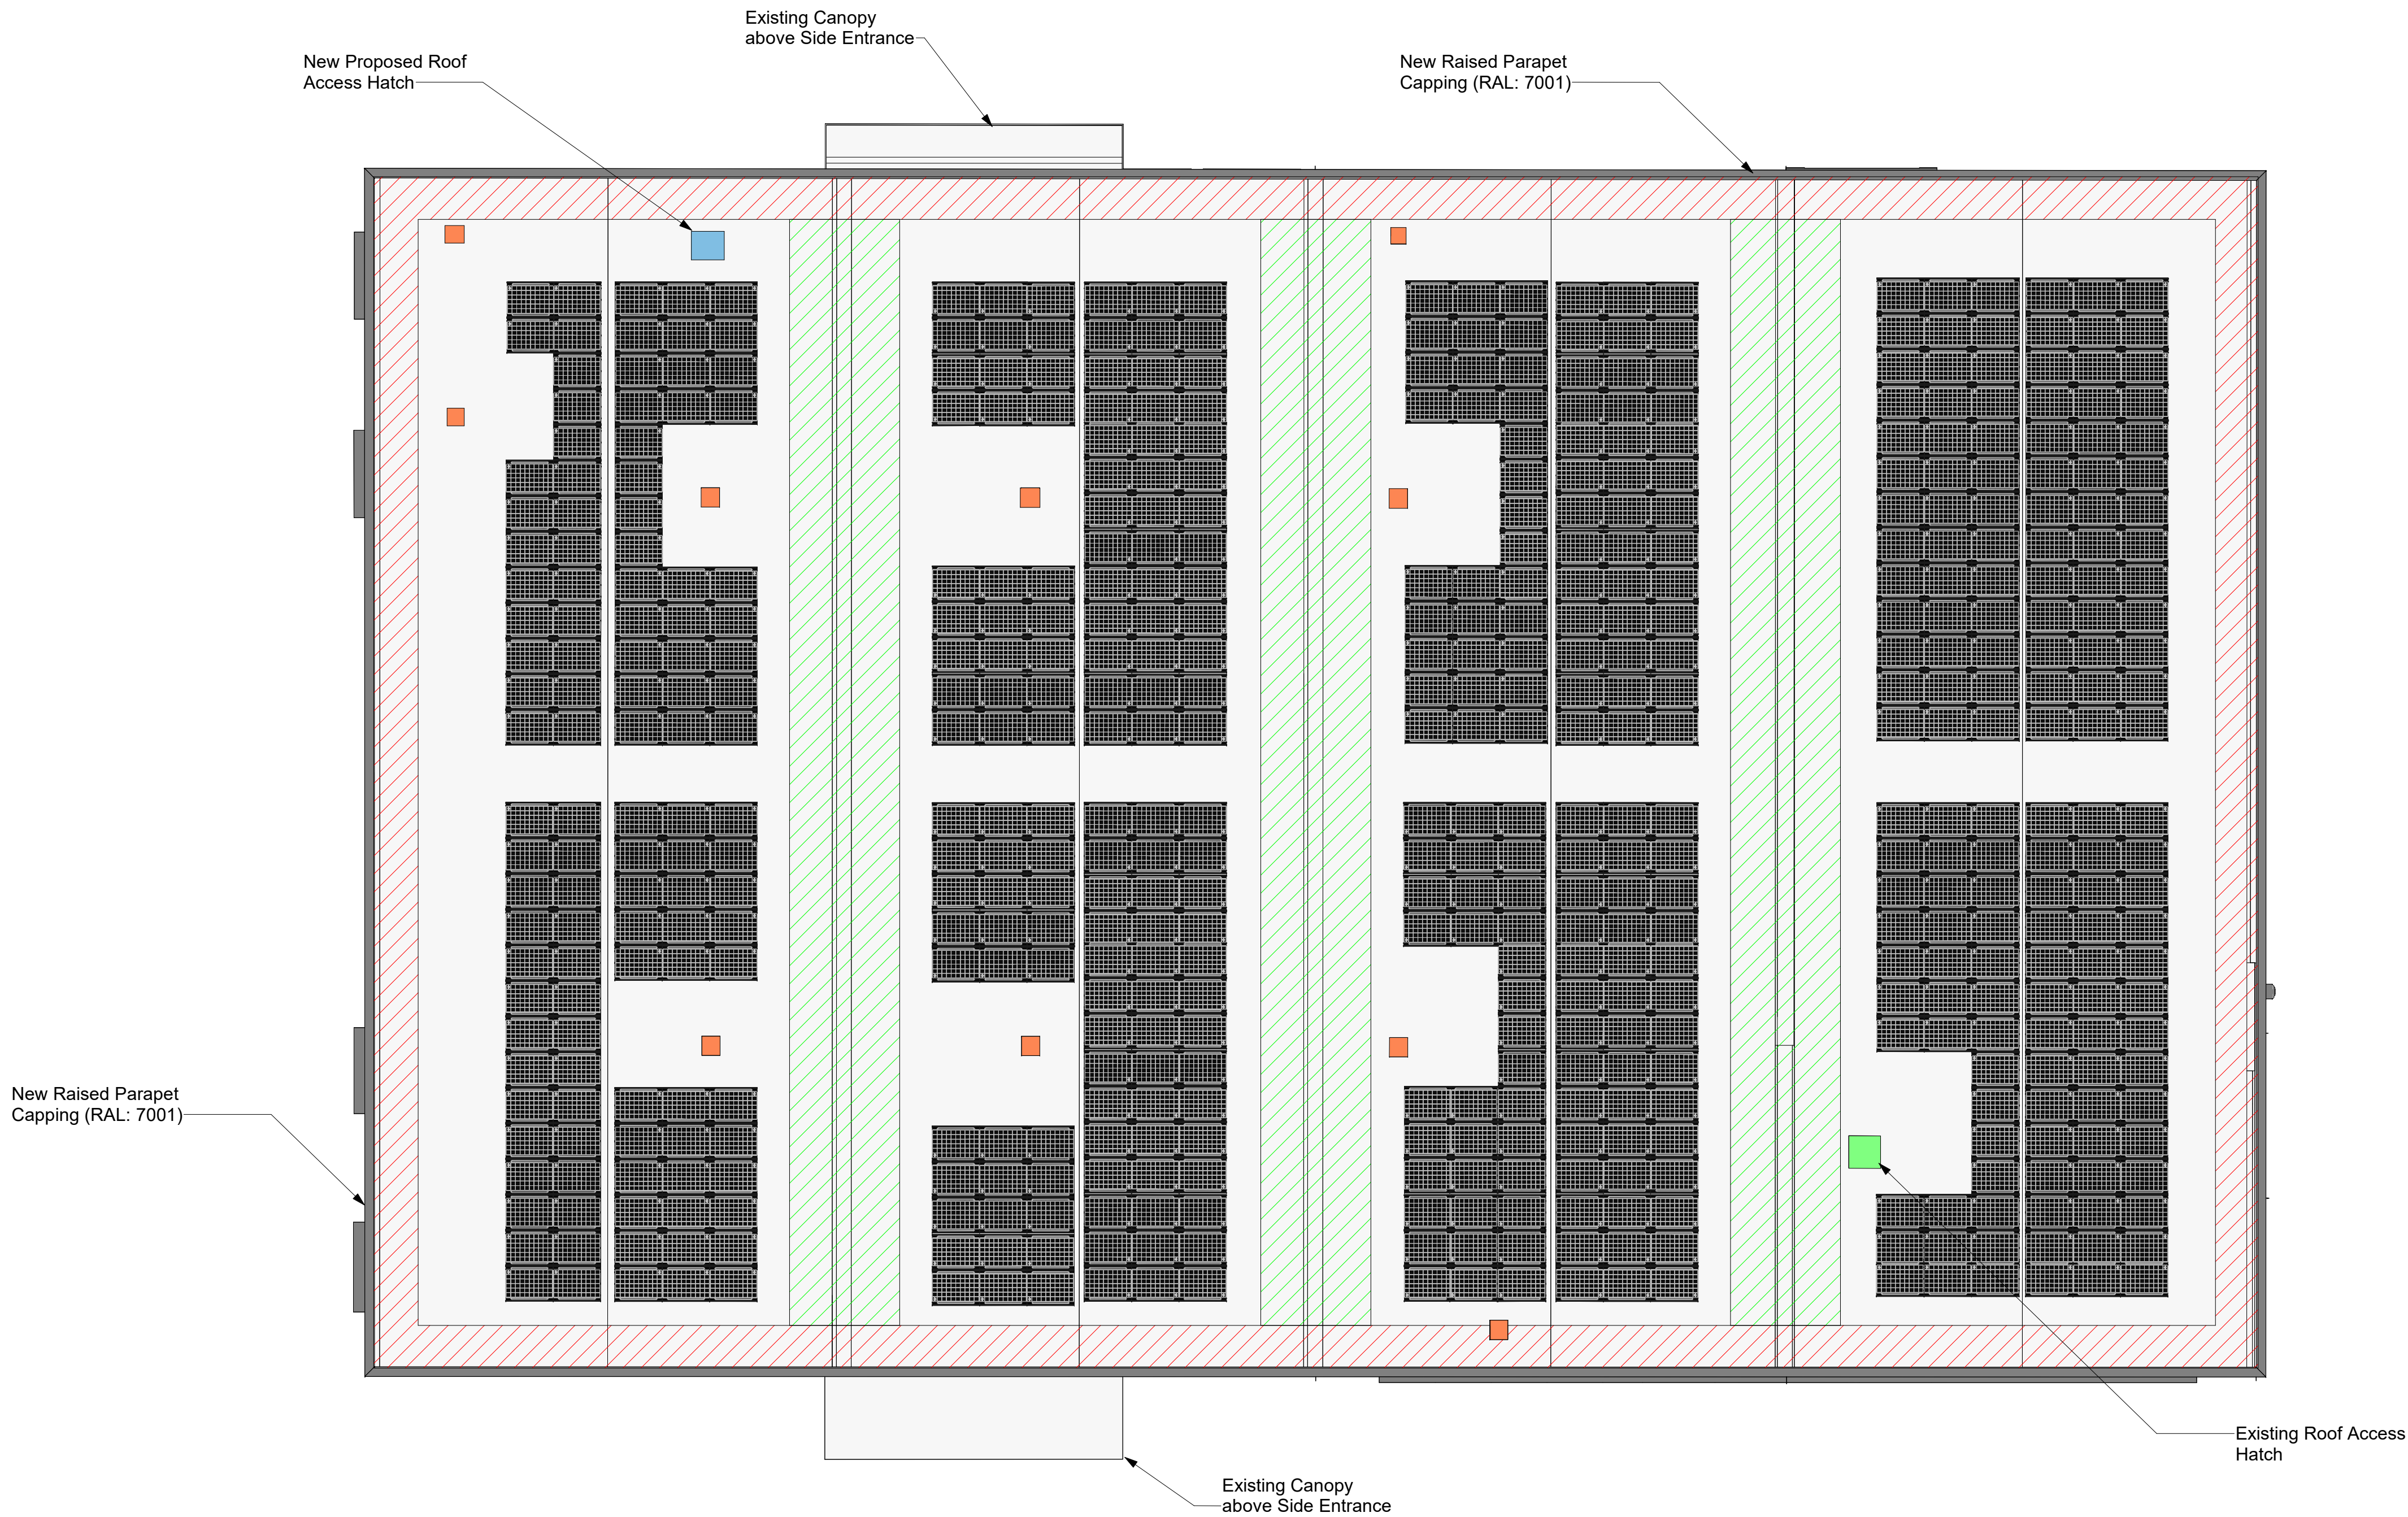

- Legend (Proposed Roof Plan):**
- 1.5m wide Solar Panel exclusion zone along perimeter of parapet - as stated by Structural Engineer
 - 1.5m wide Solar Panel exclusion zone either side of valley - as stated by Structural Engineer
 - Existing roof access hatch - to be retained & raised to work with proposed over roof covering
 - New proposed roof access hatch
 - Positioning of existing roof vents to be raised in order to accomodate new roof covering - vents to be confirmed on site
 - Solar Panels - Please refer to Solar Design by Evolution

New Raised Parapet Capping (RAL: 7001)

Proposed Roof Plan

1 : 150

P04	Issued for Planning	17/02/25	GC	EA
P03	Initial Issue for Comments	11/02/25	GC	EA
P02	Issued for Planning	10/12/24	GC	EA
P01	Initial Issue for comments	06/12/24	GC	EA

Revision	Description	Date	Drawn	Checked
----------	-------------	------	-------	---------

HALLIDAY MEECHAM ARCHITECTS

Halliday Meecham Architects Limited
111 Piccadilly Manchester M1 2HY
+44 (0)161 661 5566
4 Devonshire Street London W1W 5DT
+44 (0)203 440 5175
hma@hallidaymeecham.com
www.hallidaymeecham.com

Funded by UK Government

MANCHESTER CITY COUNCIL

GREATER MANCHESTER
DOING THINGS DIFFERENTLY

Client:		Manchester City Council					
Project:		Gorton Market					
Phase/ Location:		Gorton District Centre					
Drawing:		Proposed Roof Plan					
Scale @ A1	Scale @ A3	Date:	Drawn:	Checked:	Job No.	Drawing No.	
1:150	1:300	06/12/24	GC	TF	5719	20150	
N 		Scale			Stage / Suitability:		Status:
					Planning		
Drawing Ref.							Revision
5719-HMA-V-RF-DR-A-20150							P04

