




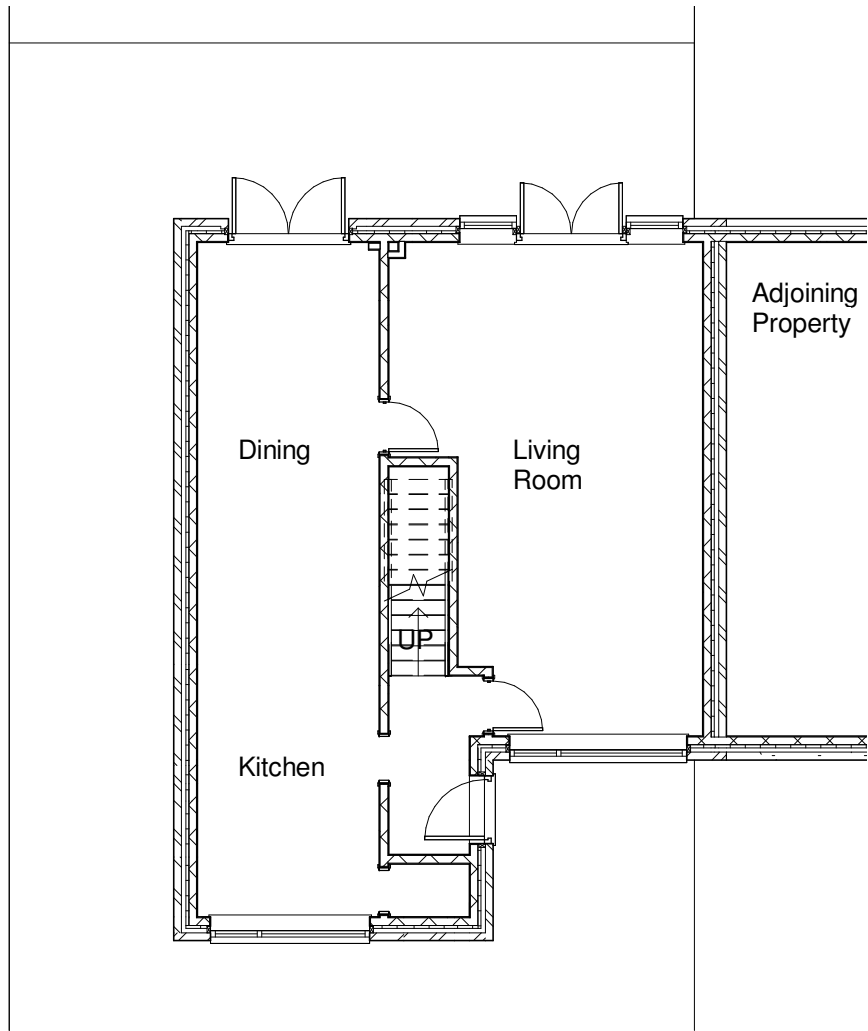


1 01 Existing Ground Floor
1 : 100

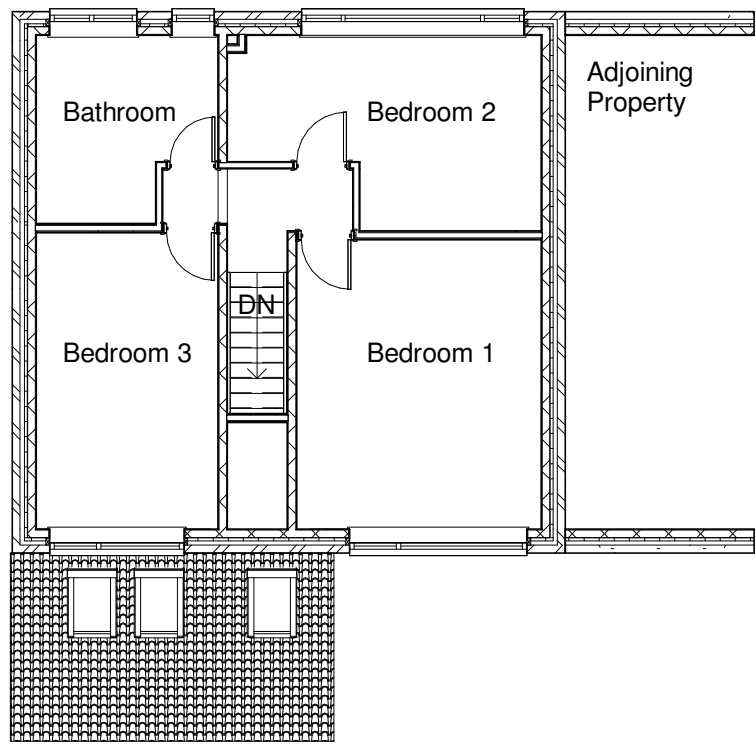

2 02 Existing First Floor
1 : 100

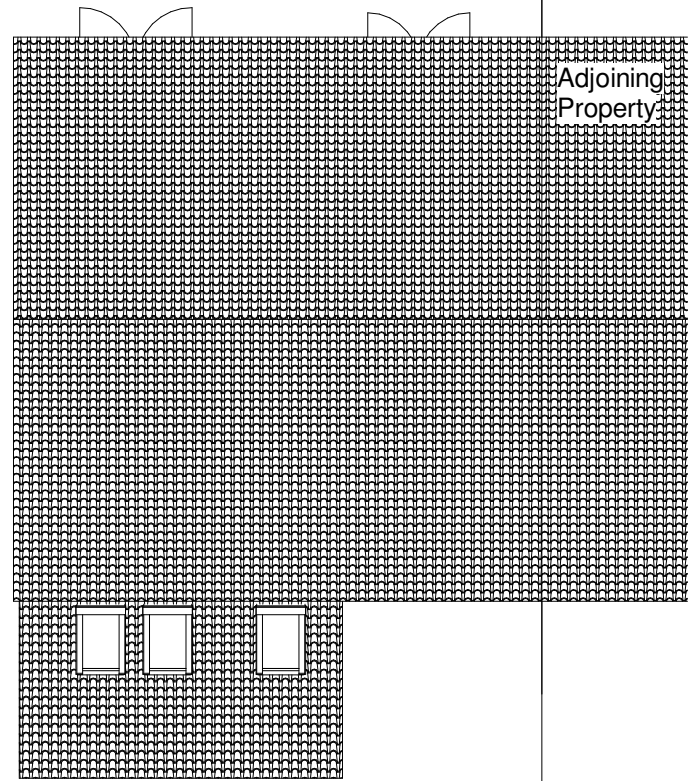


3 04 Existing Roof Plan
1 : 100

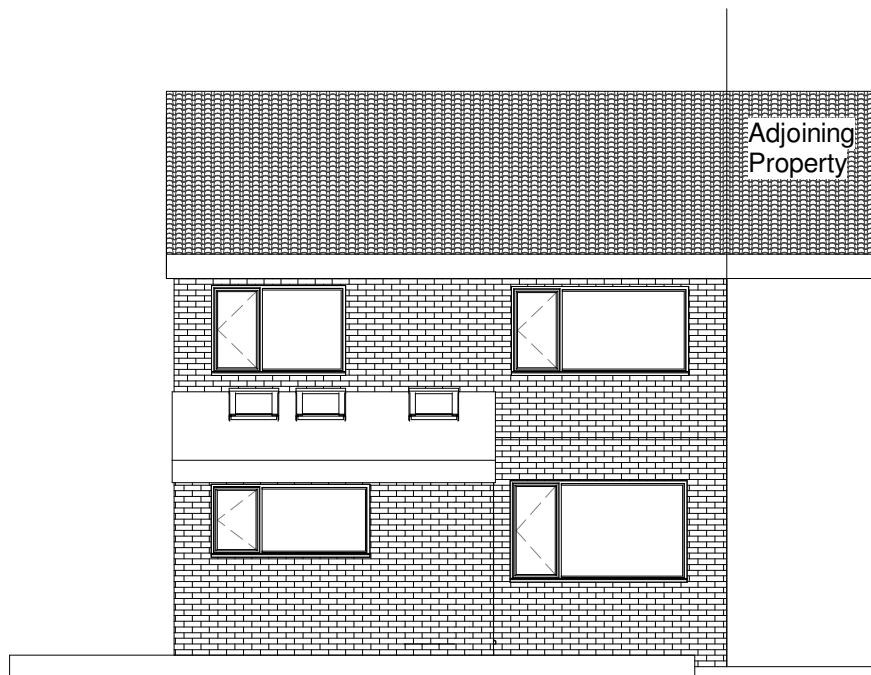


4 Existing Front Elevation
1 : 100



5 Existing Rear Elevation
1 : 100

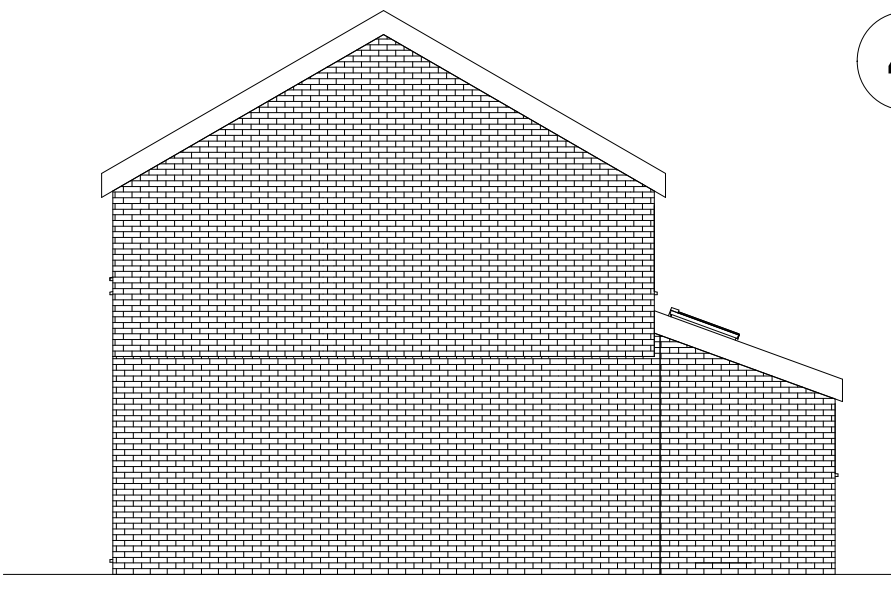

6 Existing Side Elevation 1
1 : 100

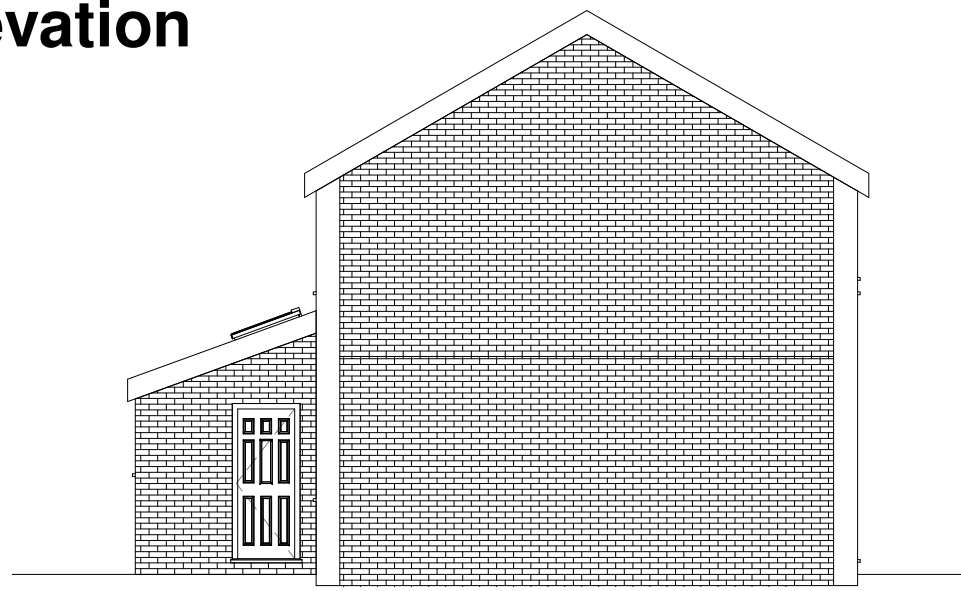

7 Existing Side Elevation 2
1 : 100

Project Address:

26 Greenacres Drive
Burnage
M19 1SB

Drawing:

Existing Plans and
Elevations

Date Issued:

20/10/2024

Client Name:

Stephanie Glover

Project Description:

Proposed Double
Storey Side and Rear
Extension

Drawing Number:

PL001

Additional Notes:

Drawing not to be
scaled.

Proposed works not
to be started before
Planning Permission
is granted.

Dimensions shown
are in millimeters.

All measurements
to be verified on
site.

SCALE 1 : 100
A2 DRAWING