



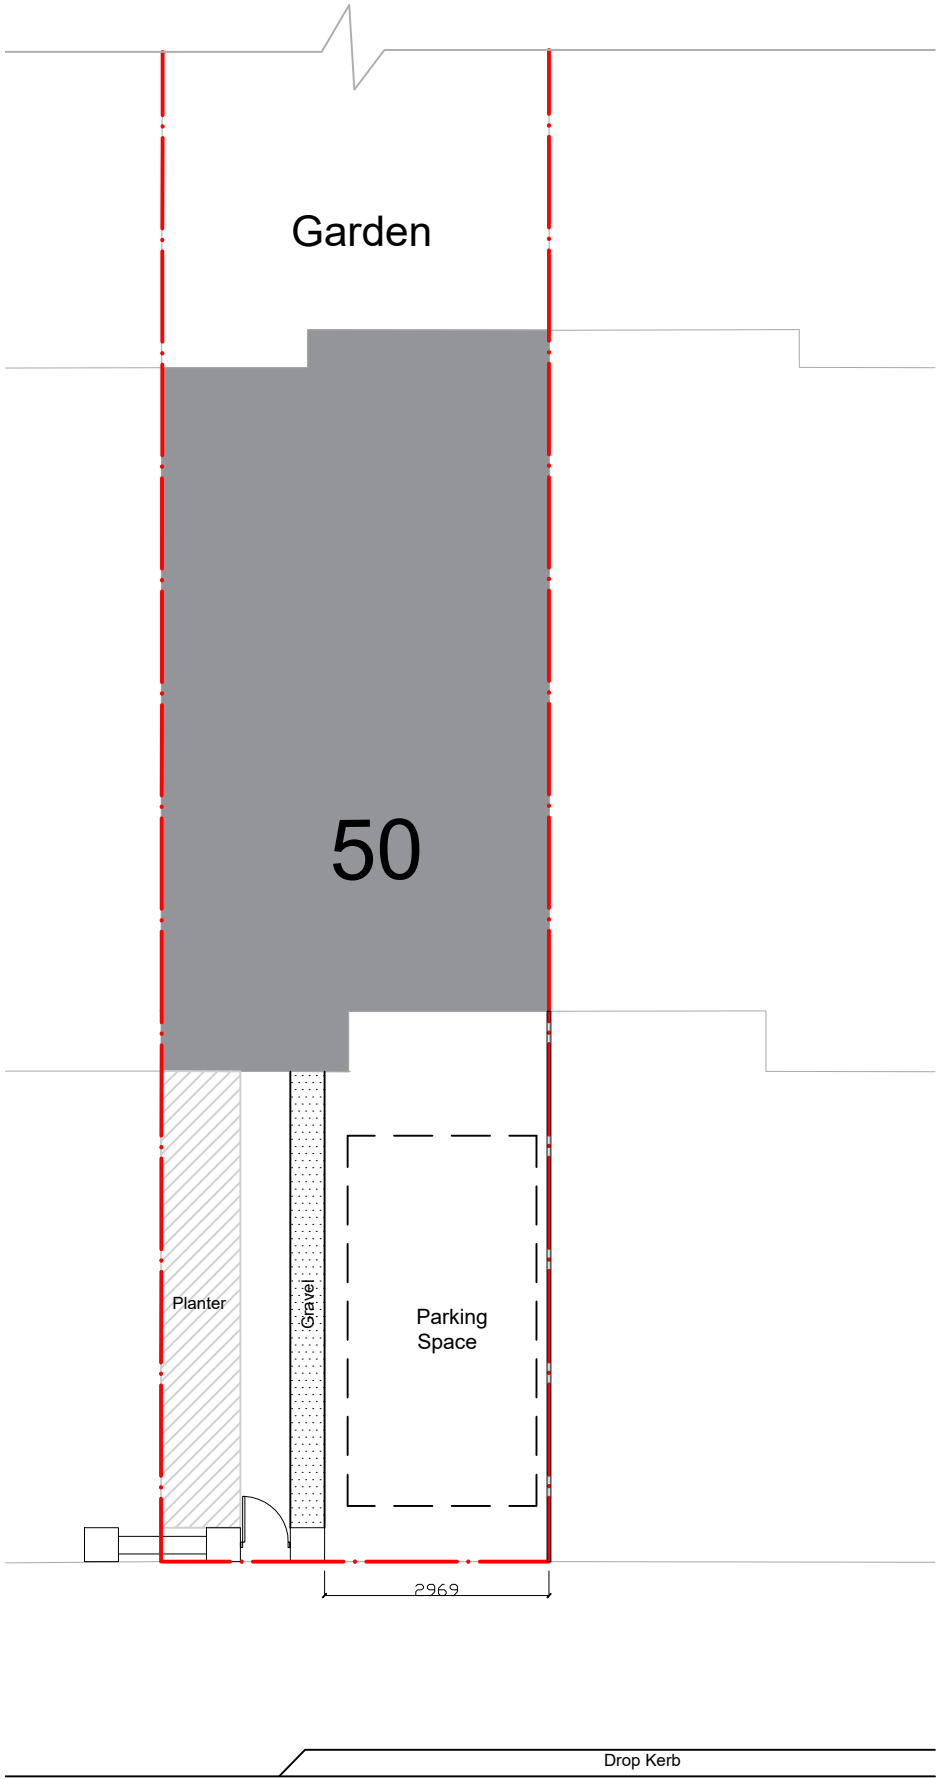

50 FOG LANE
EXISTING GF FRONT LAYOUT

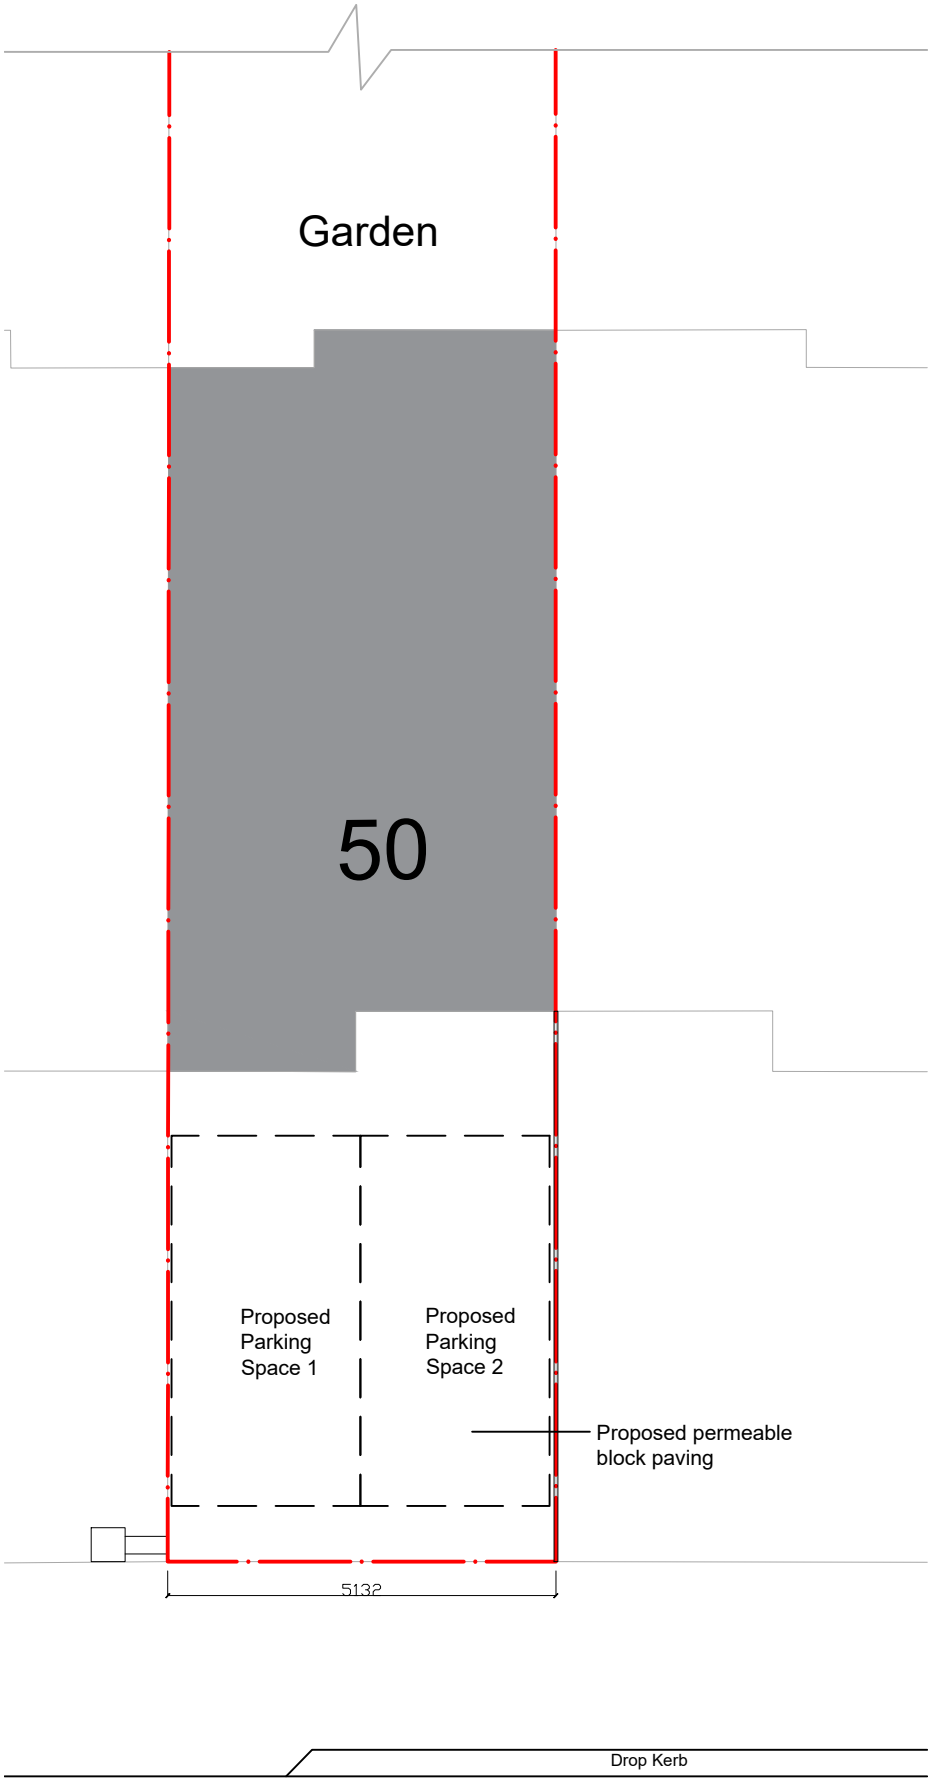

50 FOG LANE
PROPOSED GF FRONT LAYOUT



EXISTING FRONT ELEVATION



PROPOSED FRONT ELEVATION

 ARCHIKEI LTD 71-75 SHELTON STREET LONDON WC2H 9JQ 07759 718548 www.archikei.co.uk	CLIENT: 50 FOG LANE, DIDSBURY, MANCHESTER, M20 6AL		SITE: 50 FOG LANE, DIDSBURY, MANCHESTER, M20 6AL	
	ARCHITECT: ARCHIKEI LTD 71-75 SHELTON STREET LONDON WC2H 9JQ		TITLE: EXISTING AND PROPOSED PLAN AND ELEVATIONS	
	SCALE AT A3: 1:100		DATE: 11/02/2025	DRAWN: AW
	PROJECT NO: AK250211P		DRAWING NO: PL-LA003	CHECKED: JO REVISION: -