
 


This drawing to be read in accordance with the specification/Bills of Quantities and related drawings.
No Dimensions to be scaled from this drawing. All stated dimensions to be verified on site and the designer notified of any discrepancies.

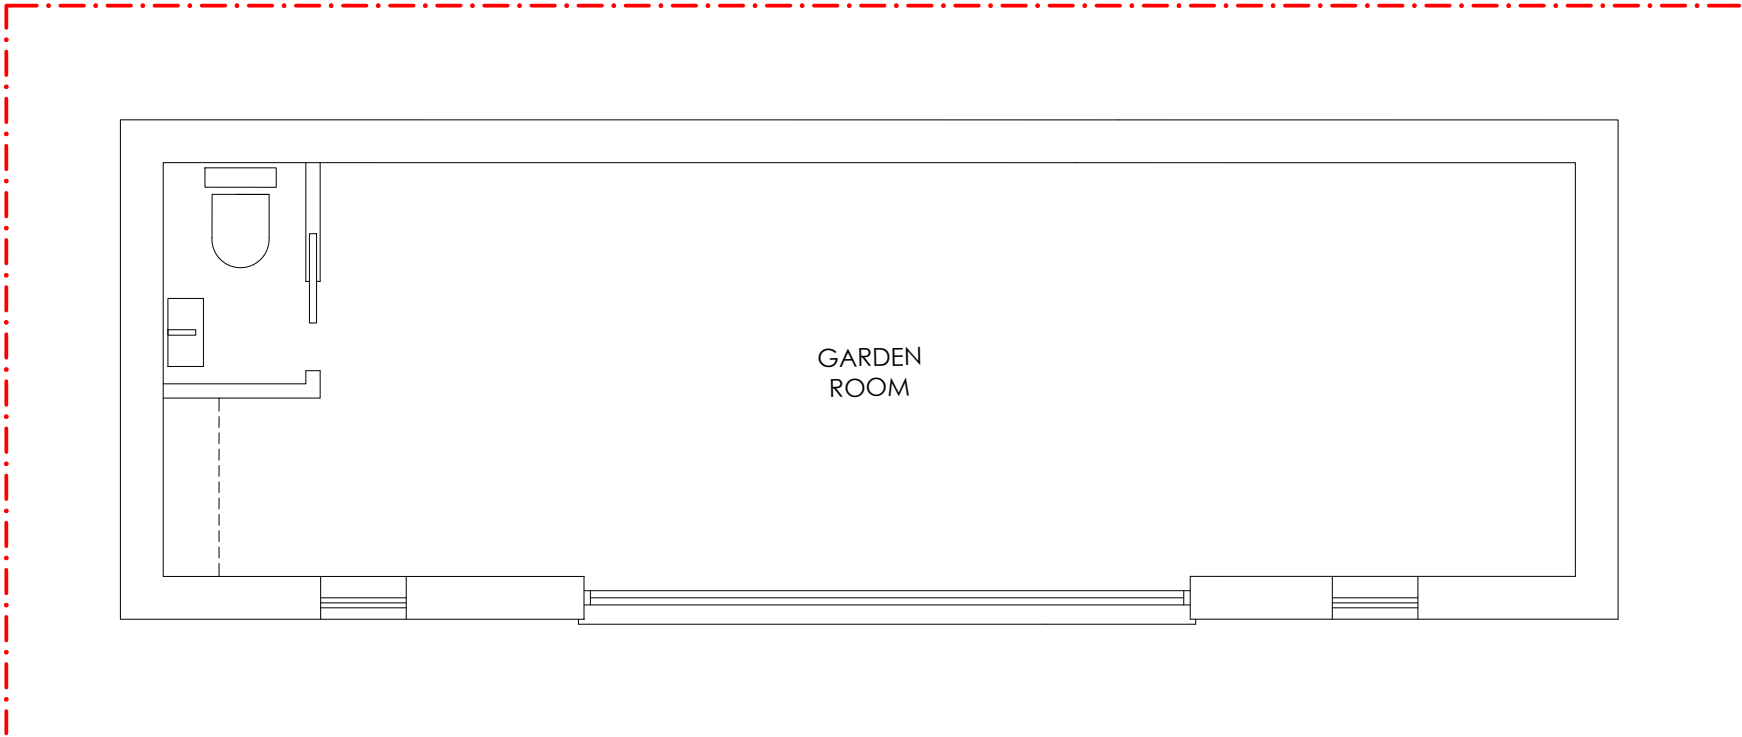

FOR PLANNING

Project
217 PEEL HALL ROAD
WYTHENSHAW
MANCHESTER
M22 5HJ

Title
PROPOSED GARDEN ROOM
FLOOR PLAN

Scale	Date
1:50 @ A3	FEBRUARY 2025
Drawn	Checked
SB	-
Drawing Number	Revision
7024_PL12	A

SMASHBOX

97 Alderley Road | Wilmslow | Cheshire | SK9 1PT
ARCHITECTURE DESIGN PLANNING
T. 01625 466 557 E. hello@smashboxarchitecture.com
www.smashboxarchitecture.com