



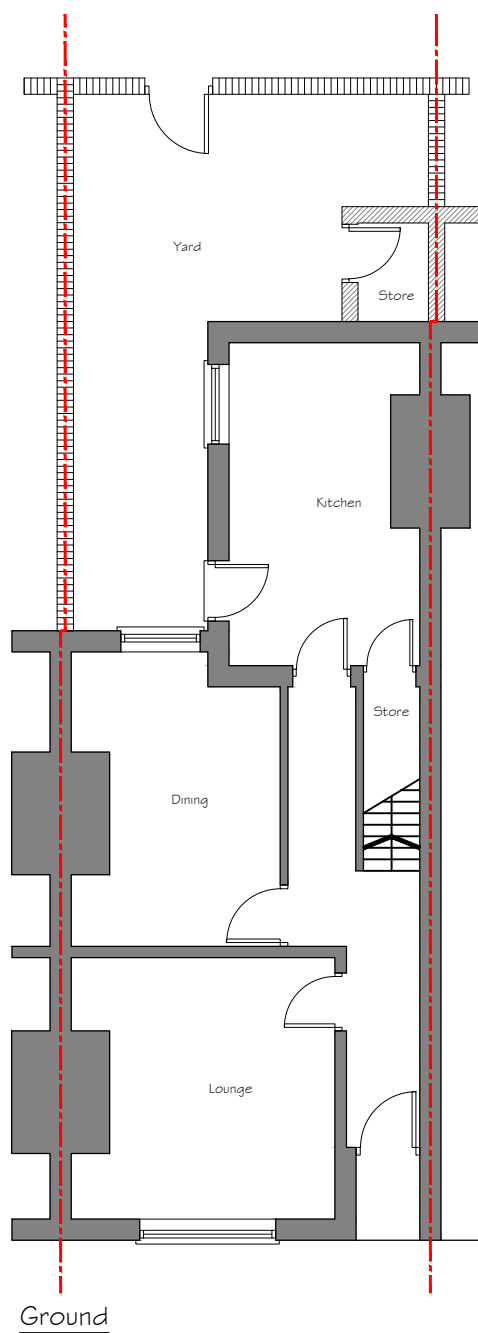

Ground

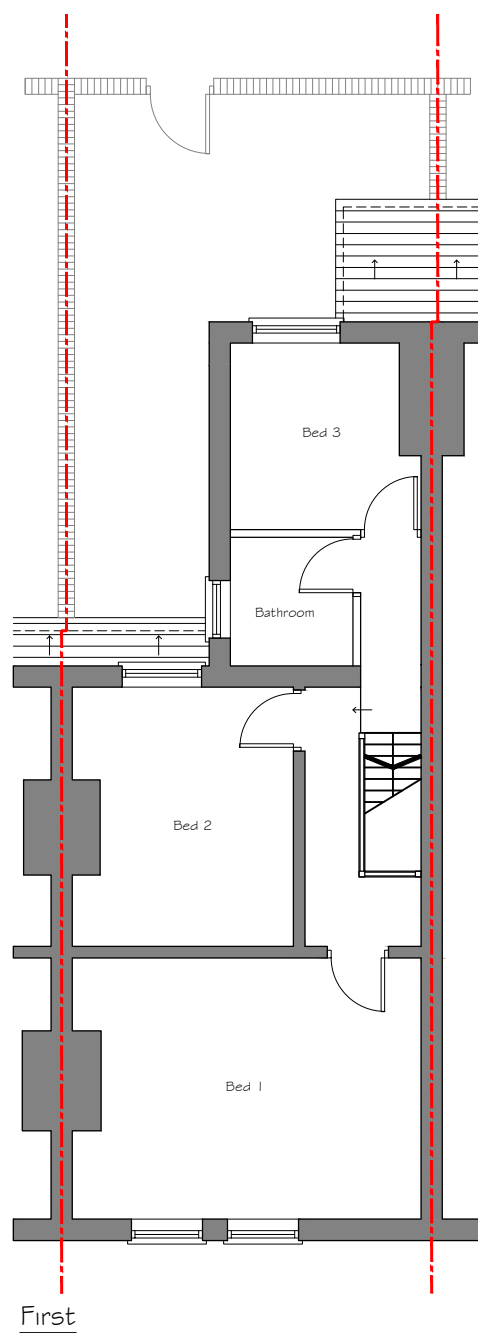

First

Revision	Description	Inst.	Date
PLANNING			
		Project: 25 Bankfield Avenue, near single storey extension and dormer extension	
Drawing No: NR279-PL-103		Client: [Redacted]	
Drawing By: D.J.J.		Drawing Title: EXISTING GROUND AND FIRST FLOOR PLAN	
Checked: J.Albutt		Scale: 1:100@A4	
		Date: 28.11.2024	