




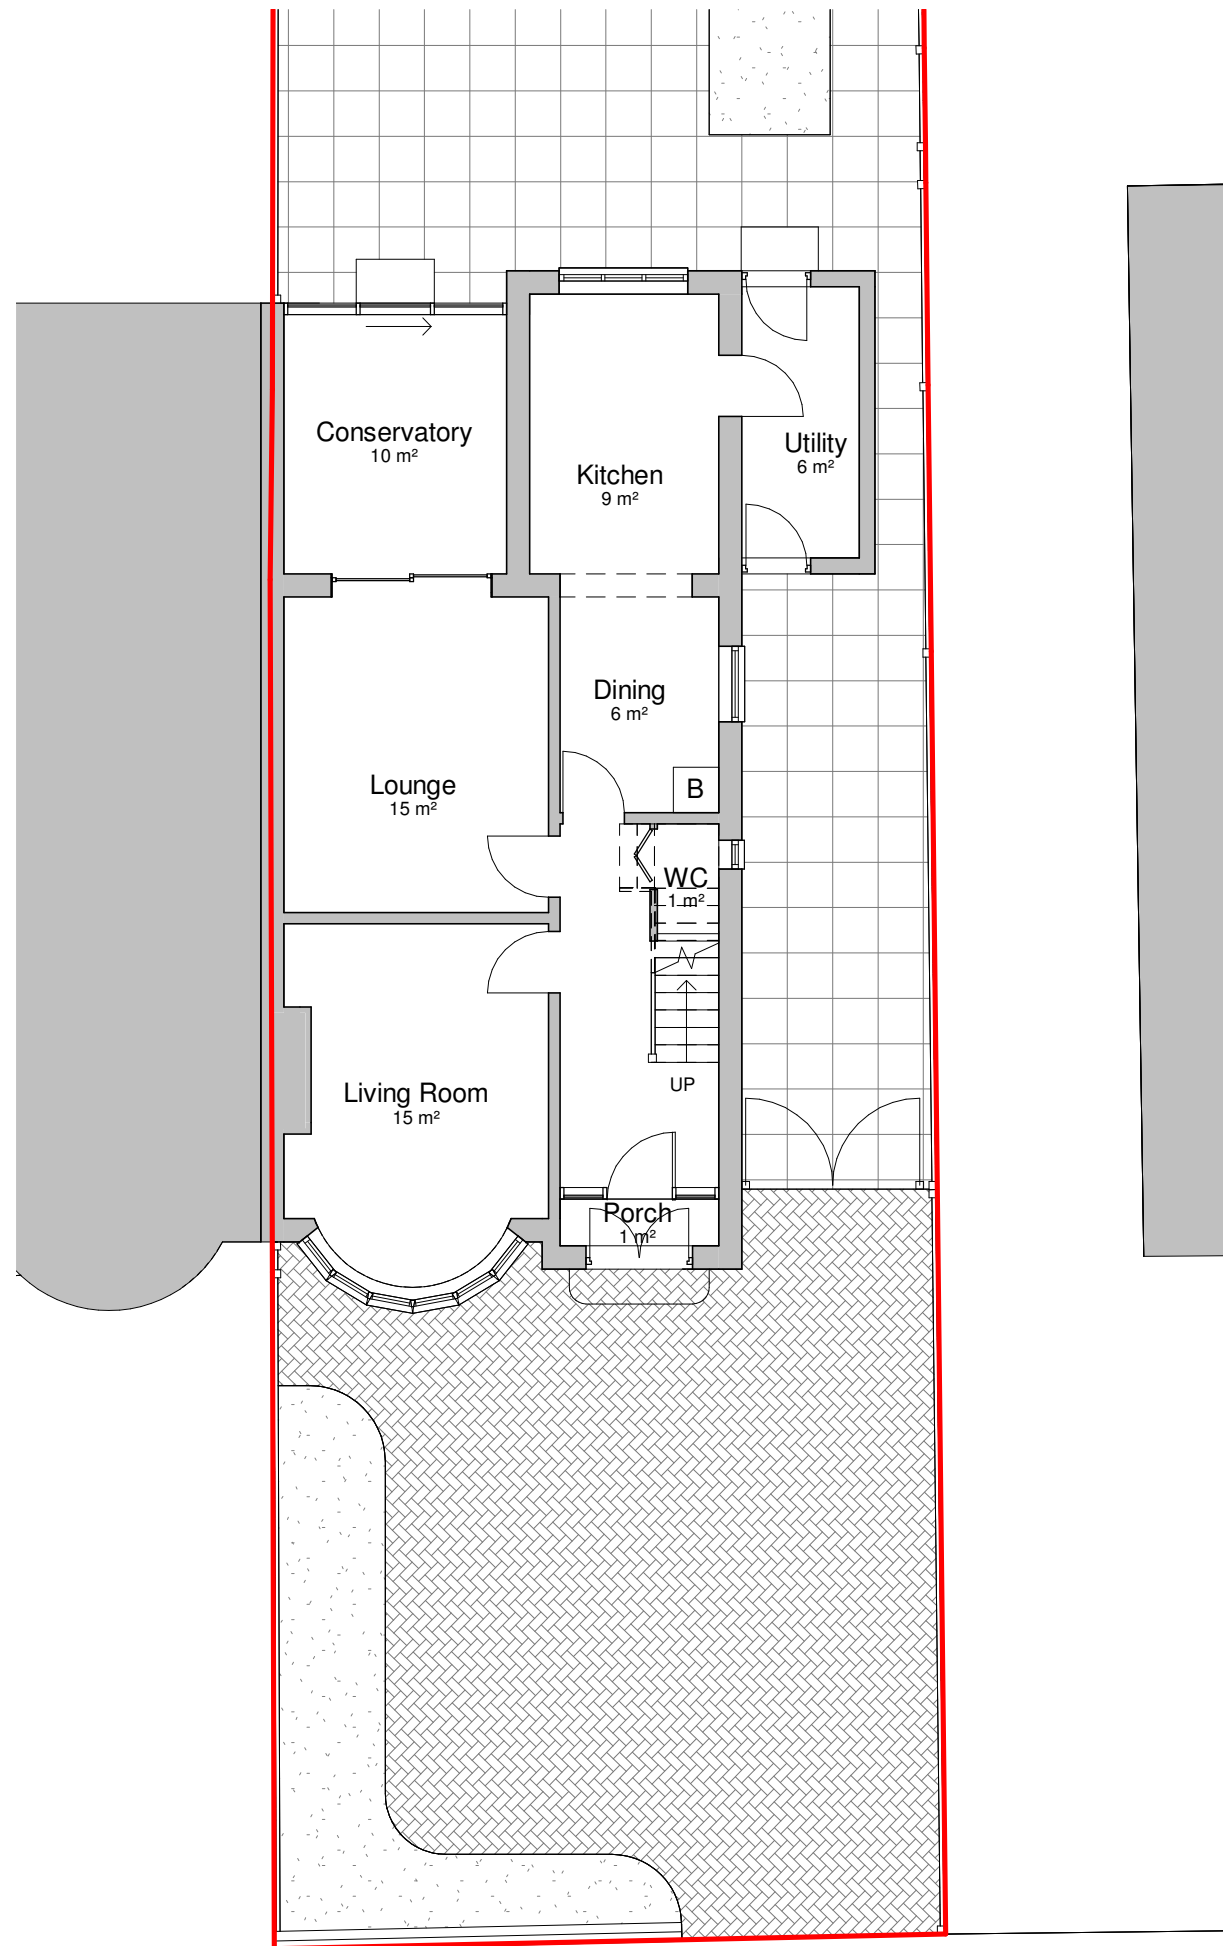

1 Existing Ground Floor Plan
1 : 100

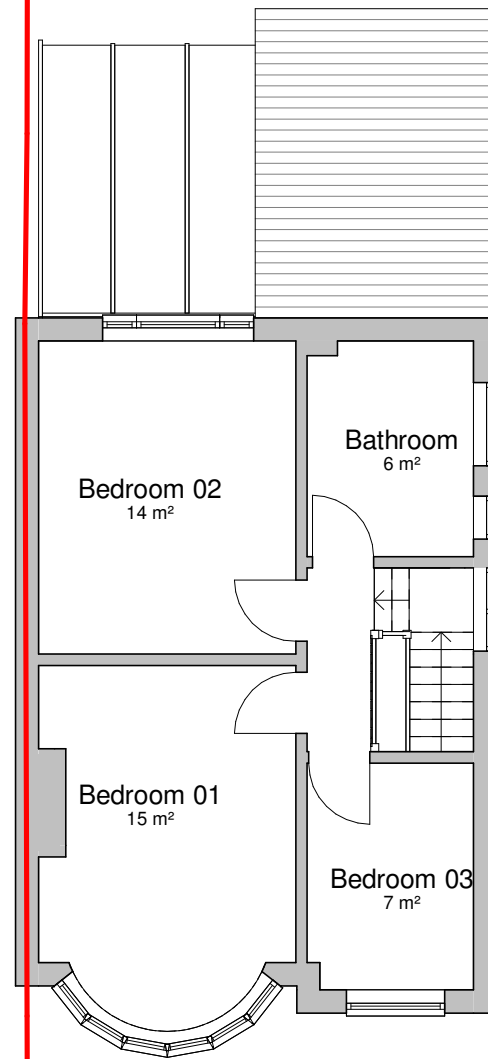

2 Existing First Floor Plan
1 : 100

 

General Notes
The Architect shall have no responsibility for any use made of this document other than for that which it was prepared and issued.
All dimensions should be checked on site. Do not scale from this drawing.
To be read in conjunction with all other Consultant's drawings.
The Architect to be immediately notified of any discrepancies.
Copyright on this drawing retained by the Architect.

LEGEND

 Site Boundary

No.	Date	Dwn	App	Revision or reason for issue
P1	18/12/2024	AK	SH	Initial Issue

Client
Mohamed Ahsan

createit studios
... leave an impression
Create It Studios (NW) Ltd
3 Stevenson Square,
Manchester
M1 1DN
info@createitstudios.co.uk

Project Title
266 Barlow Moor Rd, Manchester M21 8HA

Scale / North Point
1 : 100

Drawing Title
Existing Floor Plans

Drawing Number A1580(01)AP002	Revision P1
Drawing Status Preliminary	