




Site Plan Scale 1:500

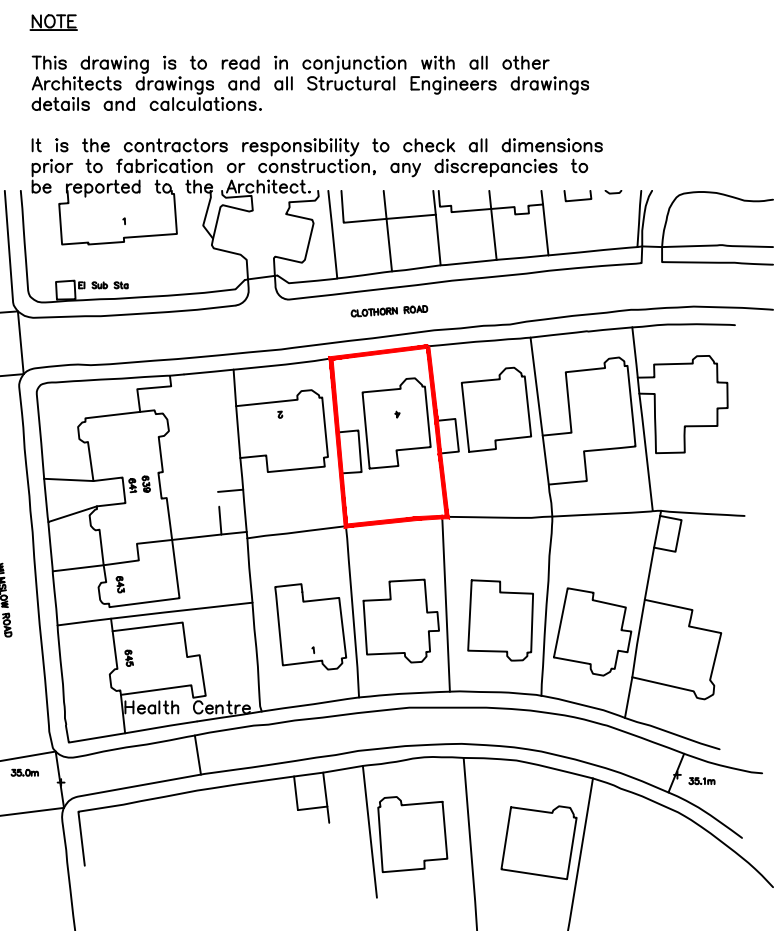

Site Location Plan
Scale 1:1250



4 Acresfield Road | Timperley | Altrincham | WA15 6HU
Tel: 0161 610 0820 | Fax: 0161 969 0562
Email : info@cubedesignsolutions.co.uk | www.cubedesignsolutions.co.uk

Project 4 CLOTHRON ROAD MANCHESTER		
Drawing EXISTING SITE PLAN 1:500 EXISTING SITE LOCATION PLAN 1:1250		
Date JANUARY 2025	Drawn By PJR	Scale AS NOTED
Drawing Status PLANNING	Drawing No. 1495-07	Rev No.