


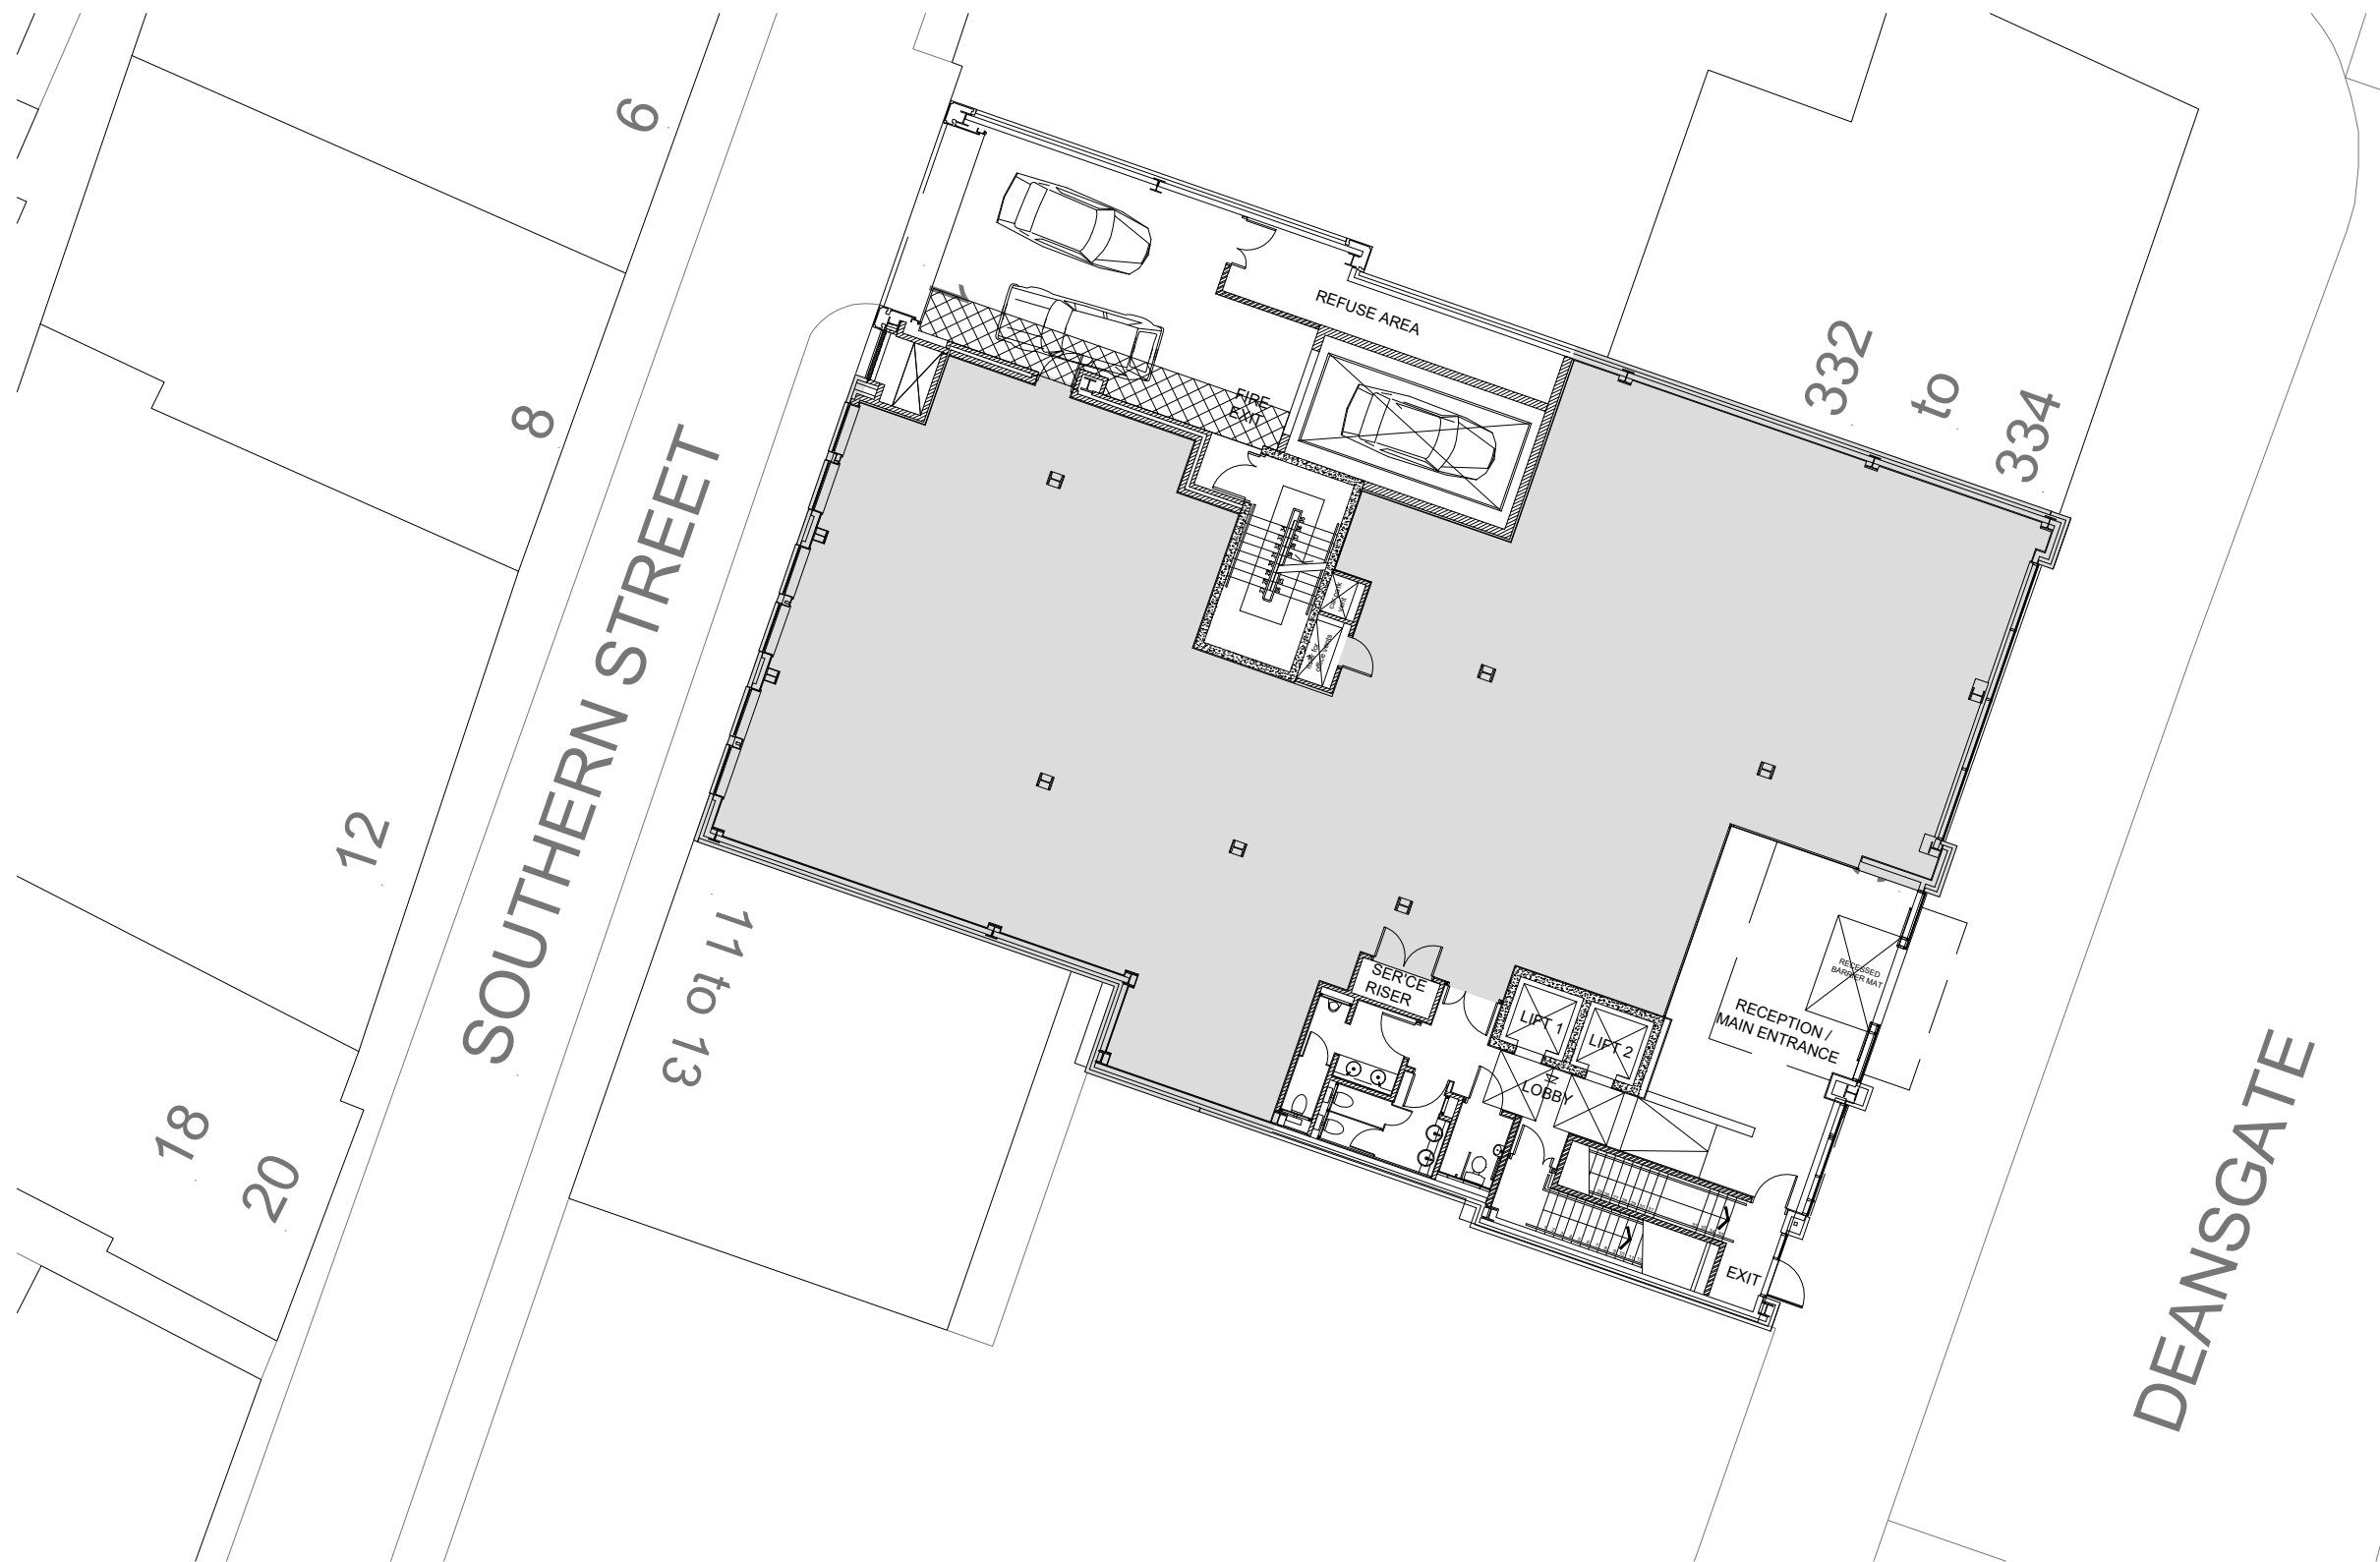

340 Deansgate
Manchester

Ground Floor Plan
Scale 1:200 @ A3

	REV.	DESCRIPTION	DATE	INITIALS	NORTH PLANNING	CLIENT	DMWR DMWR Architects Limited 16-18 Hatton Garden London EC1N 8AT t 0207 870 3779 e mail@dmwr.co.uk www.dmw.co.uk				
						PROJECT		Architects			
						340 Deansgate Manchester M3 4LY					
All drawings are subject to full site survey. All dimensions are to be checked on site.						JOB REFERENCE	SCALE	DRAWN			
						24.16854	1:200 @A3	ZV			
						DRAWING					
						Existing Ground Floor Plan					
						PROJECT CODE	ORIGINATOR	DIVISION	LEVEL	DRG. NO.	REV
						XA-DNSG_XXX	DMWR	Z07	00	PL-A-2002	V1