




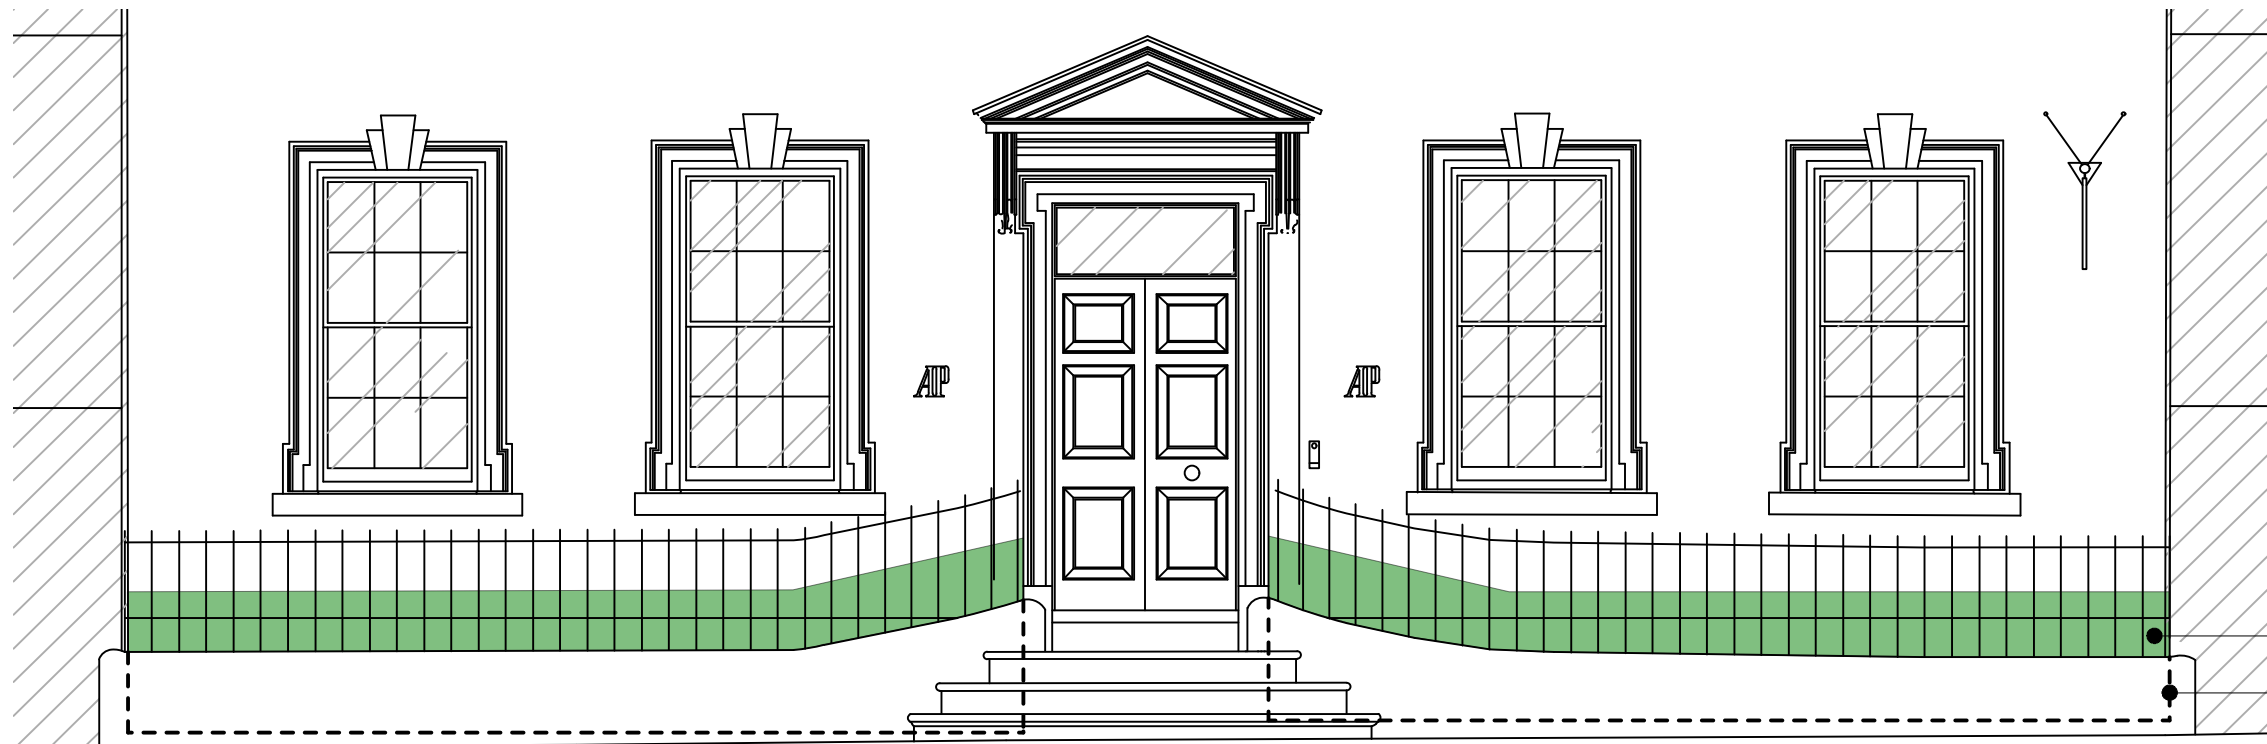


FRONT ELEVATION

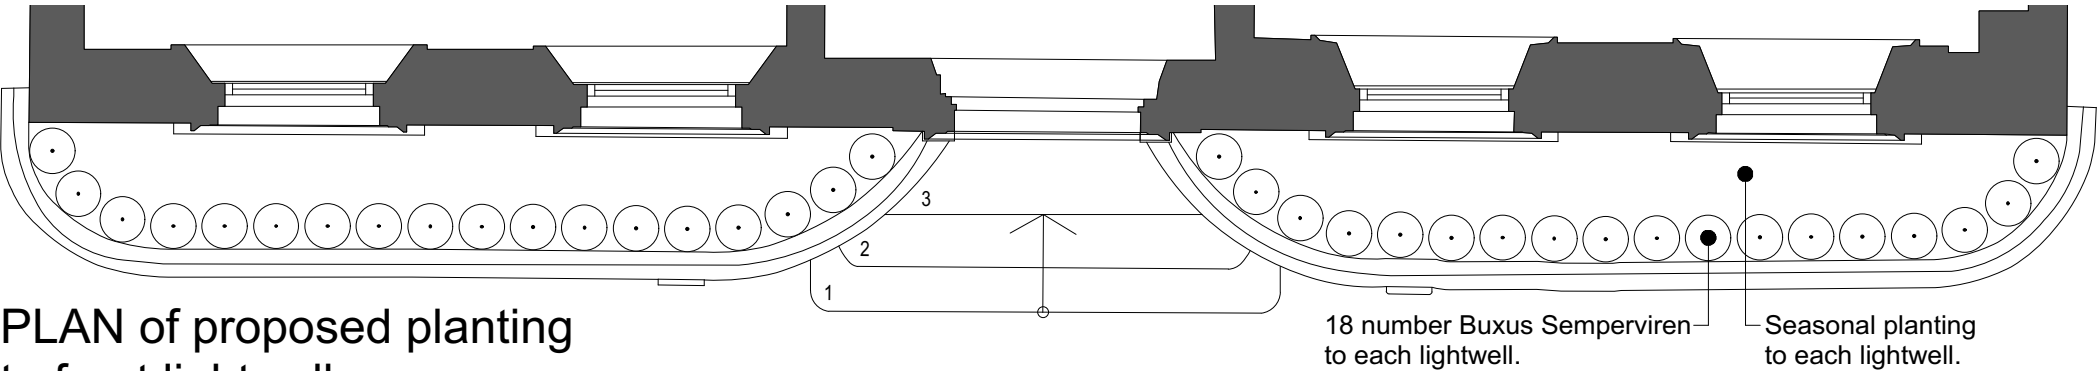

PLAN of proposed planting to front lightwells

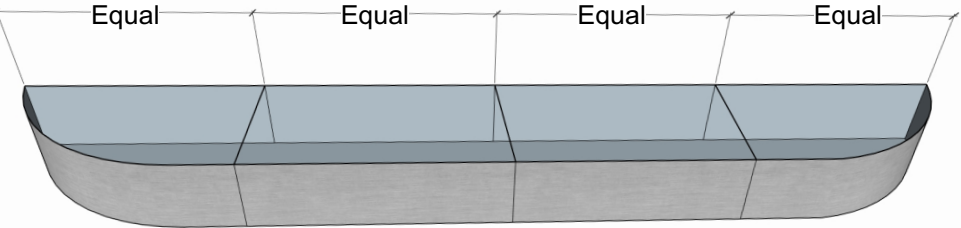

3D ILLUSTRATION of GRP planter liners

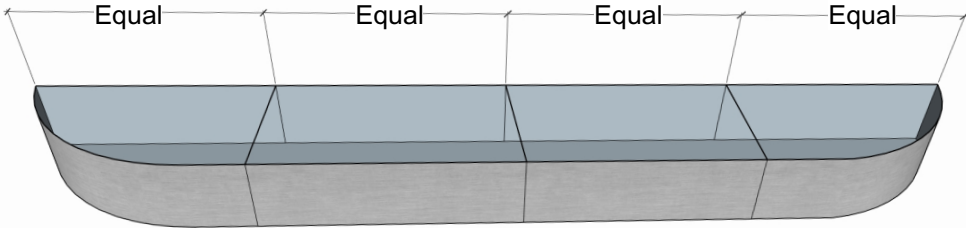

| Plant Schedule     |                              |     |
|--------------------|------------------------------|-----|
| Latin Name         | National Plant Specification | Qty |
| Shrubs             |                              | 36  |
| Buxus Sempervirens | RB, Ht 50cm                  | 36  |
|                    |                              |     |
|                    |                              |     |
|                    |                              |     |
|                    |                              |     |
| Total              |                              | 36  |



Buxus Sempervirens hedge (400mm high by 300mm wide).

Dashed lines either side of entrance steps denote GRP planter liners as per 3d illustrations below.  
All planter liners to be of a height that follows the top edge of existing rendered plinth wall to an approximate depth of 450mm.


Build up of planting medium in liners to be a 100mm Leca drainage material, geotextile membrane, and 300mm of Certified topsoil.



Stuart Craine Ltd.  
Scale Space  
58 Wood Lane  
London W12 7RZ  
t 020 8969 3553 e info@stuartcraine.com  
www.stuartcraine.com

|     |      |         |
|-----|------|---------|
| E   |      |         |
| D   |      |         |
| C   |      |         |
| B   |      |         |
| A   |      |         |
| Rev | Date | Details |

Notes:

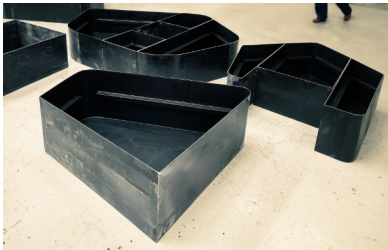

Example photo of GRP liner finish.

Client:  
WOS AP Manchester

Project:  
35 King Street, Manchester

Drawing Title:  
Proposed planting to lightwells

Phase:  
PLANNING

Drawing Number:  
SC003-01

Drawn by:  
SC

Rev:      Date:  
18.12.24

Scale:  
1:50 @ A3

DO NOT SCALE FROM DRAWING. ALL DIMENSIONS TO BE CHECKED ON SITE. REPORT OMISSIONS AND DISCREPANCIES TO THE DESIGNER IMMEDIATELY. REFER TO DESIGNER PRIOR TO PLANTING TO AGREE PLACEMENT OF ALL PLANT MATERIAL. © Stuart Craine Ltd 2024