



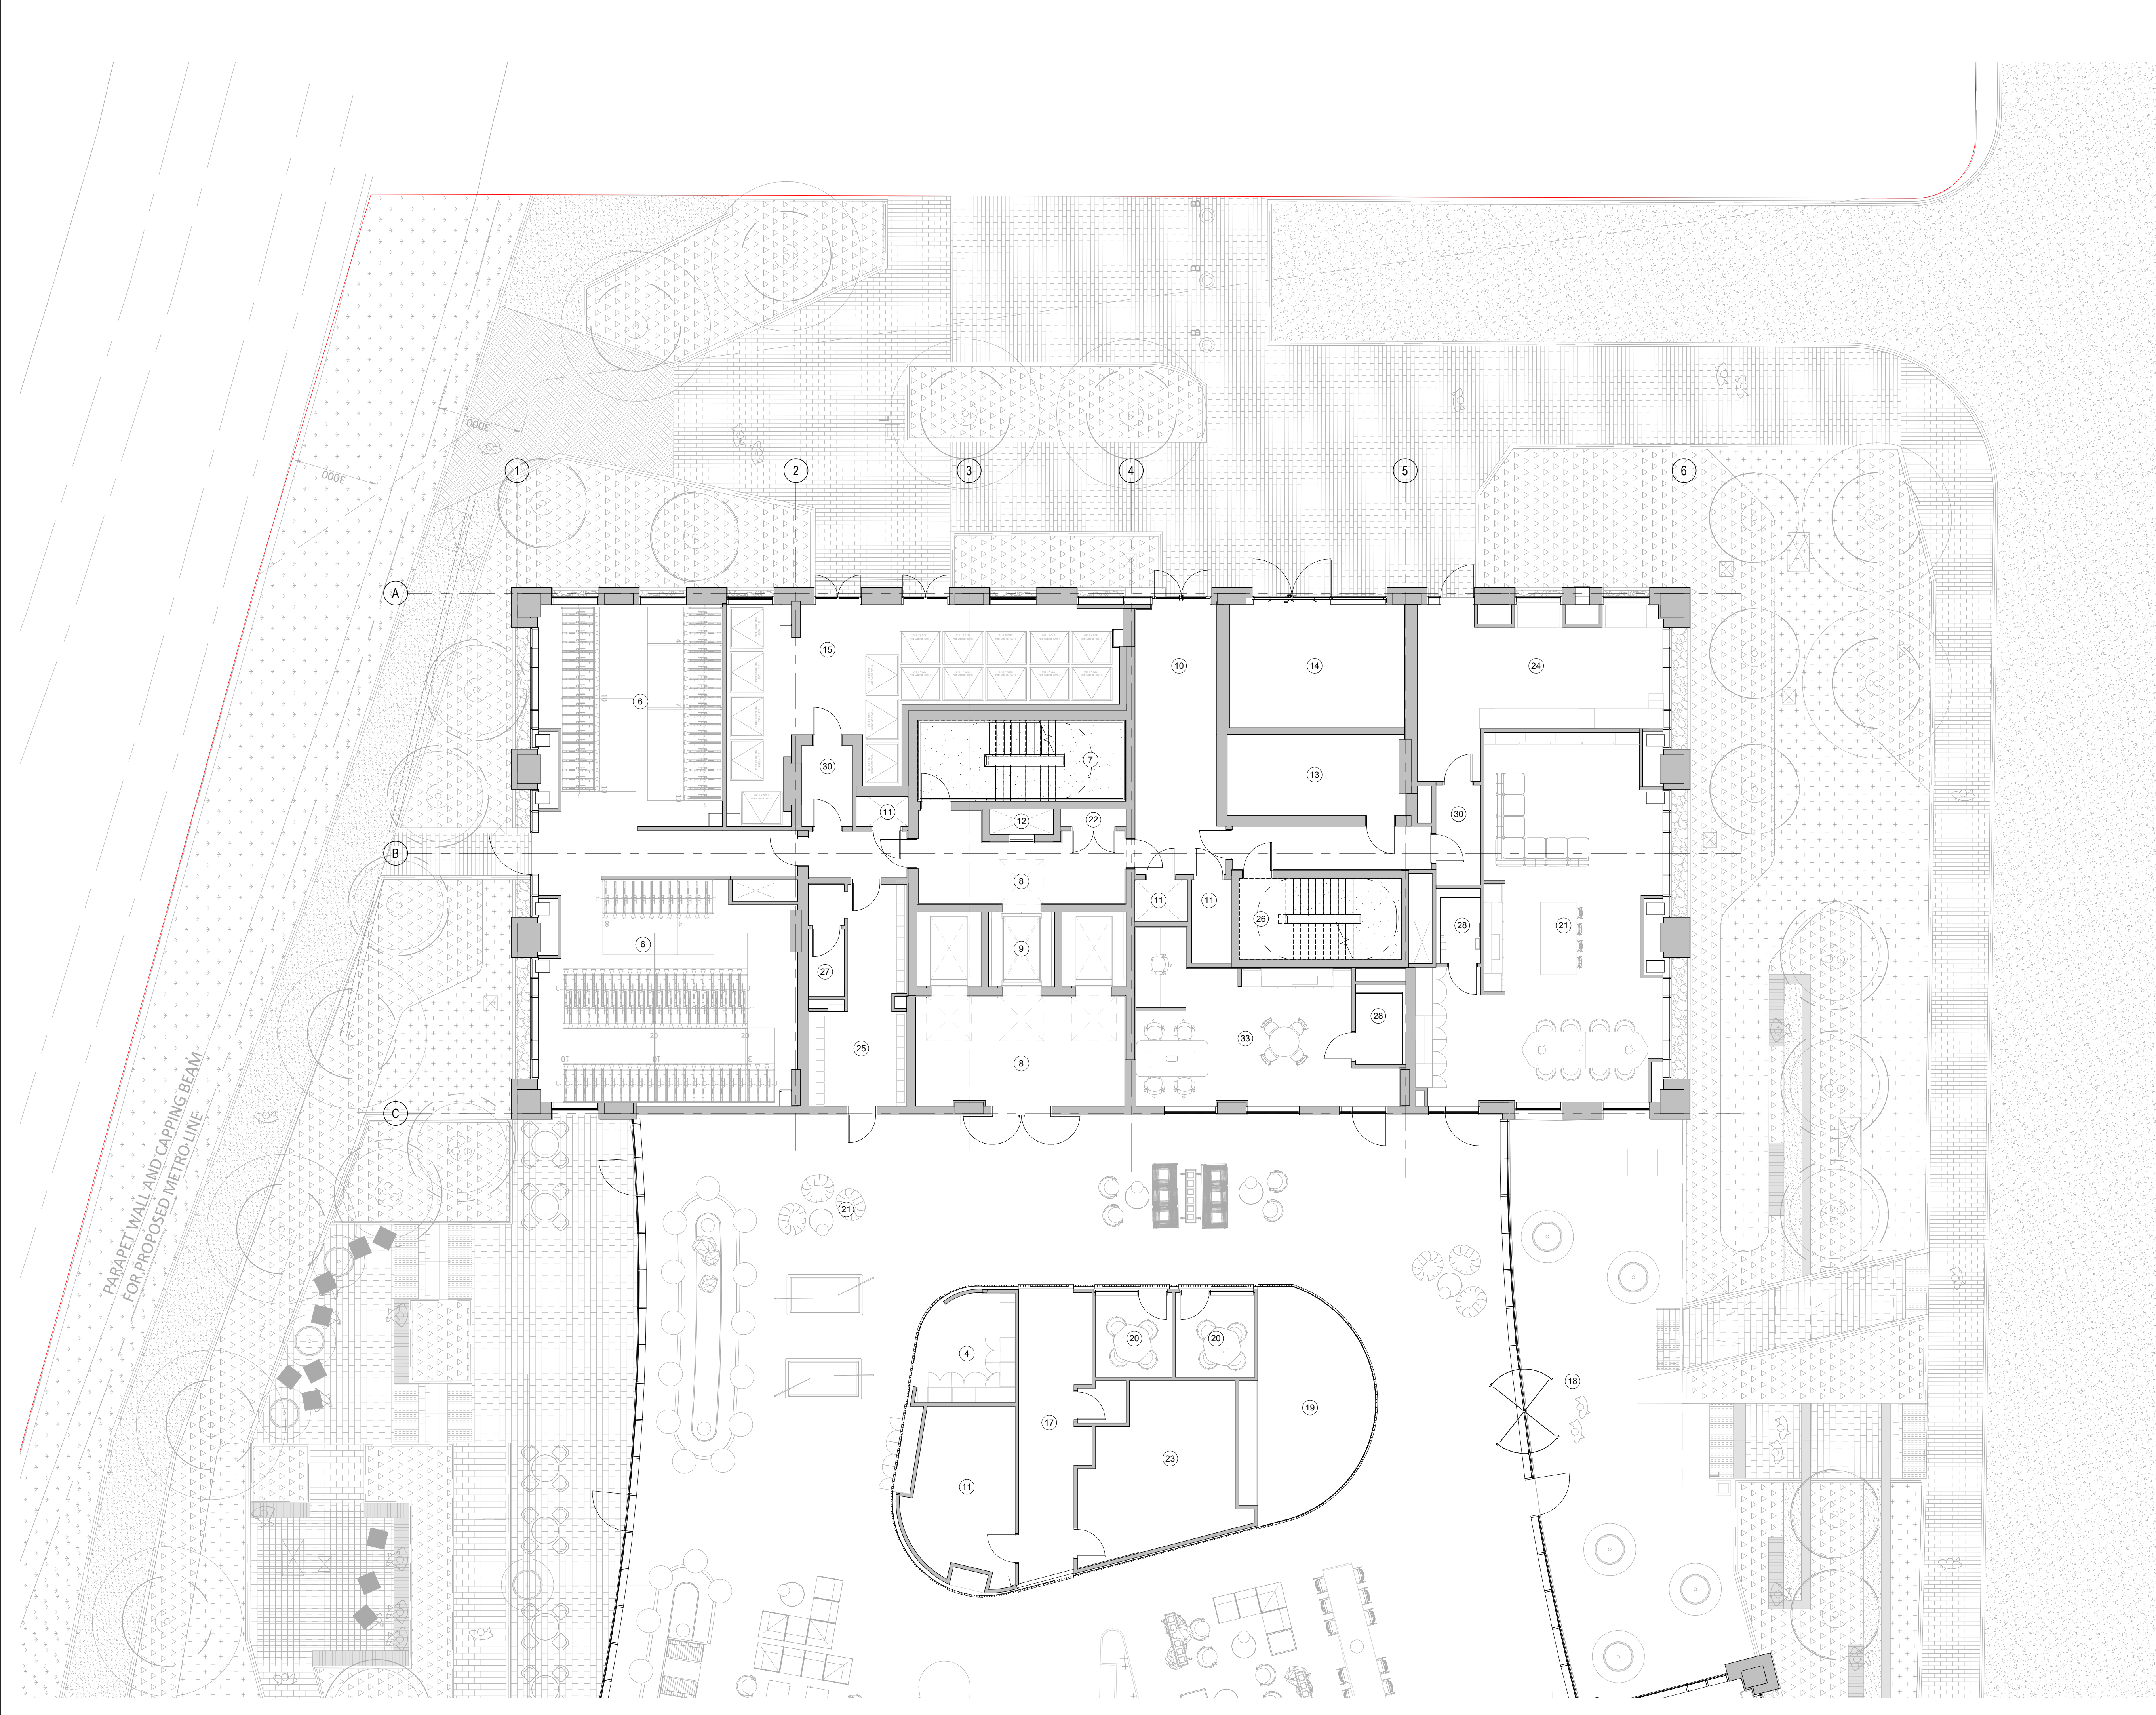

DAY Architectural Ltd does not warrant or take responsibility for any costs, losses or claims whatsoever arising from these drawings, specifications and related documents unless there is full compliance by the intended recipient or user with the following:

1. All boundaries, dimensions and levels are to be checked on site before construction and any discrepancies reported to the Architect / Designer prior to commencement of any works.
2. Partial Service: Any discrepancies with site or other information is to be advised to the Architect / Designer and direction and / or approval is to be sought before the implementation of the detail.
3. Block and site plans are reproduced under license from the Ordnance Survey.
4. For the purpose of coordination, all relevant parties must check this information prior to implementation and report any discrepancies to the Architect / Designer. The information must solely and only be used for the coordination and/or construction of the current project.
5. The copyright of the original documents belongs to DAY Architectural Limited. The information is only to be used in preparation of documents for this project. The information issued may be confidential and must not be used other than by the intended recipient.
6. The recipient is responsible for verifying the correctness and completeness of the information issued. This should be done by consulting all relevant associated documents including but not limited to information provided by the Civil / Structural Engineer, MEP Engineer(s), Fire Engineer, Acoustician, Highways Consultant, Flood Risk Assessor, Party Wall Assessor and any other project designers / consultants supplied during the course of the project and by confirming dimensions on site.
7. It is the responsibility of the recipient to ensure they have the most up to date information.
8. If referred or added to in any way, all references to DAY Architectural Limited must be removed and those making the changes assume total responsibility for the information thereon.
9. The Architect does not warrant that planning permission, Building Control/Building Safety Regulator Approval and other approvals from third parties shall be granted at all or, if granted, 12. Do not scale off drawings. Any measurements taken from information which is not dimensioned on the electronic copy are at the risk of the recipient.

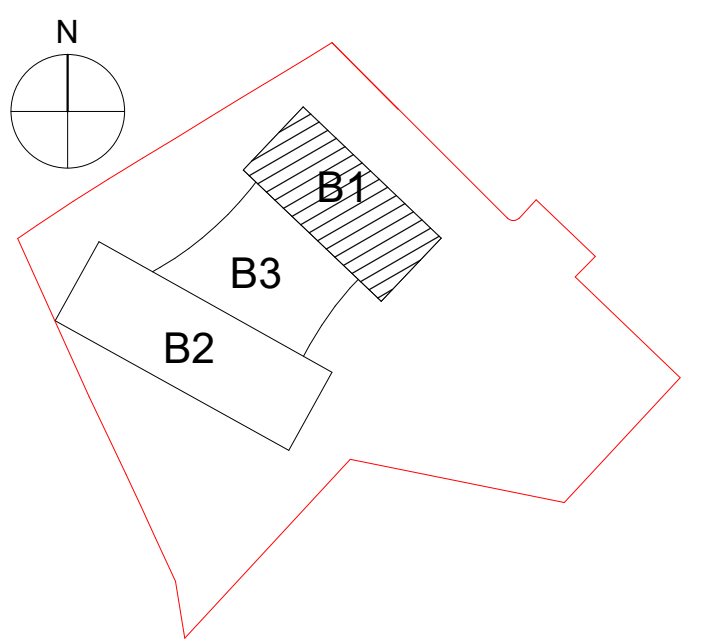

ROOM SCHEDULE KEY			
1	Basement Car Parking	32	Platform Lift Lobby
2	Comms Room	33	Building Managers Suite
3	Gym	34	External Terrace
4	Honesty Market		
5	Car Parking Ramp		
6	Cycle Store & Workshop		
7	Escape Stair		
8	Lift Lobby		
9	Lifts		
10	Fire Escape & Service Corridor		
11	Riser/ MEP Services Enclosure		
12	Smoke Shaft		
13	LV Room		
14	Substation		
15	Refuse and Recycling Store		
16	Generator Plant Room		
17	TULU & Resource		
18	Entrance		
19	Concierge		
20	Marketing Suite		
21	Shared Residential Amenity Space		
22	General Store		
23	Parcel Store		
24	Dog Wash Parlour		
25	Post Boxes Lobby		
26	Secondary Stair		
27	WC		
28	Accessible WC		
29	Cleaners Cupboard		
30	Lobby		
31	Platform Lift		

CLIENT
RG GROUP / OLYMPIAN

PROJECT
The Fairfax Manchester

G	Planning Issue: Issued for NMA application to MCC.	31.01.25	GS	MG
F	PLANNING ISSUE: Issued for Secondary Stair NMA.	20.09.23	AMS	TE
E	Planning issue: Issued for NMA application to MCC.	20.04.22	MG	TE
D	Issued for NMA application to MCC	17.02.22	JM	MG
C	Revised Planning Issue	17.12.21	LK	MG
B	PLANNING ISSUE: Geometric tile wall position amended to be flush with adjacent glazing. Opening light increased to suit technical minimum standards.	29.10.21	MG	MH
A	PLANNING ISSUE	11.10.21	MG	MH

REV	DESCRIPTION	DATE	REV BY	CHKD
-----	-------------	------	--------	------

DRAWING
Block 1 Ground Floor GA Plan

SCALE As indicated @ A1		FIRST ISSUED 11/10/21	
PROJECT 1284-21	DRAWN BY MG	CHECKED BY MH	
DRAWING STAGE	ROLE A	NUMBER 20-0104	REVISION G

DRAWING STATUS
PLANNING

Information contained on this drawing is the sole copyright of DAY Architectural Ltd. and is not to be reproduced without their permission.



DAY Architectural Ltd.
Studio 1, Lancaster Buildings
77 Deansgate, Manchester, M3 2BW
T: 0161 834 9703
W: www.day-architectural.com