



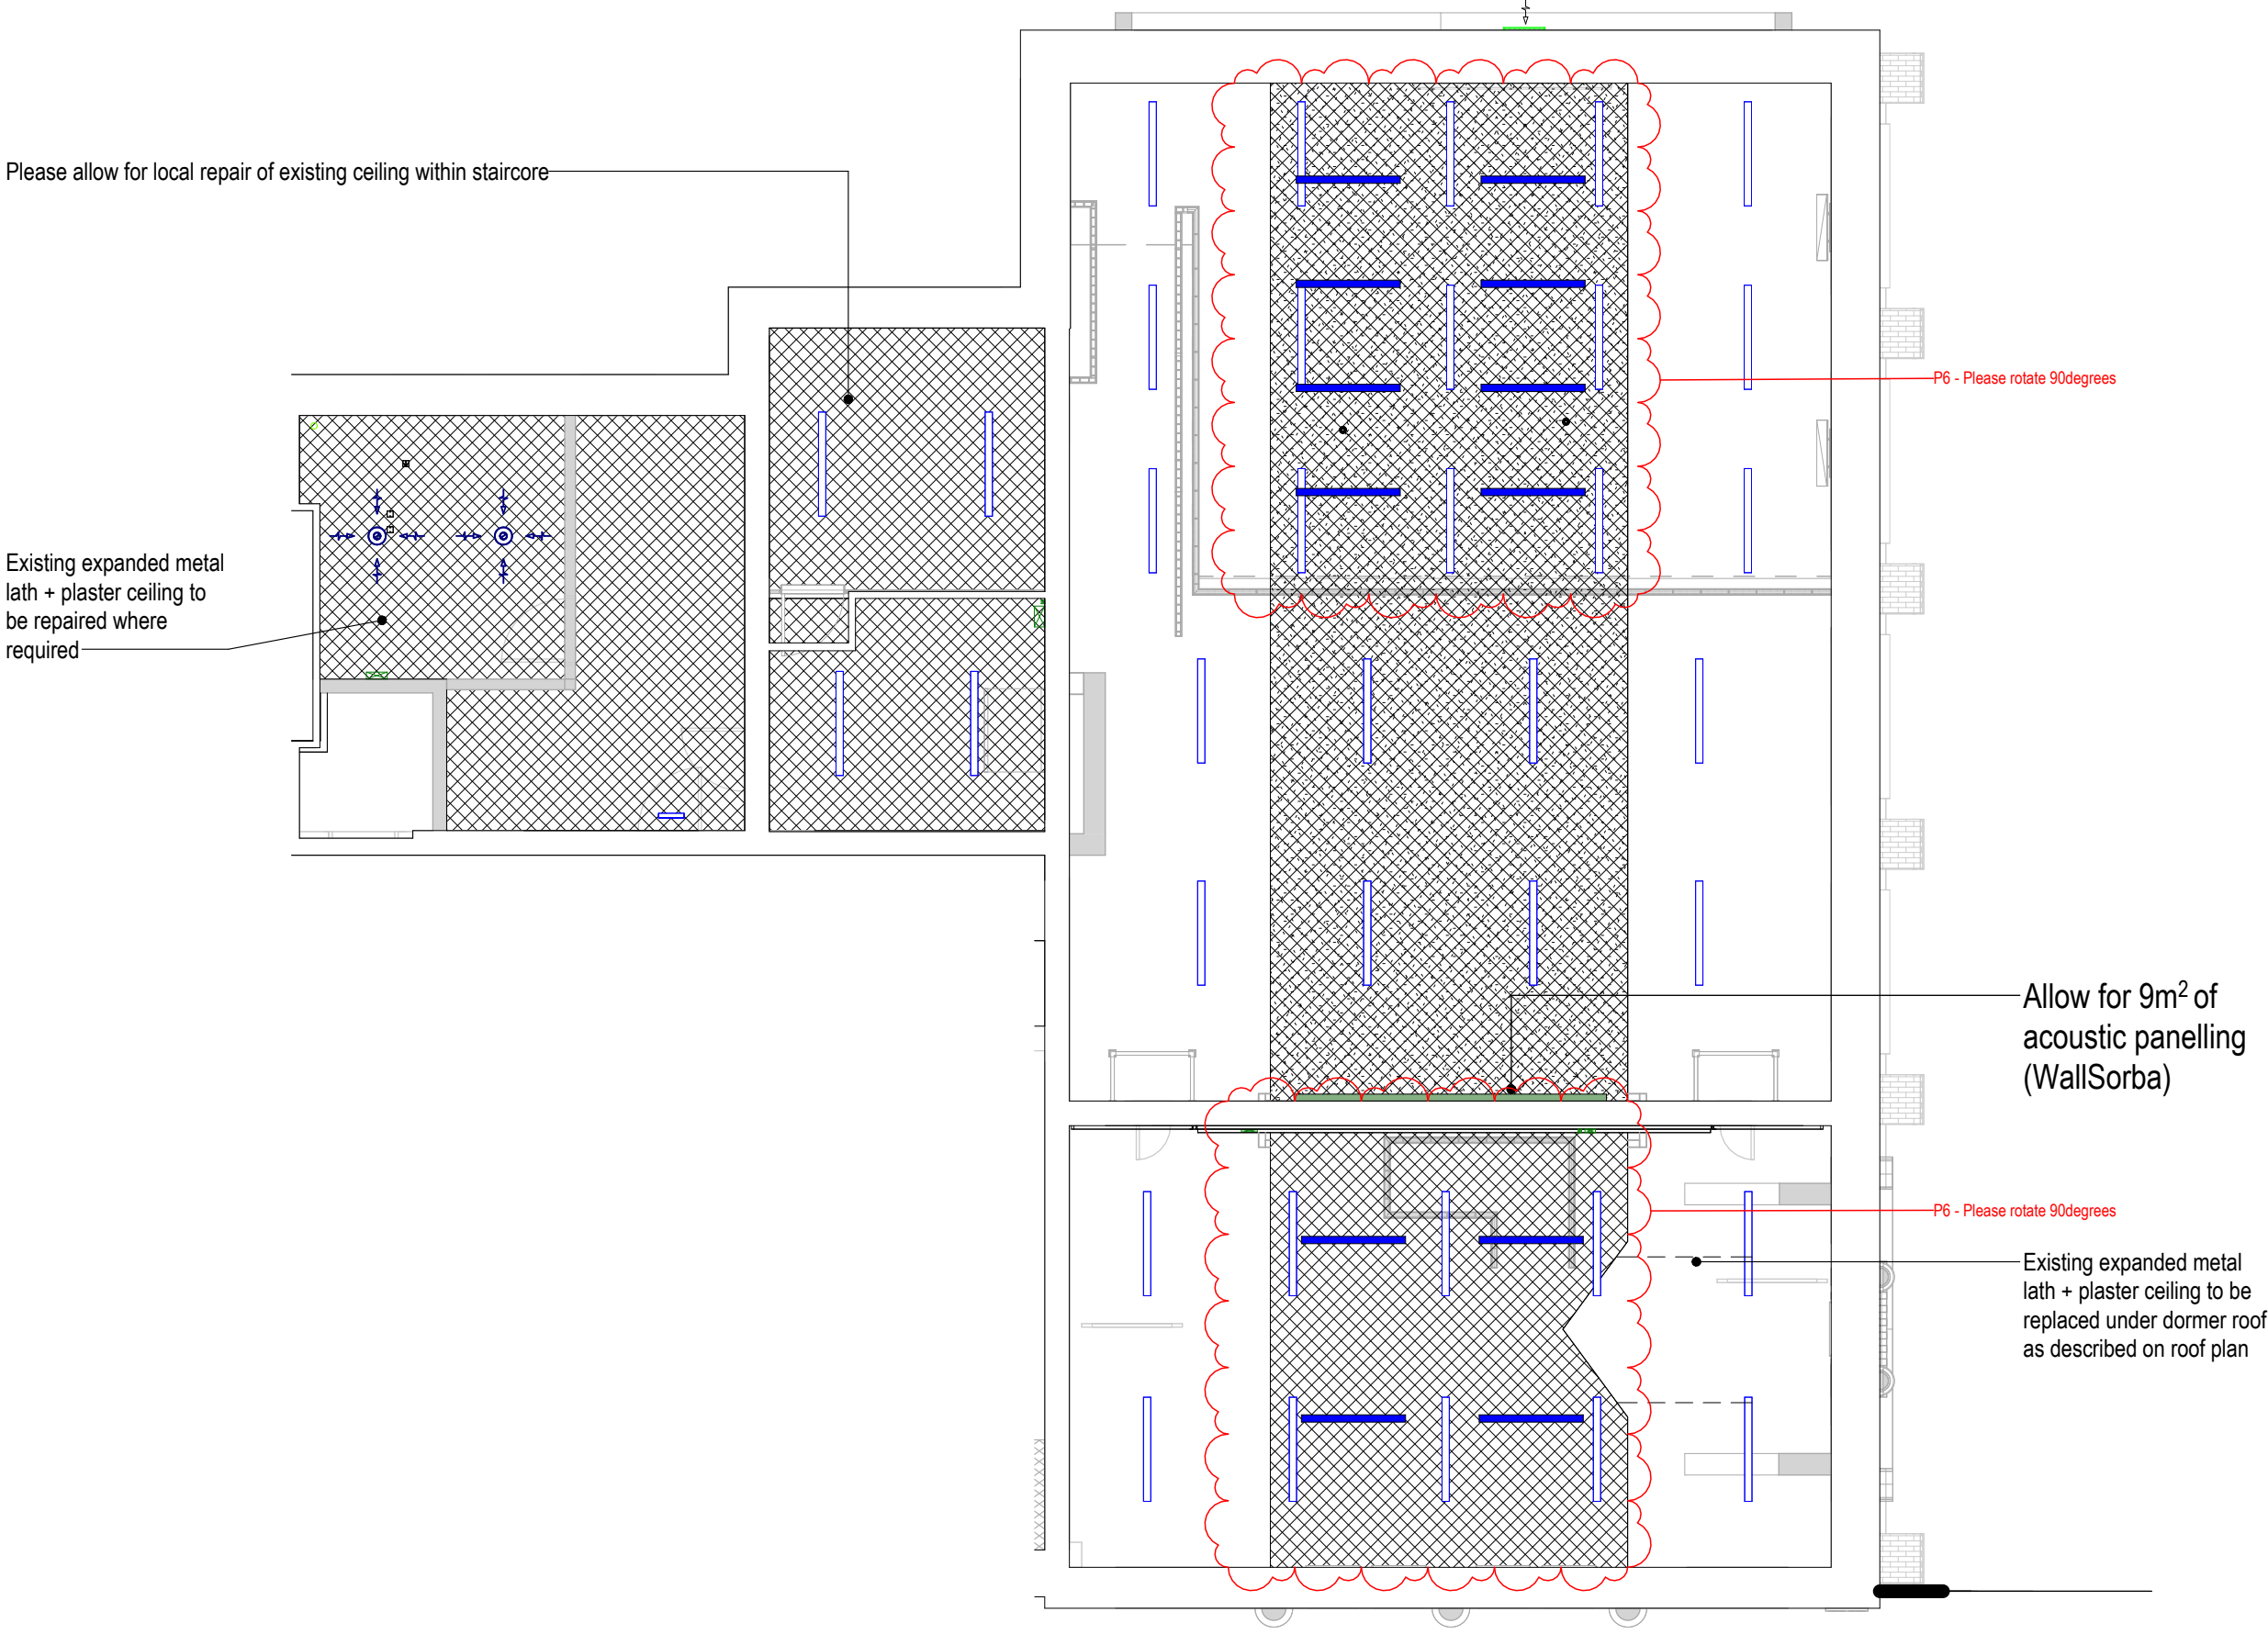

1 Reflected Ceiling Plan_Proposed - Level 03
1 : 100

- Ecophon Solo Acoustic Baffle Ceiling - 300mm deep x 40mm wide linear acoustic baffles suspended from soffit on Ecophon catenary wire hangers - NBS N10/125
- Existing expanded metal lath + lime plaster to be repaired as required - NBS K10/245
- Rockfon System T15E semi concealed grid ceiling system to wcs, and cleaners areas. Chicago Metallic T15 Click 2790 grid with Rockfon Blanka dB43 - 1200 x 300mm tiles - NBS K40/105
- Rockfon System T24, A24 semi concealed corrosion resistant grid - NBS K40/110
- Knauf Perforated Plasterboard panel system - NBS K10/221
Allow for access hatches where required to MEP consultant's recommendations
- Knauf MF Ceiling System - acoustic requirements TBC - NBS K10/222

Acoustic Baffles:
Ecophon Solo Baffles as part of Ecophon M580 system fixed to hook and wires fixed to existing ceiling using spring toggle fixings

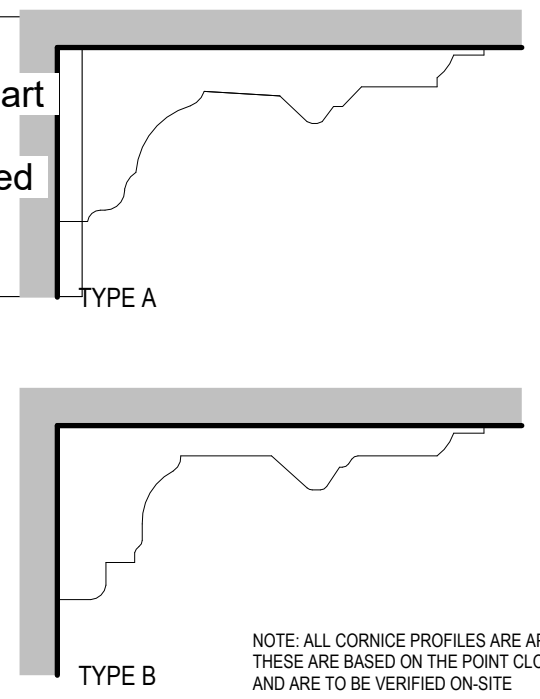

Decorative Plaster Mouldings_03

Notes:

- This drawing is copyright.
- Do not scale dimensions from this drawing.
- This drawing is to be read in conjunction with all other relevant drawings.
- All discrepancies on this drawing are to be reported to the architect.
- Do not modify any element of this drawing.
- Use drawing only for purpose(s) issued.
- This drawing may contain colour.

North Point

Scale Bar

Scale: 1:100

Key Plan

The following external model files are included within this drawing:

File Name	Version	Author	Reviewer
P7	2024/07/11	Drawings to contractor - Interim Issue	AB RM
P6	2024/07/08	MEP co-ordination	AB RM
P5	2023/12/01	Listed Building Consent Submission.	AB RM
P4	2023/10/06	Stage 4 Issue for Costing	AB RM
P3	2023/07/21	Preliminary Issue to Heritage Consultant	AB RM
P2	2023/06/02	Stage 3 Preliminary Issue for costing	AB RM
P1	2023/01/24	Layouts revised generally following comments	MTW RM

MANCHESTER
1824
The University of Manchester

ARCADIS

Project
Rutherford Building

Drawing Title
Proposed Ceiling Plan - Level 03

Job Number 141532	Date FEB'23	Security Classification	Drawn By MTW
Scale@A2 As indicated	Purpose Interim Issue - Stage 05		Reviewed By RM
Drawing Number 3323-RBUM-ARC-XX-03-DR-A-3323			Revision P7