




Note:
Do not scale from this drawing.
Dimensions are to be checked on site.
If in doubt please ask.

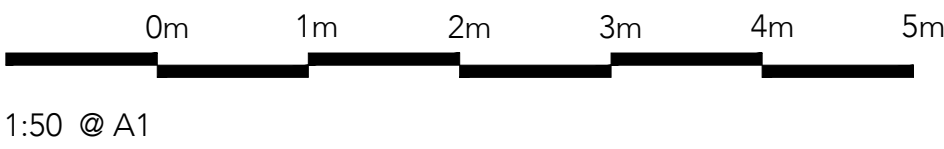

Rev Date/Intis Details

© The moral rights of the author are hereby asserted.
This drawing and design is the sole property of Buttress Ltd and must not be reproduced without permission.
Buttress Ltd is Registered in England and Wales. 5385573

Buttress

41 Bengal St
Manchester
M4 6AF

0161 236 3303
contact@buttress.net
www.buttress.net

Project Title Queens Park Conservation Studio
Client Conlon Construction Ltd
Location Queens Park, Manchester

Drawing Title Proposed West Elevation

Date 19/07/23 Scale 1:50
Checked NC Orig Paper Size A1

Status **PLANNING**

Project: Origin: Zone: Level: Type: Disc: Number: Rev:

9450- BA - XX - XX - DR - A - (05)003 - -