






VISUAL SCALE 1:100 @ A3

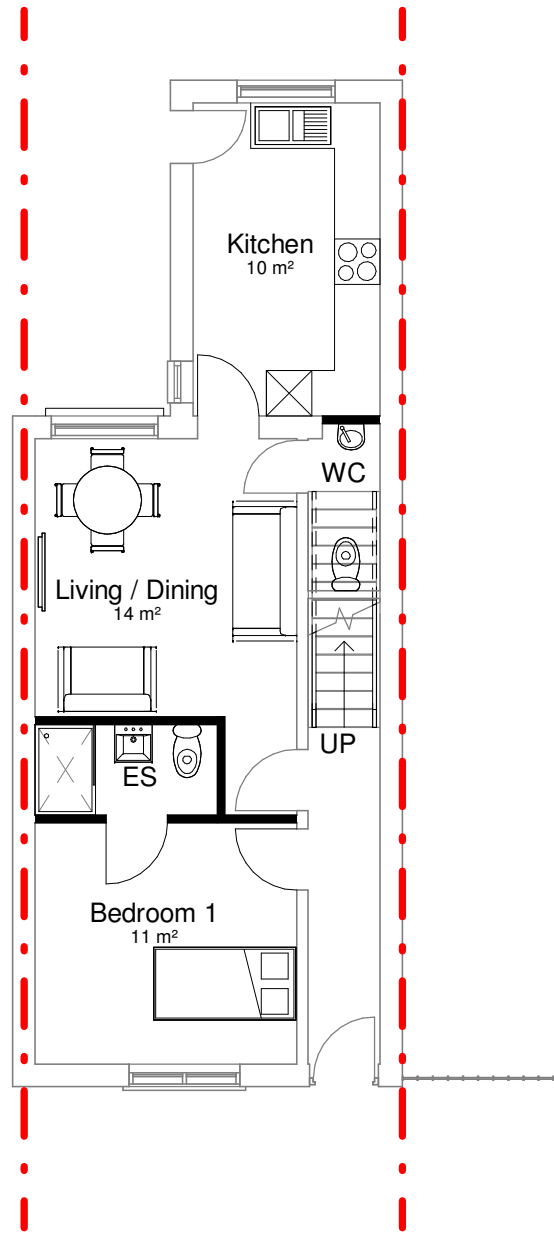

Proposed Ground Floor
1 : 100

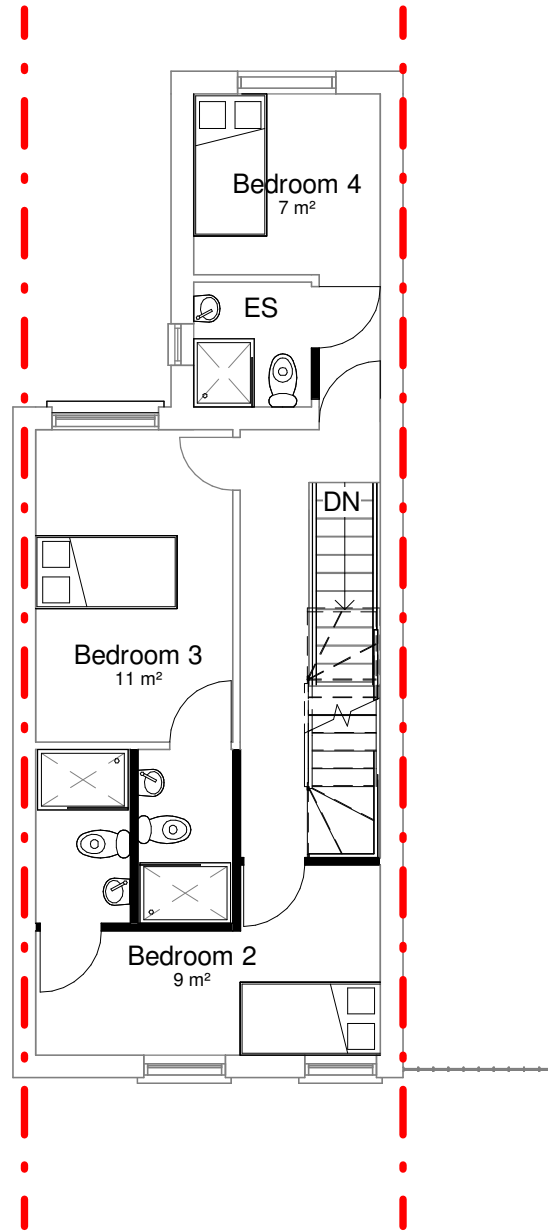

Proposed First Floor
1 : 100

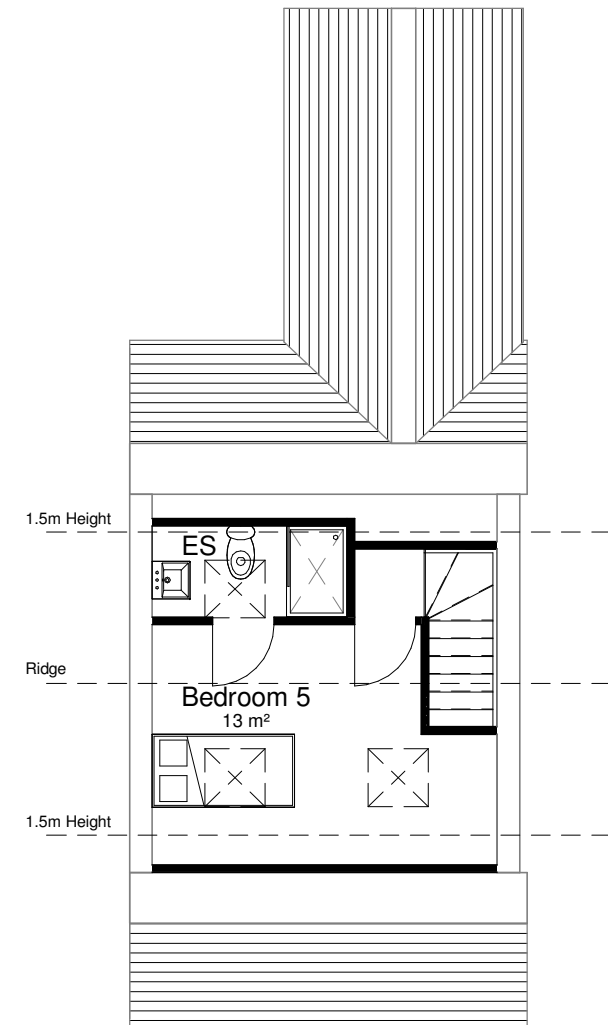

Proposed Loft
1 : 100

Do not scale from this drawing. Work to figured dimensions only.
All information should be checked by the contractor site before work.
Any discrepancies should be reported to the architect or designer immediately. All rights are reserved and are not transferable. Unauthorised reproduction of this drawing are not permitted.
Land registry title and ownership boundaries are produced by IONIC STUDIO using all reasonable endeavours. We cannot be held responsible for scale discrepancy of plans supplied to us.

IONIC
DESIGN

No.	Description	Date

PROJECT	70 Bosworth St, Manchester		
SHEET	Proposed Floor Plans		

CLIENT Y. Aziz			
Date 09/01/25	Project number P117	Scale (@ A3) 1 : 100	
Drawn by SA	DRAWING NUMBER P01		REV
Checked by SA			