




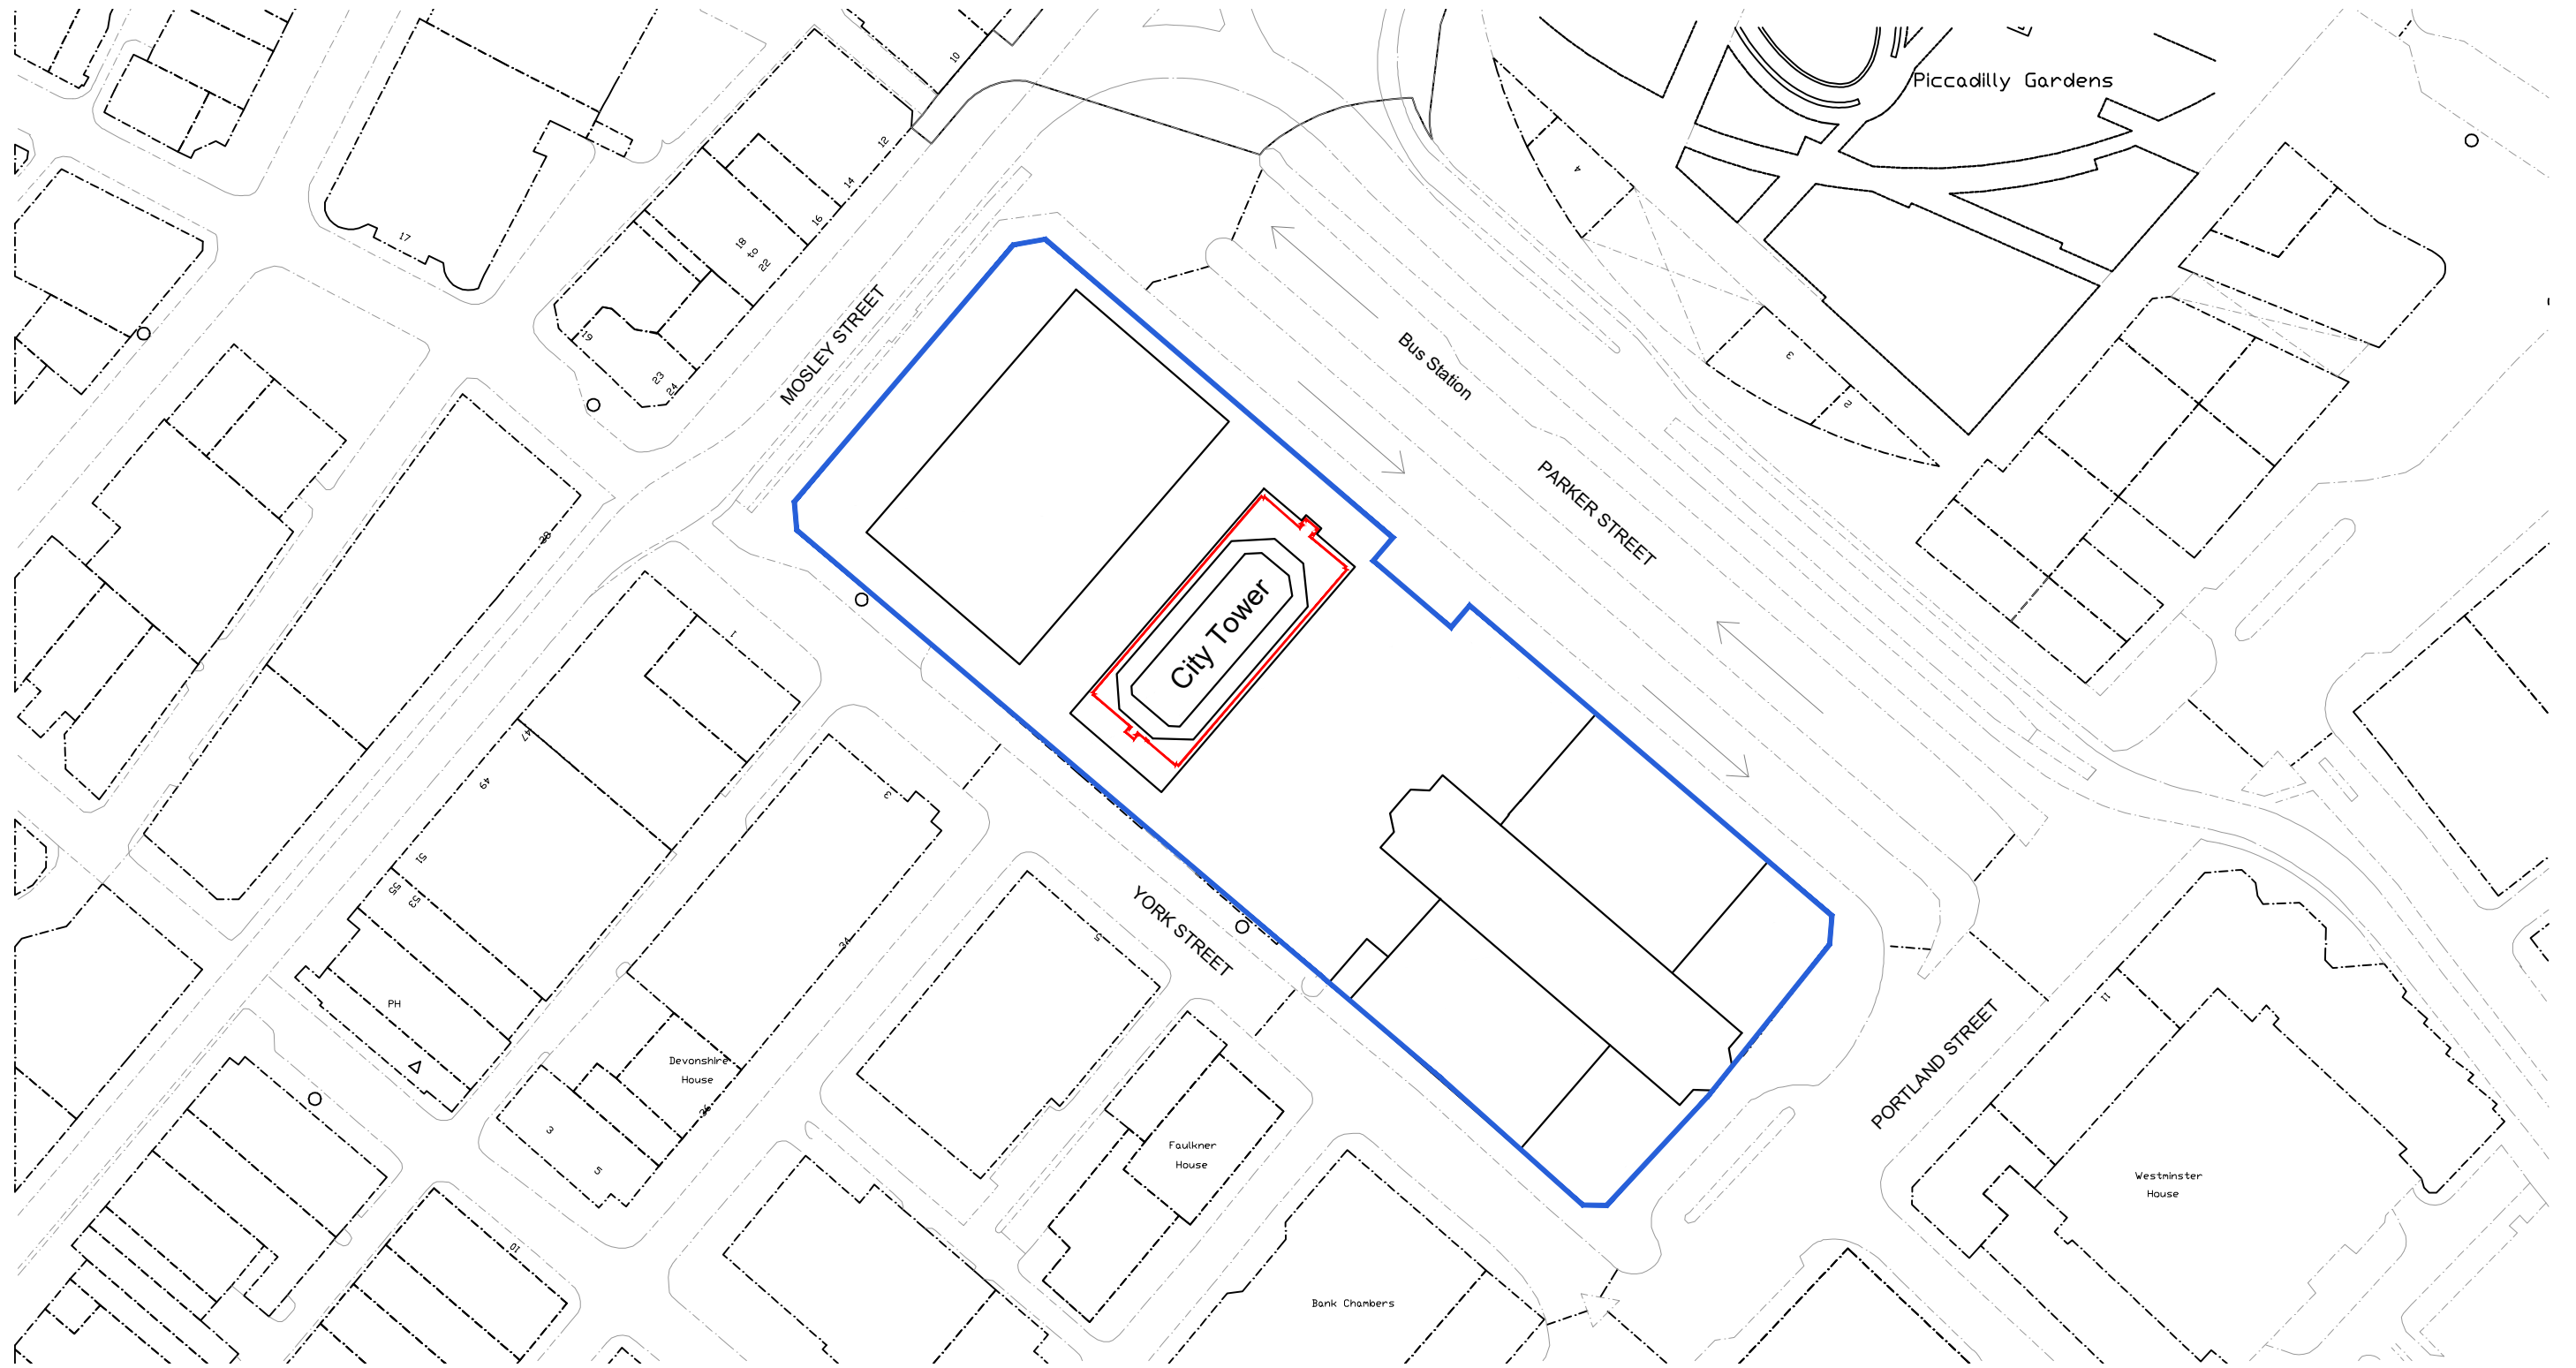

SITE PLAN

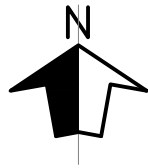

SCALE BAR 1:1250

 

- Key:
- application site boundary
 - boundary of adjoining land related to application

client		1 Fellmongers Path, Tower Bridge Road, London SE1 3LY Tel : +44 (0)207 323 6809 E: info@cumming-group.com www.cumming-group.com	CUMMING GROUP	title		drawing no.		revision	checked	
CITY TOWER UNIT TRUST				EXISTING SITE PLAN (14th Floor Level)		907 - 609			P1	
scales				project		drawn	date			
1:1250 @ A3				CITY TOWER, PICCADILLY PLAZA, MANCHESTER		AS	24.09.24			