



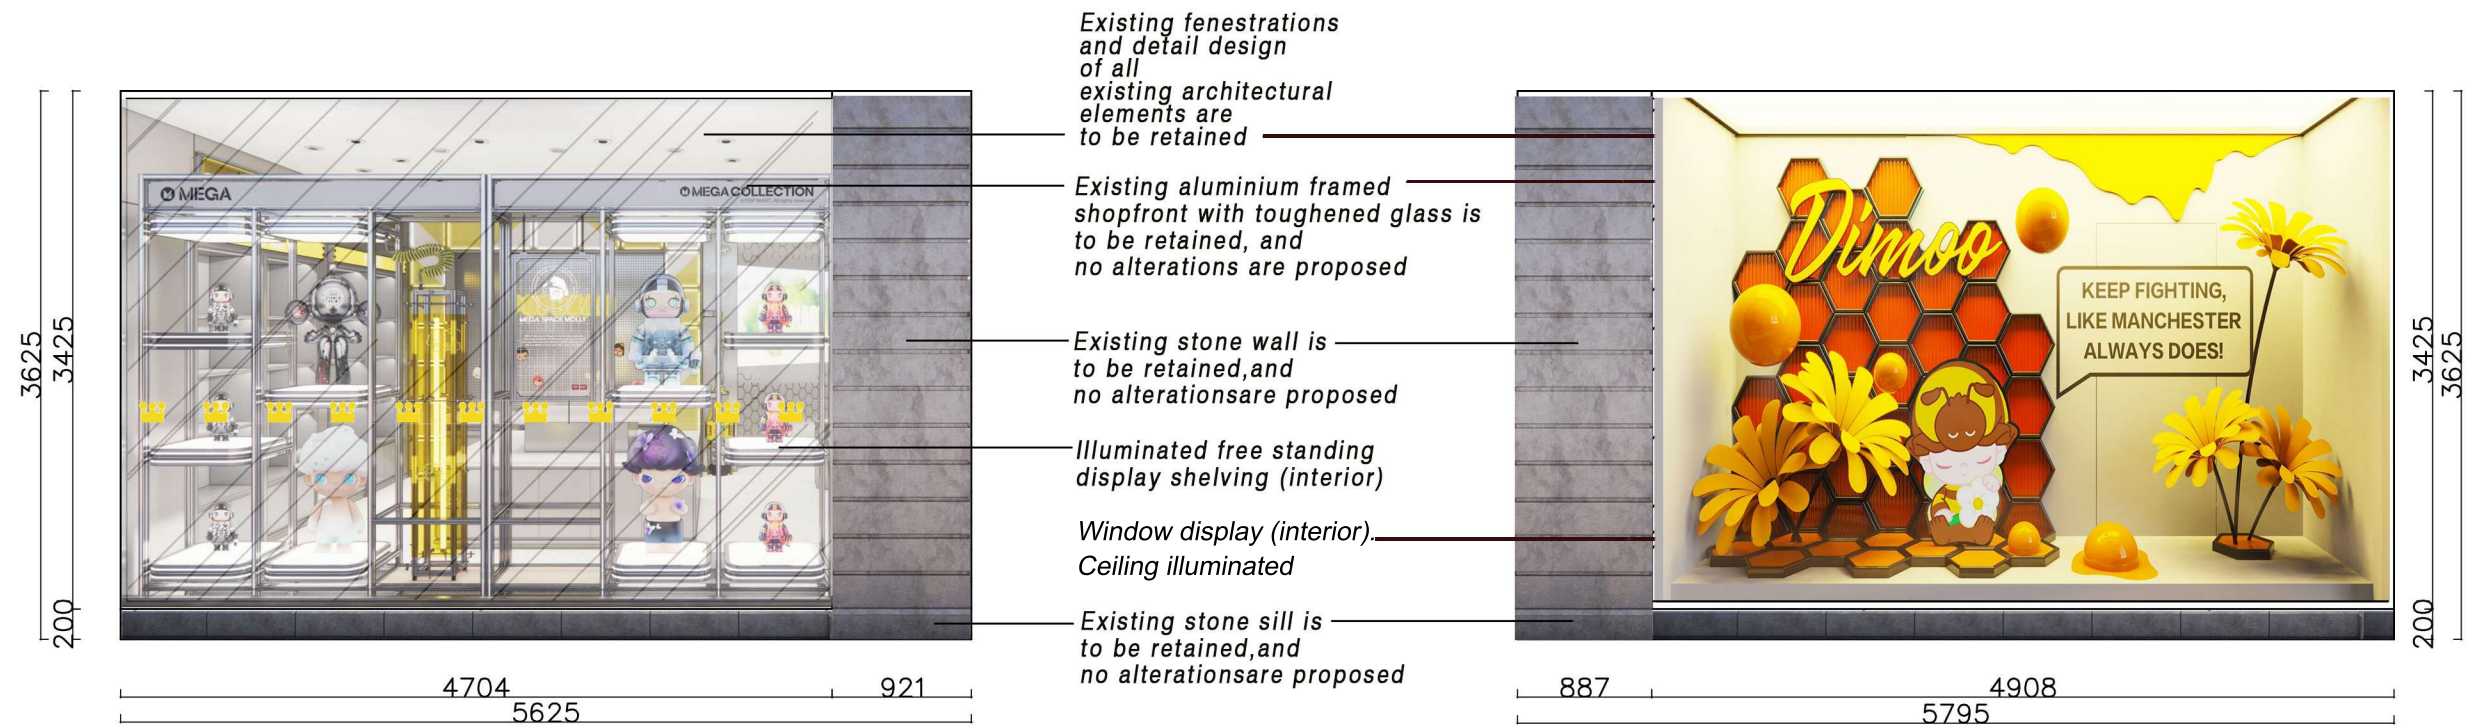


LEFT SHOPFRONT- PROPOSED ELEVATION

RIGHT SHOPFRONT - PROPOSED ELEVATION

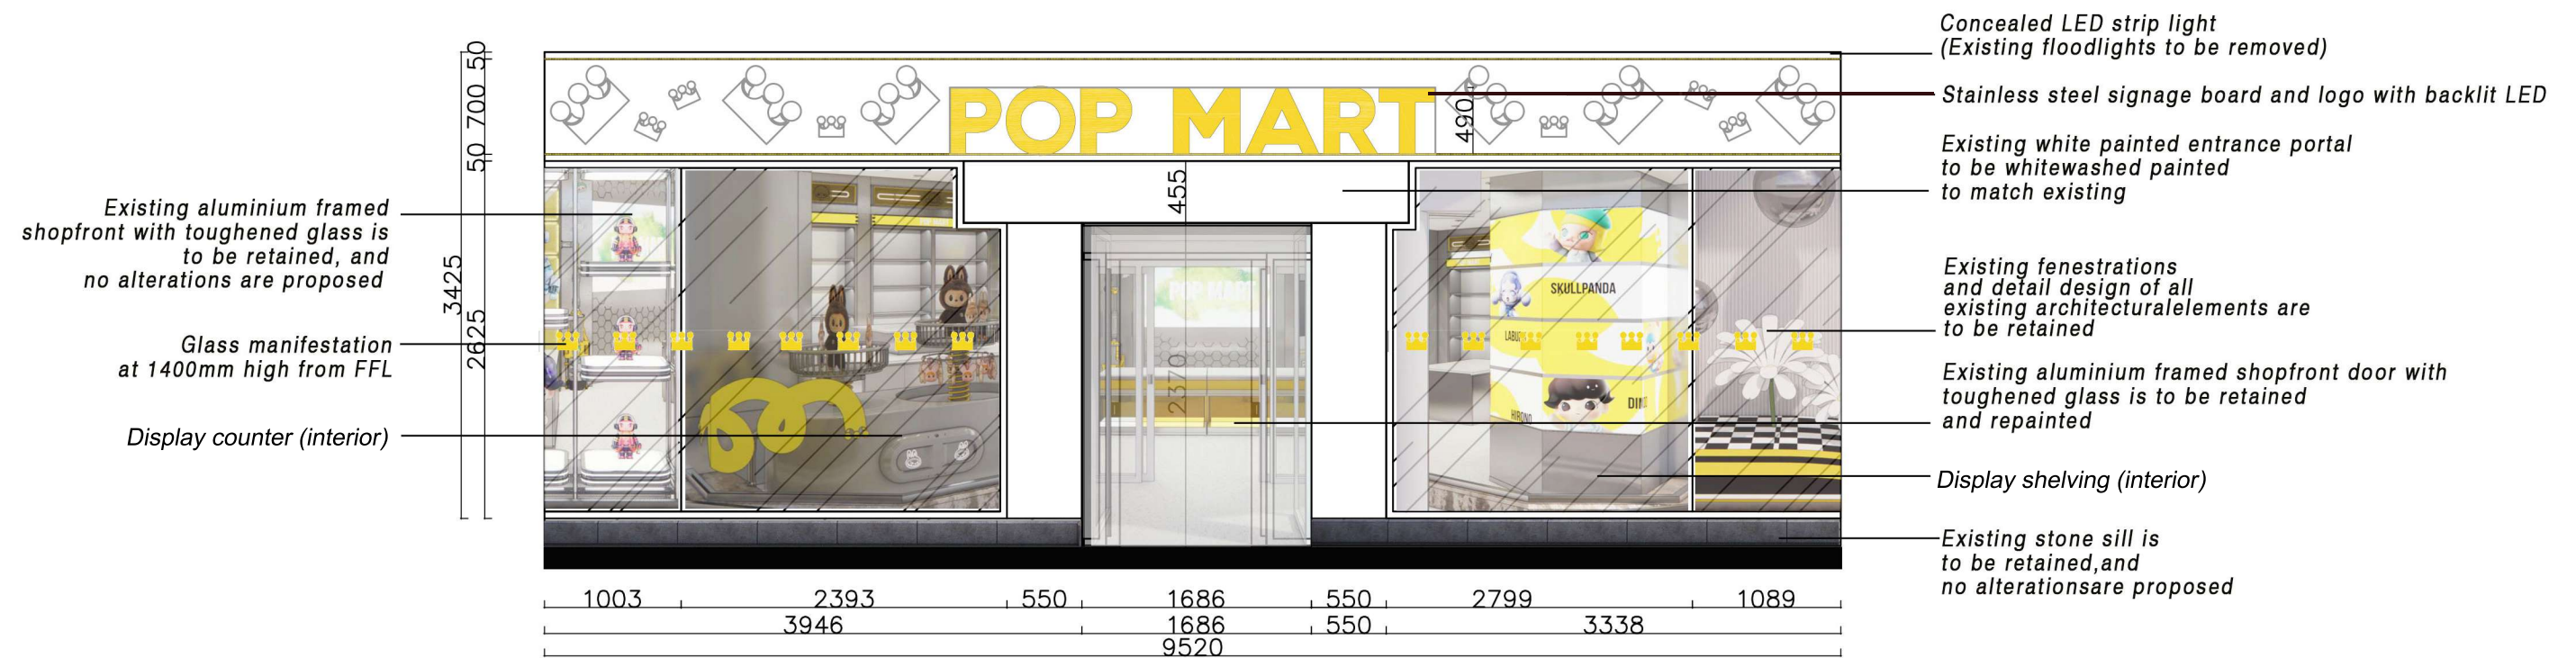

ENTRANCE - SHOPFRONT - PROPOSED ELEVATION

 

PLANNING APPLICATION ISSUE



PROJECT 130 MARKET STREET, MANCHESTER, M60 1AY
 DRAWING TITLE PROPOSED SHOPFRONT ELEVATIONS
 DATE JANUARY 2025
 SCALE 1:50 @ A3 REV. 00
 DRAWING NO. A-08