


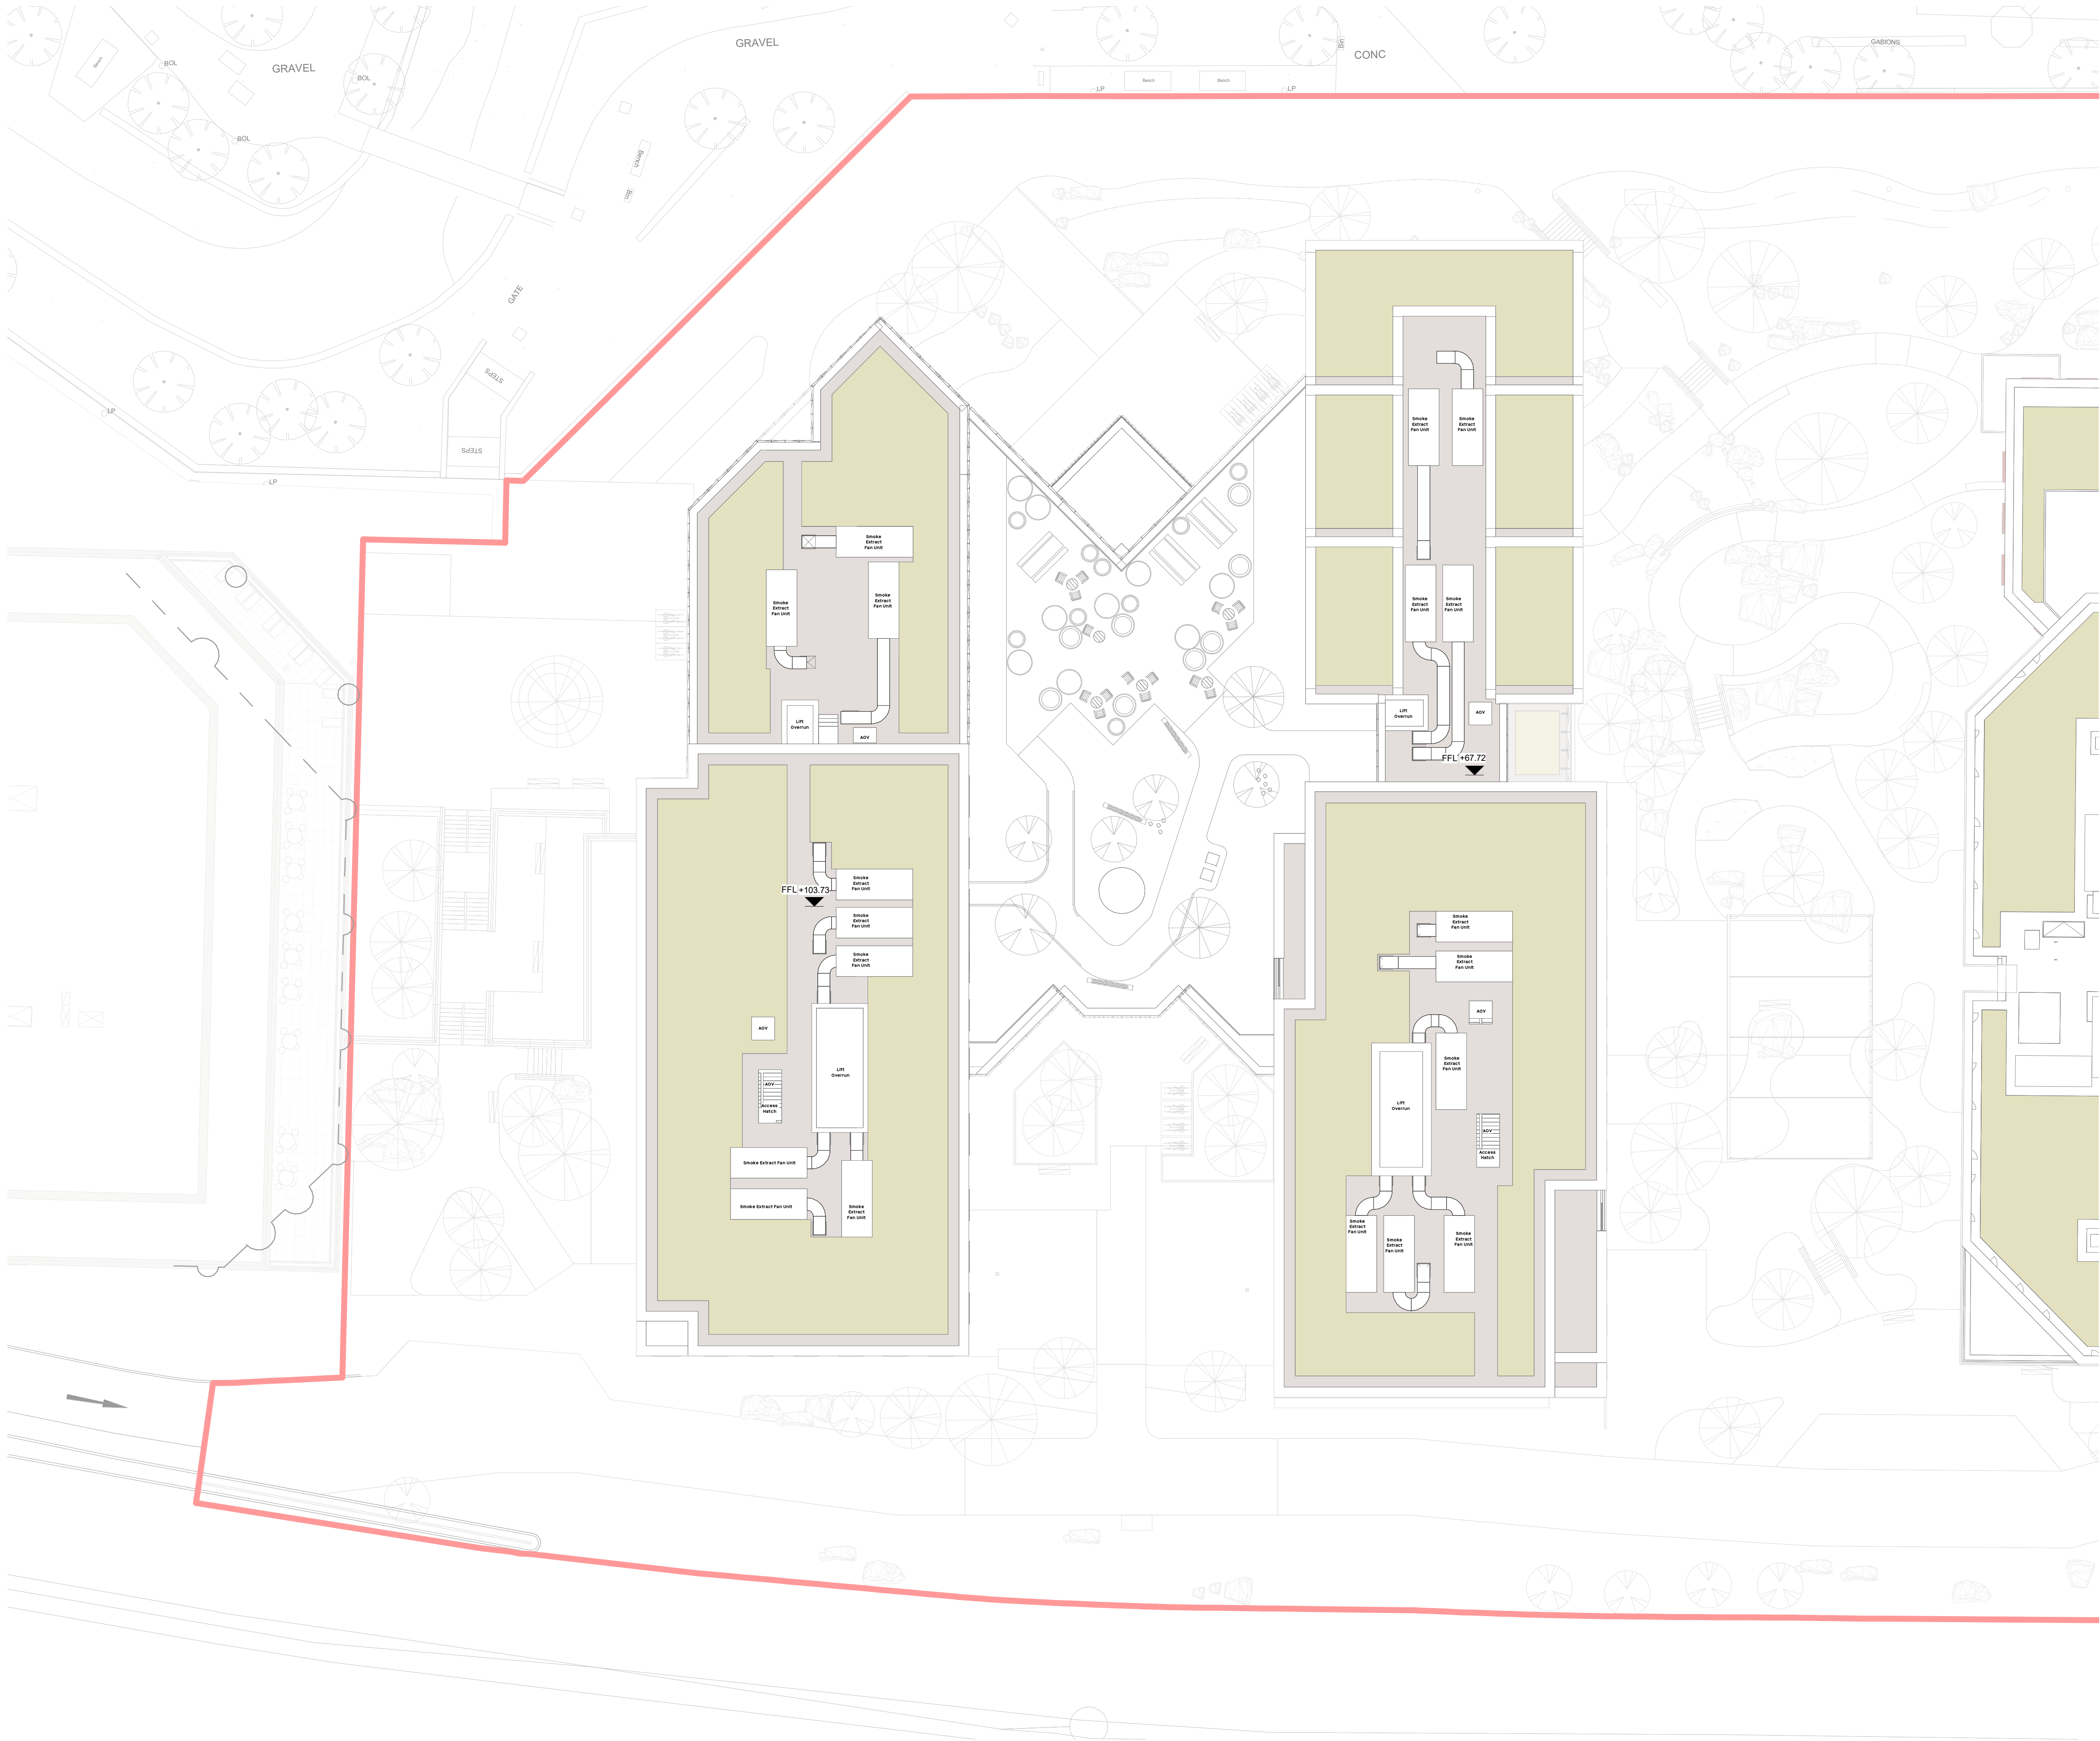

General Notes


No implied licence exists. This drawing should not be used to calculate areas for the purposes of valuation. Do not scale this drawing for construction purposes. All dimensions to be checked on site by the contractor and such dimensions to be their responsibility. All work must comply with relevant British Standards and Building Regulations requirements. Drawing errors and omissions to be reported to the architect.

Notes


Key

- Green Roof
- Brown Roof

NOTE: Refer to 0198_MAY-SEW-SW1-1000-DR-L-00001 and 0198_MAY-SEW-SW1-101L-DR-L-00003 for Landscape GA Plans

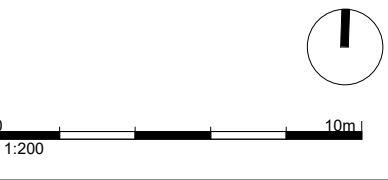

Key Plan

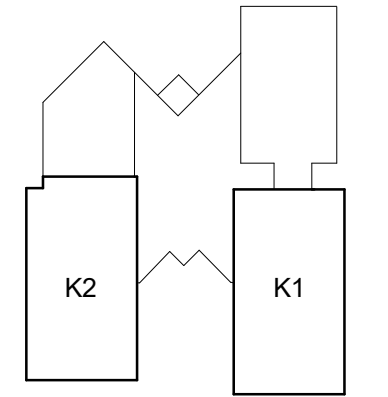

Studio
East
West
3 Brewhouse Yard
London, EC1V 4JQ
hello@getwest.com
+44 (0) 20 7549 1730

For Planning

Project No. 0199-MAY

Project Name

Mayfield Phase 1b

Drawing Title

Level 28 - Roof Plan

Client LandsecU+I

Scale @A1 1 : 200

Date 18/12/24

Drawn by MY/M/LK

Checked by LH

P1	18/12/24	PLANNING ISSUE		
Rev	Date	Reason		Chk

Drawing Number	Rev
0199-MAY-SEW-K01-128L-DR-A-00128	P1