

© COPYRIGHT  
The copyright in this drawing is vested in Sheppard Robson and no license or assignment of any kind has been, or is, granted to any third party whether by provision of copies or originals or otherwise unless agreed in writing.

DO NOT SCALE FROM THIS DRAWING  
The contractor shall check and verify all dimensions on site and report any discrepancies in writing to Sheppard Robson before proceeding work

FOR ELECTRONIC DATA ISSUE  
Electronic Data / drawings are issued as "read only" and should not be interrogated for measurement. All dimensions and levels should read, only from those values stated in text on the drawing.


NOTE  
Advertisement consent required for proposed signage.

NOTES  
- Please note that there are areas with limited access. Some areas may differ from the survey information. Structural Slab not surveyed, dimensions to be checked on site prior to construction. Proposals subject to detailed site investigation and opening up works.  
- All dimensions to be checked on site and any discrepancies to be highlighted prior to construction.  
- Pall Mall Court is Grade II Listed. If in doubt about any element of the works, please consult the Architect before proceeding. Any proposed works that deviate from this drawing are to be reviewed by the Architect prior to carrying out these works.  
- Special care to be taken when working adjacent to heritage features such as mosaic tiles or brick floors to stair cores, so as not to disturb or damage these features. Ensure adjacent elements are not damaged.  
- All Dimensions to new curtain wall elements shown indicatively. Curtain wall set-out to align with replicate set-out of replacement/existing curtain wall.

DRAWING REFERENCE KEY

Refer to 00 Series - Areas  
Refer to 01 Series - Demolition  
Refer to 21 Series - External Walls  
Refer to 22 Series - Internal Walls  
Refer to 24 Series - Stairs and Ramps  
Refer to 27 Series - Roofs  
Refer to 29 Series - Firestopping  
Refer to 31 Series - Windows and Louvers  
Refer to 32 Series - Doors, Screens and Ironmongery  
Refer to 33 Series - Access Floors  
Refer to 35 Series - Ceilings  
Refer to 42 Series - Internal Wall Finishes  
Refer to 43 Series - Floor Finishes  
Refer to 70 Series - Signage and Manifestation  
Refer to 74 Series - Sanitaryware  
Refer to 79 Series - Joinery  
Refer to 80 Series - Loose Furniture  
Refer to 86 Series - Lifts  
Refer to 90 Series - External Works

| REV. | DATE     | AMENDMENT                                            |
|------|----------|------------------------------------------------------|
| P01  | 12/01/22 | First Issue                                          |
| P02  | 18/02/22 | Stage 2 - Issue For Stage Approval                   |
| P03  | 12/04/22 | Draft issue for planning and listed building consent |
| P04  | 26/04/22 | Stage 3 Issue                                        |
| P05  | 29/04/22 | Issue for Planning and Listed Building Consent       |
| P06  | 22/08/22 | Issued for Stage 4                                   |
| P07  | 21/09/22 | Amended following planning consultation              |
| P08  | 08/12/22 | Issued for Coordination                              |

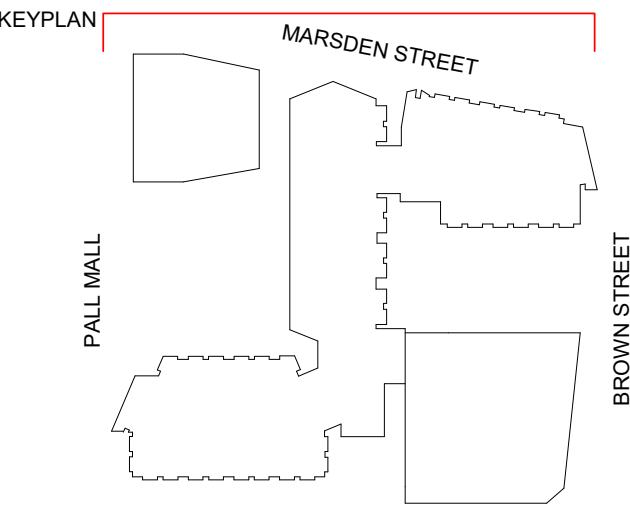

CLIENT

Bruntwood Works

bruntwood  
Works

ID:SR  
SHEPPARD ROBSON

27th Floor City Tower Piccadilly Plaza Manchester M1 4BT  
T: +44 (0)161 233 8900 E: enquiries@sheppardrobson.com

PROJECT  
Pall Mall Court

|                     |                  |                  |                |                   |
|---------------------|------------------|------------------|----------------|-------------------|
| SCALE@A1<br>1 : 100 | DATE<br>08/12/22 | ORIGINATOR<br>LH | CHECKED<br>ASM | AUTHORISED<br>TOB |
|---------------------|------------------|------------------|----------------|-------------------|


General Arrangement  
North Elevation

|              |                                      |                |
|--------------|--------------------------------------|----------------|
| STATUS<br>S2 | PURPOSE FOR ISSUE<br>For Information | SR NO.<br>6911 |
|--------------|--------------------------------------|----------------|

|                     |                               |             |
|---------------------|-------------------------------|-------------|
| DRAWING NO.<br>6911 | REV.<br>-SRA-ZZ-XX-DR-A-20200 | REV.<br>P08 |
|---------------------|-------------------------------|-------------|

KEY

- 1 Tinted curtain glazing with brown frame to match existing curtain walling
- 2 Back painted curtain glazing with brown frame to match existing curtain walling (Black)
- 3 Clear curtain glazing with brown frame to match existing curtain walling
- 4 Louvered plant screen
- 5 Metal awning with brown frame to match existing curtain walling
- 6 Clear structural glazed balustrade
- 7 Louvered door
- 8 Glazed door within curtain glazing
- 9 Revolving door
- 10 Mosaic tiles (existing)
- 11 Blue engineering brick (existing)
- 12 Brown metal portal
- 13 Glazed door with brown frame
- 14 Replica mosaic tiles
- 15 External Door with Vision Panels
- 16 Back painted curtain glazing with brown frame to match existing curtain walling (Brown)

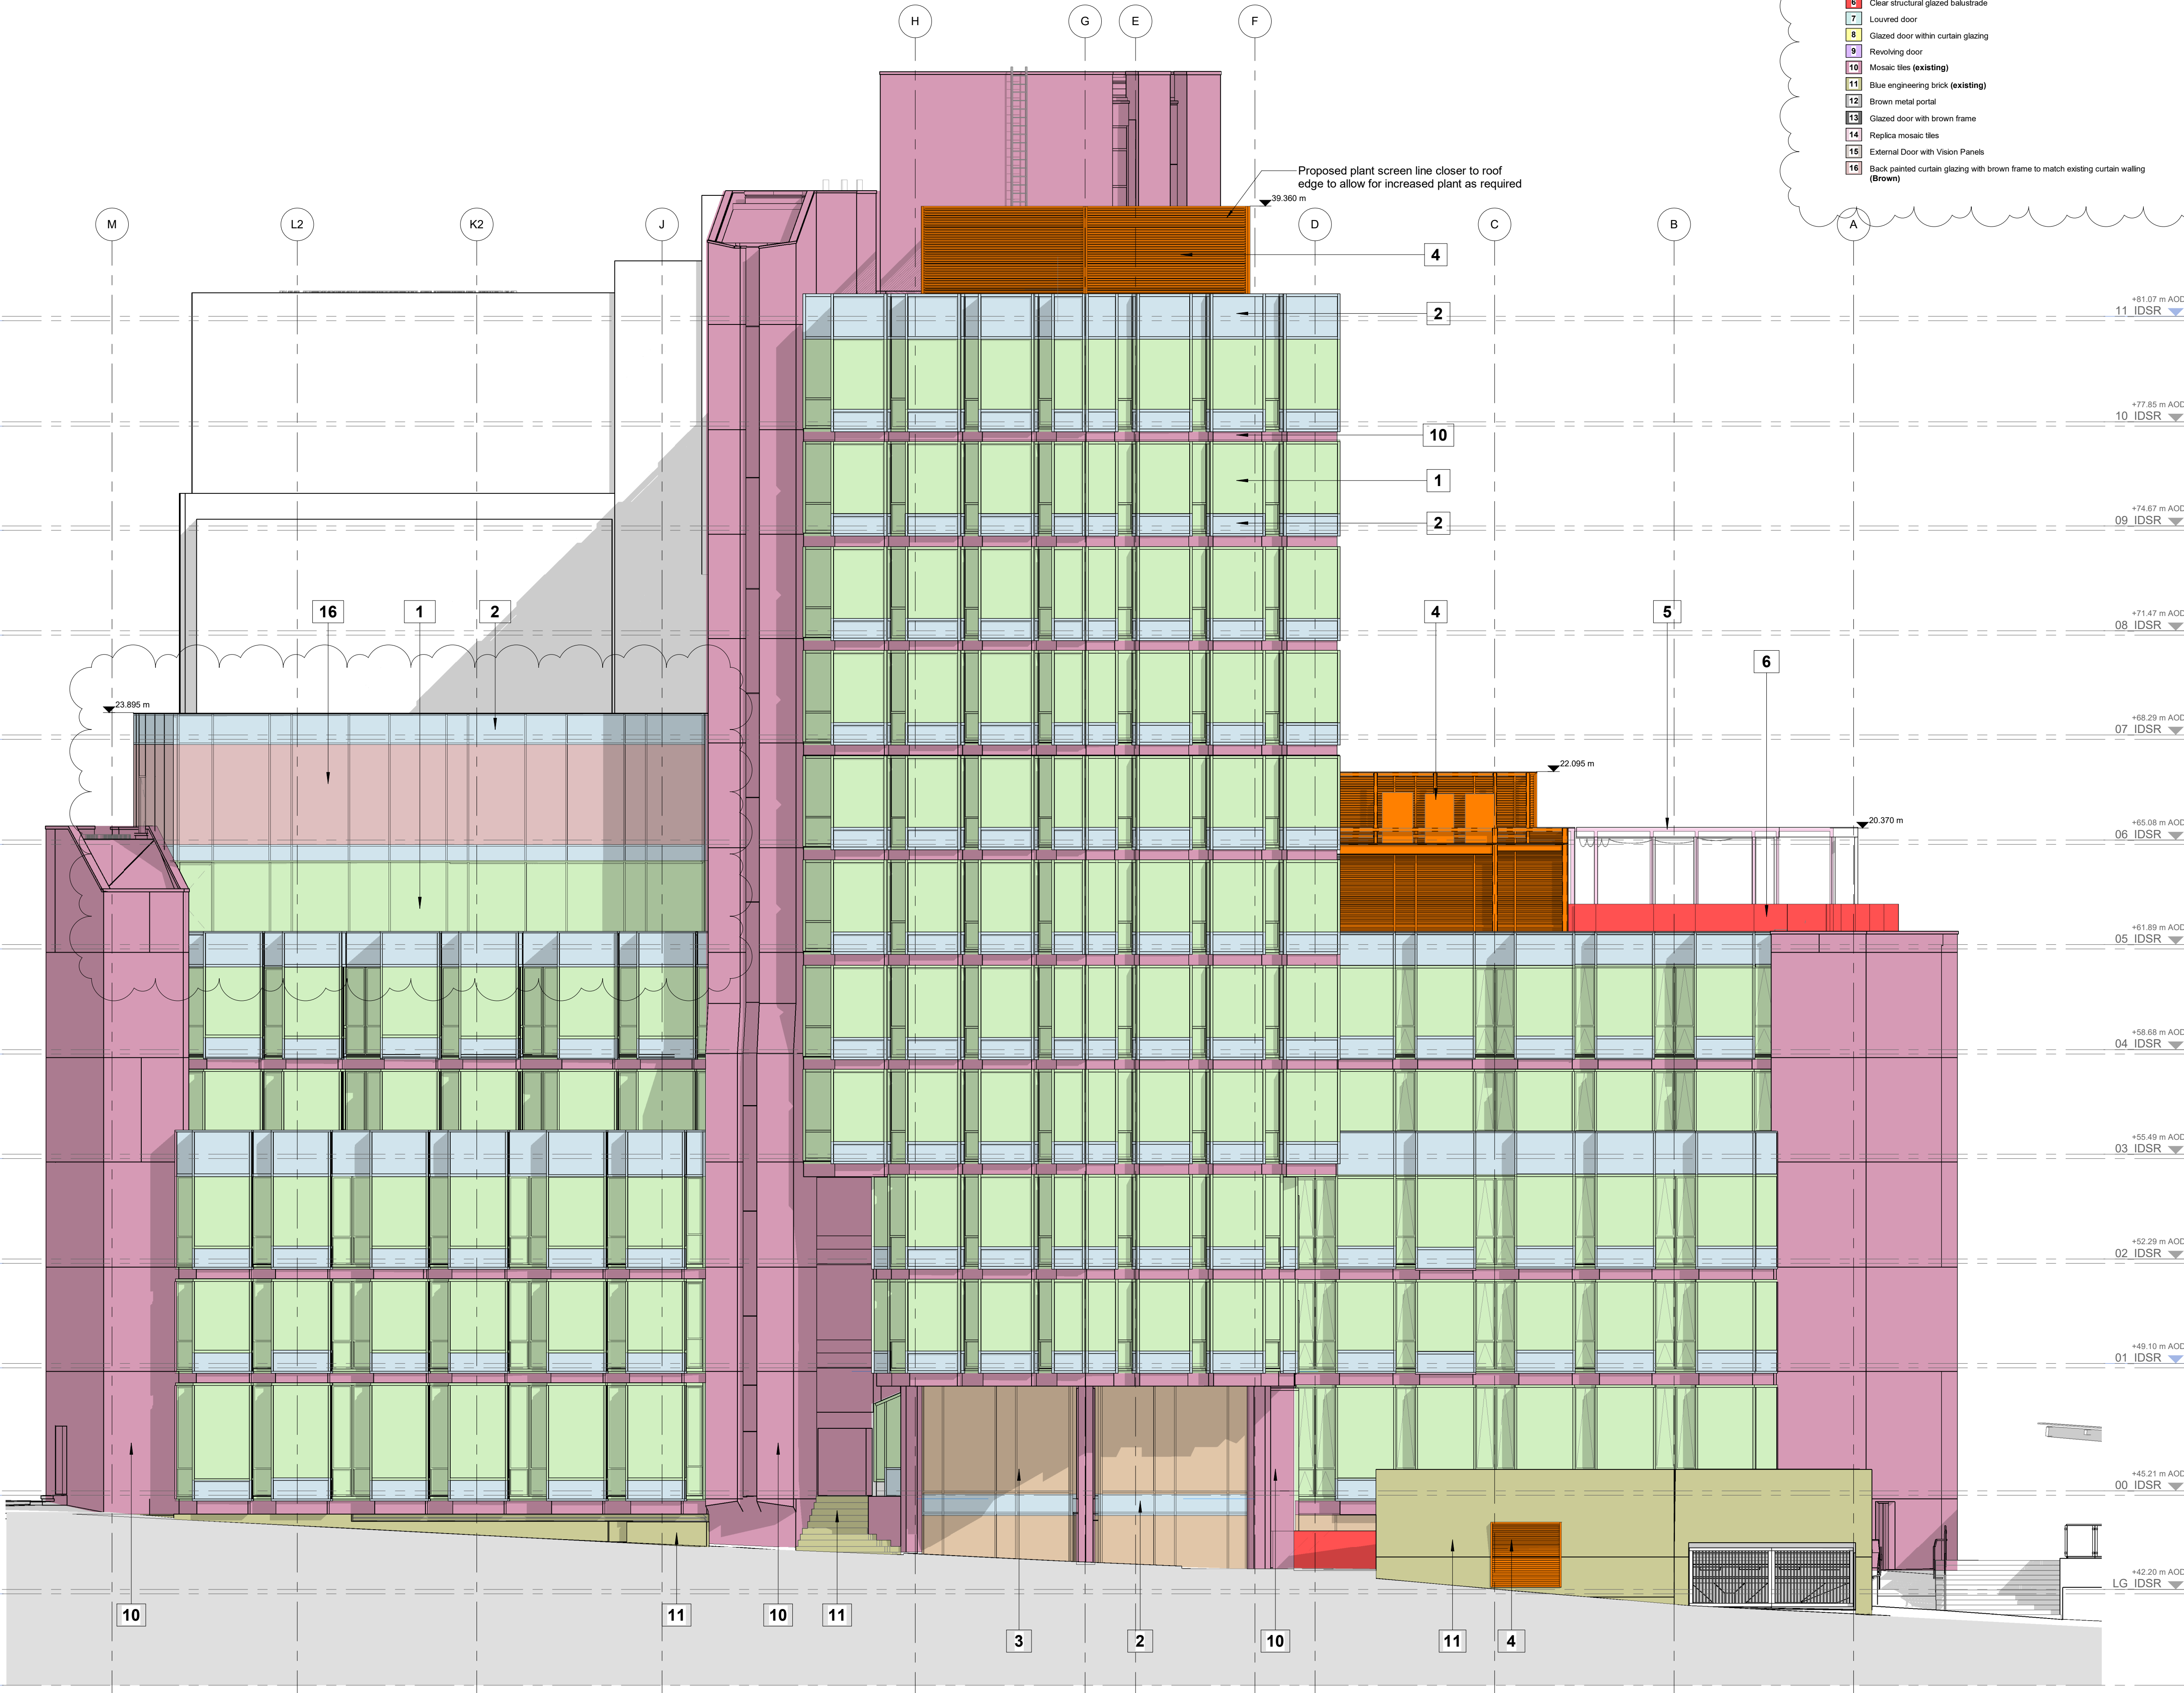

0 1 2 3 4 5 10 m



**© COPYRIGHT**  
The copyright in this drawing is vested in Sheppard Robson and no license or assignment of any kind has been, or is, granted to any third party whether by provision of copies or originals or otherwise unless agreed in writing.

**DO NOT SCALE FROM THIS DRAWING**  
The contractor shall check and verify all dimensions on site and report any discrepancies in writing to Sheppard Robson before proceeding work.

**FOR ELECTRONIC DATA ISSUE**  
Electronic Data / drawings are issued as "read only" and should not be interrogated for measurement. All dimensions and levels should read, only from those values stated in text on the drawing.

**NOTE**  
Advertisement consent required for proposed signage.


**NOTES**

- Please note that there are areas with limited access. Some areas may differ from the survey information. Structural Slab not surveyed, dimensions to be checked on site prior to construction. Proposals subject to detailed site investigation and opening up works.
- All dimensions to be checked on site and any discrepancies to be highlighted prior to construction.
- Pall Mall Court is Grade II Listed. If in doubt about any element of the works, please consult the Architect before proceeding. Any proposed works that deviate from this drawing are to be reviewed by the Architect prior to carrying out these works.
- Special care to be taken when working adjacent to heritage features such as mosaic tiles or brick floors to stair cores, so as not to disturb or damage these features. Ensure adjacent elements are not damaged.
- All Dimensions to new curtain wall elements shown indicatively. Curtain wall set-out to align with/replicate set-out of replacement/existing curtain wall.

**DRAWING REFERENCE KEY**

Refer to 00 Series - Areas  
Refer to 01 Series - Demolition  
Refer to 21 Series - External Walls  
Refer to 22 Series - Internal Walls  
Refer to 24 Series - Stairs and Ramps  
Refer to 27 Series - Roofs  
Refer to 28 Series - Firestopping  
Refer to 31 Series - Windows and Louvers  
Refer to 32 Series - Doors, Screens and Ironmongery  
Refer to 33 Series - Access Floors  
Refer to 35 Series - Ceilings  
Refer to 42 Series - Internal Wall Finishes  
Refer to 43 Series - Floor Finishes  
Refer to 70 Series - Signage and Manifestation  
Refer to 74 Series - Sanitaryware  
Refer to 78 Series - Joinery  
Refer to 80 Series - Loose Furniture  
Refer to 85 Series - Lifts  
Refer to 90 Series - External Works

| REV. | DATE     | AMENDMENT                                            |
|------|----------|------------------------------------------------------|
| P01  | 12/01/22 | First Issue                                          |
| P02  | 18/02/22 | Stage 2 - Issue For Stage Approval                   |
| P03  | 12/04/22 | Draft issue for planning and listed building consent |
| P04  | 26/04/22 | Stage 3 Issue                                        |
| P05  | 29/04/22 | Issue for Planning and Listed Building Consent       |
| P06  | 22/08/22 | Issued for Stage 4                                   |
| P07  | 21/09/22 | Amended following planning consultation              |
| P08  | 08/12/22 | Issued for Coordination                              |

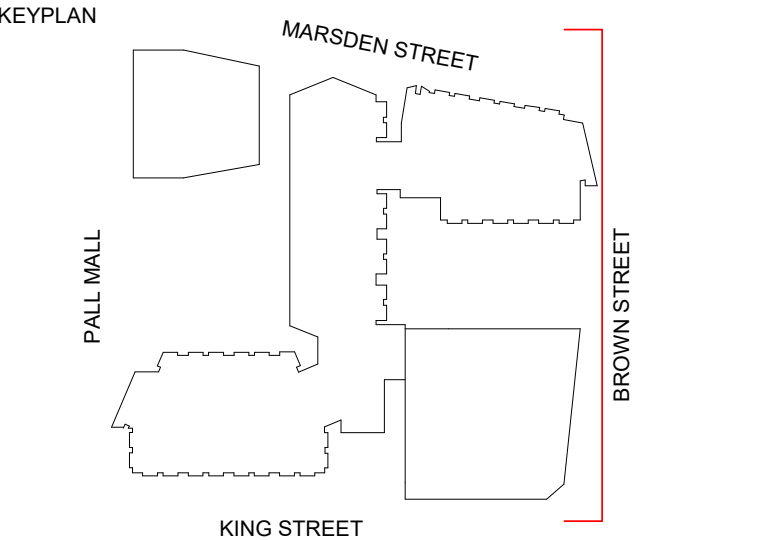

CLIENT

**Bruntwood Works**

**bruntwood**  
Works

**ID:SR**  
**SHEPPARD ROBSON**

27th Floor City Tower Piccadilly Plaza Manchester M1 4BT  
T: +44 (0)161 233 8900 E: enquiries@sheppardrobson.com


PROJECT  
**Pall Mall Court**

SCALE@A1 DATE ORIGINATOR CHECKED AUTHORISED  
1 : 100 08/12/22 LH ASM TOB

**General Arrangement**  
**East Elevation**

STATUS PURPOSE FOR ISSUE SR NO.  
**S2 For Information 6911**

DRAWING NO. REV.  
**6911 -SRA-ZZ-XX-DR-A-20201 P08**

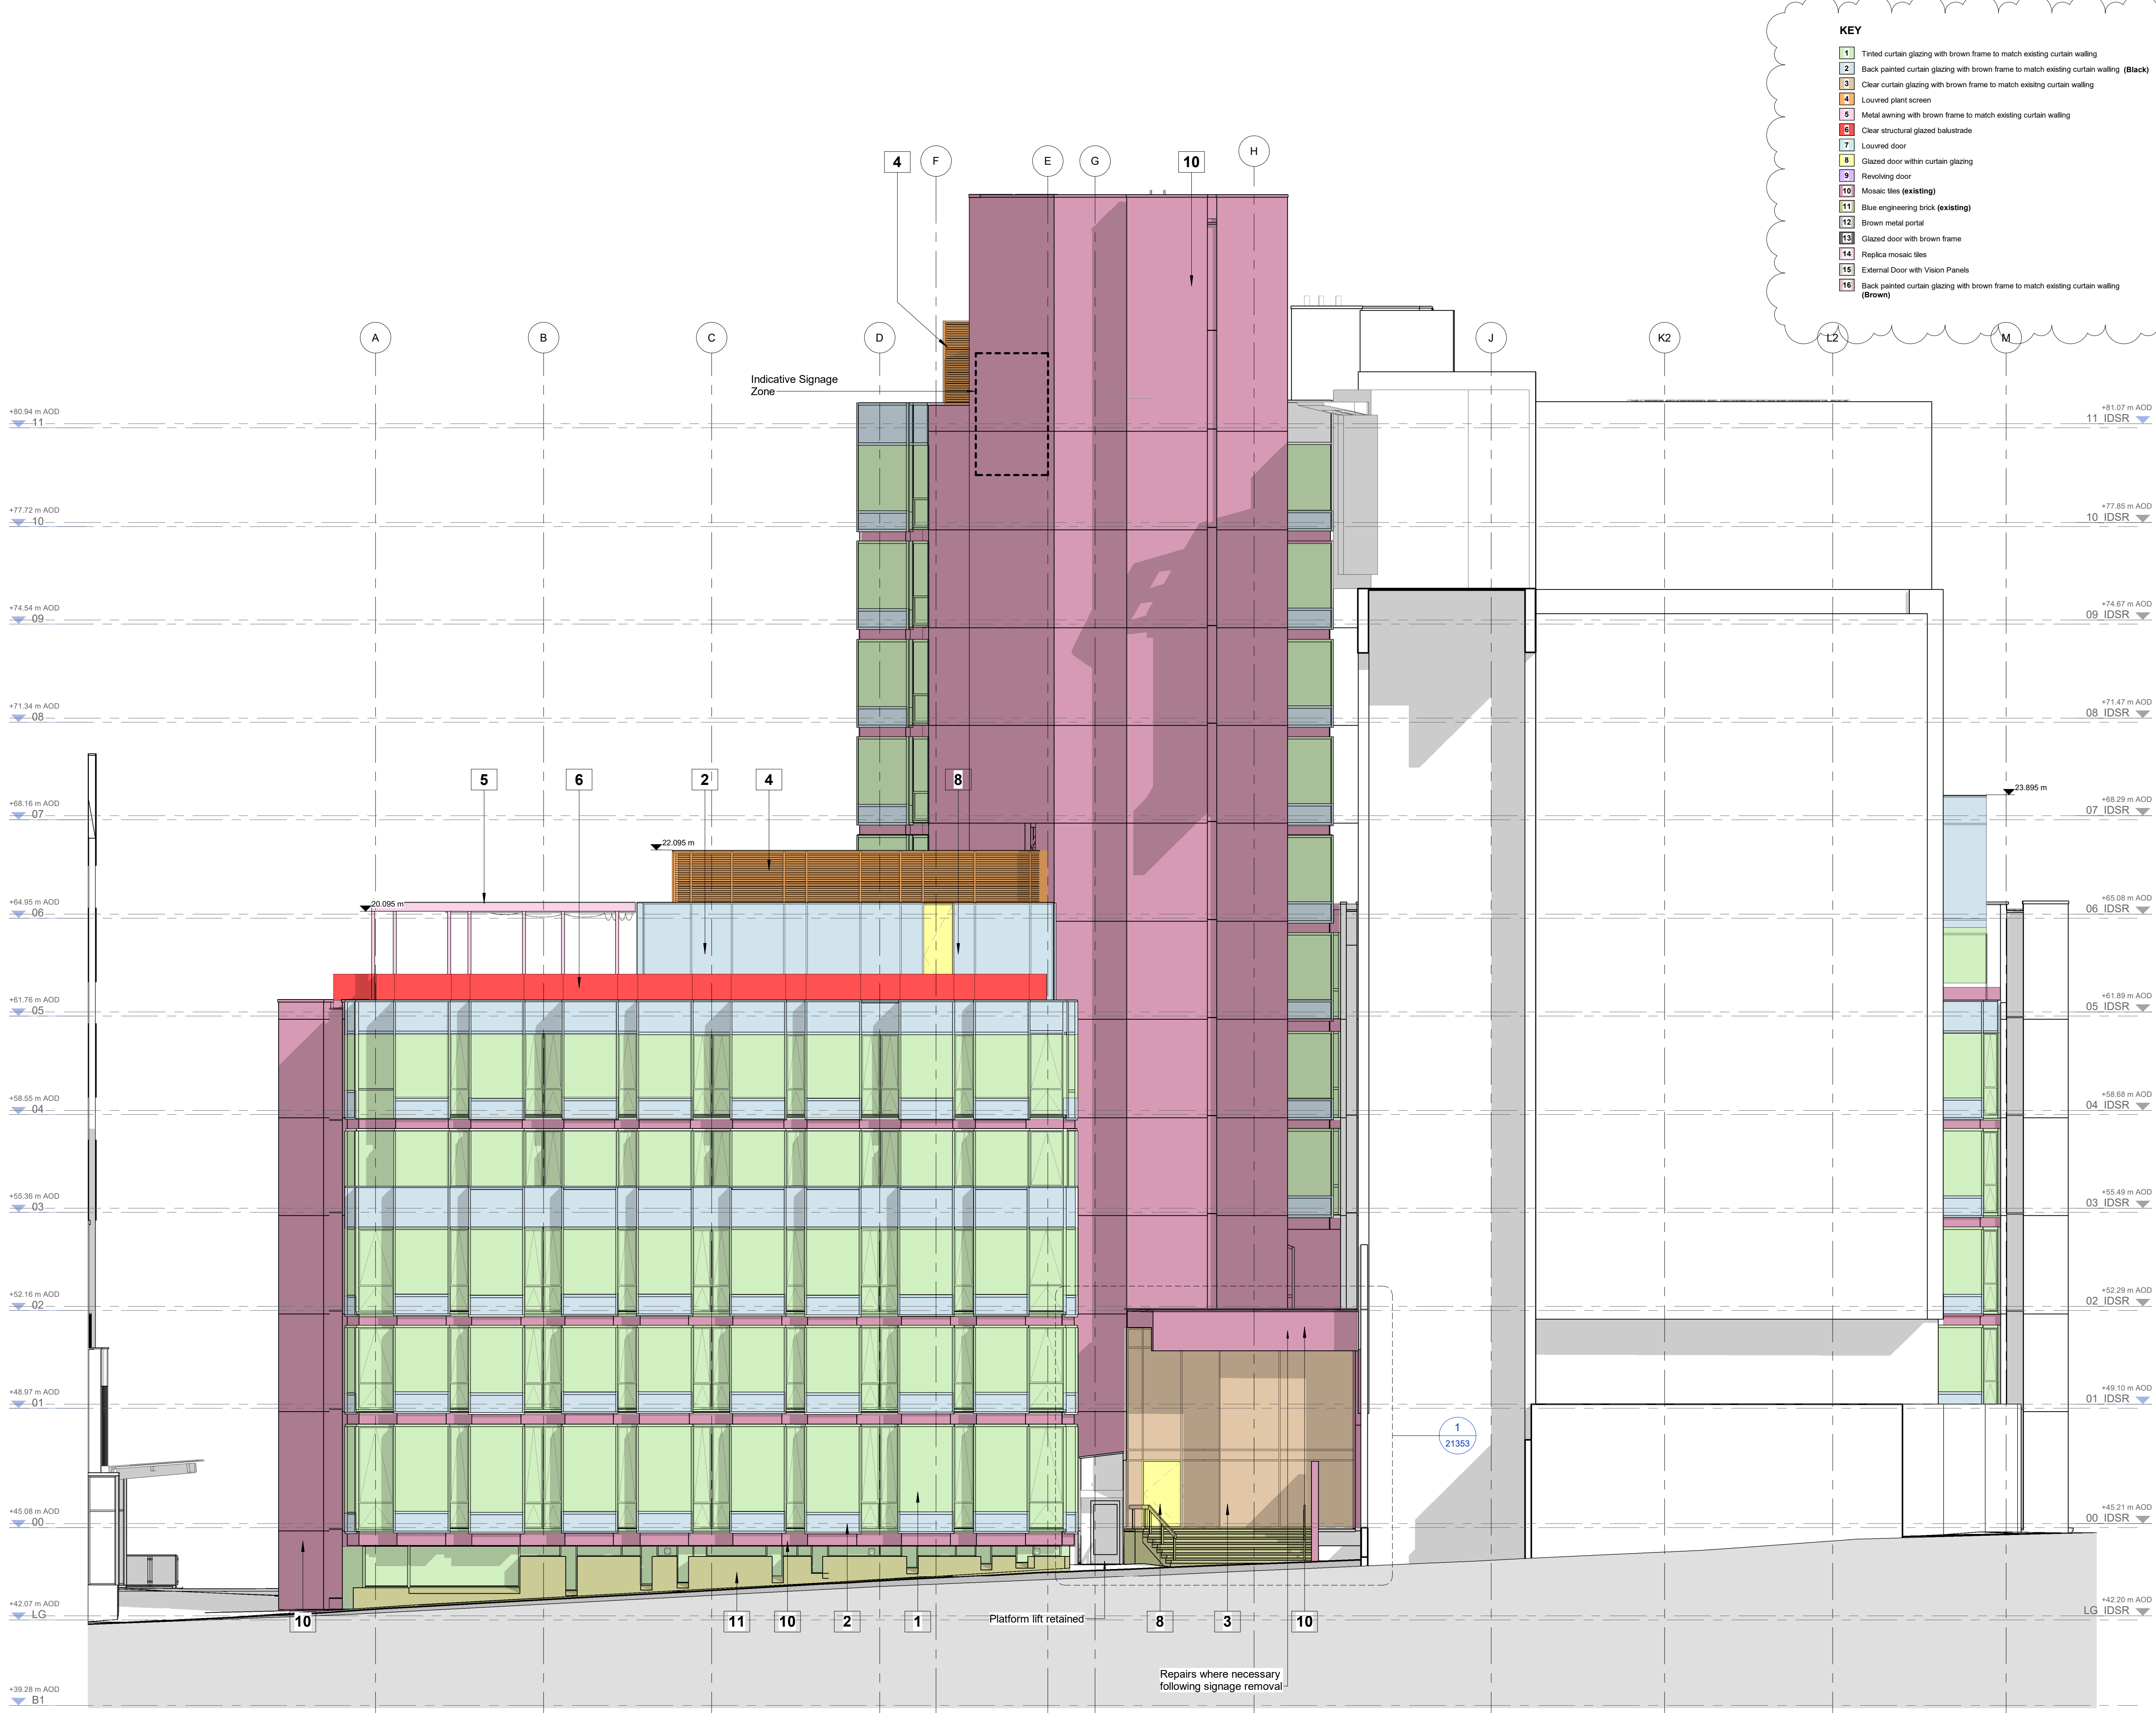

KEY

- 1 Tinted curtain glazing with brown frame to match existing curtain walling
- 2 Back painted curtain glazing with brown frame to match existing curtain walling (Black)
- 3 Clear curtain glazing with brown frame to match existing curtain walling
- 4 Louvered plant screen
- 5 Metal awning with brown frame to match existing curtain walling
- 6 Clear structural glazed balustrade
- 7 Louvered door
- 8 Glazed door within curtain glazing
- 9 Revolving door
- 10 Mosaic tiles (existing)
- 11 Blue engineering brick (existing)
- 12 Brown metal portal
- 13 Glazed door with brown frame
- 14 Replica mosaic tiles
- 15 External Door with Vision Panels
- 16 Back painted curtain glazing with brown frame to match existing curtain walling (Brown)

© COPYRIGHT

The copyright in this drawing is vested in Sheppard Robson and no license or assignment of any kind has been, or is, granted to any third party whether by provision of copies or originals or otherwise unless agreed in writing.

DO NOT SCALE FROM THIS DRAWING

The contractor shall check and verify all dimensions on site and report any discrepancies in writing to Sheppard Robson before proceeding work

FOR ELECTRONIC DATA ISSUE

Electronic Data / drawings are issued as "read only" and should not be interrogated for measurement. All dimensions and levels should read, only from those values stated in text on the drawing.

NOTE

Advertisement consent required for proposed signage.

NOTES

- Please note that there are areas with limited access. Some areas may differ from the survey information. Structural Slab not surveyed, dimensions to be checked on site prior to construction. Proposals subject to detailed site investigation and opening up works.
- All dimensions to be checked on site and any discrepancies to be highlighted prior to construction.
- Pail Mall Court is Grade II Listed. If in doubt about any element of the works, please consult the Architect before proceeding. Any proposed works that deviate from this drawing are to be reviewed by the Architect prior to carrying out these works.
- Special care to be taken when working adjacent to heritage features such as mosaic tiles or brick floors to stair cores, so as not to disturb or damage these features. Ensure adjacent elements are not damaged.
- All Dimensions to new curtain wall elements shown indicatively. Curtain wall set-out to align with/replicate set-out of replacement/existing curtain wall.

DRAWING REFERENCE KEY

- Refer to 00 Series - Areas
- Refer to 01 Series - Demolition
- Refer to 21 Series - External Walls
- Refer to 22 Series - Internal Walls
- Refer to 24 Series - Stairs and Ramps
- Refer to 27 Series - Roofs
- Refer to 29 Series - Firestopping
- Refer to 31 Series - Windows and Louvers
- Refer to 32 Series - Doors, Screens and Ironmongery
- Refer to 33 Series - Access Floors
- Refer to 35 Series - Ceilings
- Refer to 42 Series - Internal Wall Finishes
- Refer to 43 Series - Floor Finishes
- Refer to 70 Series - Signage and Manifestation
- Refer to 74 Series - Sanitaryware
- Refer to 75 Series - Joinery
- Refer to 80 Series - Loose Furniture
- Refer to 86 Series - Lifts
- Refer to 90 Series - External Works


REV.

DATE

AMENDMENT

|     |          |                                                      |
|-----|----------|------------------------------------------------------|
| P01 | 12/01/22 | First Issue                                          |
| P02 | 18/02/22 | Stage 2 - Issue For Stage Approval                   |
| P03 | 12/04/22 | Draft issue for planning and listed building consent |
| P04 | 26/04/22 | Stage 3 Issue                                        |
| P05 | 29/04/22 | Issue for Planning and Listed Building Consent       |
| P06 | 22/08/22 | Issued for Stage 4                                   |
| P07 | 21/09/22 | Amended following planning consultation              |
| P08 | 08/12/22 | Issued for Coordination                              |

KEYPLAN

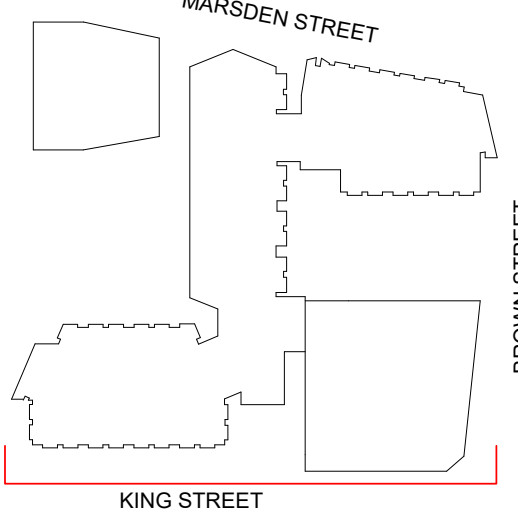

CLIENT

Bruntwood Works

**bruntwood**  
Works

**ID:SR**  
**SHEPPARD ROBSON**

27th Floor City Tower Piccadilly Plaza Manchester M1 4BT  
T: +44 (0)161 233 8900 E: enquiries@sheppardrobson.com

PROJECT  
**Pail Mall Court**

SCALE@A1 DATE ORIGINATOR CHECKED AUTHORISED  
1: 100 08/12/22 LH ASM TOB

**General Arrangement**  
**South Elevation**

STATUS PURPOSE FOR ISSUE SR NO.

**S2 For Information 6911**

DRAWING NO. REV.

**6911 -SRA-ZZ-XX-DR-A-20202 P08**

- KEY**
- 1 Tinted curtain glazing with brown frame to match existing curtain walling
  - 2 Back painted curtain glazing with brown frame to match existing curtain walling (Black)
  - 3 Clear curtain glazing with brown frame to match existing curtain walling
  - 4 Louvered plant screen
  - 5 Metal awning with brown frame to match existing curtain walling
  - 6 Clear structural glazed balustrade
  - 7 Louvered door
  - 8 Glazed door within curtain glazing
  - 9 Revolving door
  - 10 Mosaic tiles (existing)
  - 11 Blue engineering brick (existing)
  - 12 Brown metal portal
  - 13 Glazed door with brown frame
  - 14 Replica mosaic tiles
  - 15 External Door with Vision Panels
  - 16 Back painted curtain glazing with brown frame to match existing curtain walling (Brown)

**© COPYRIGHT**  
The copyright in this drawing is vested in Sheppard Robson and no license or assignment of any kind has been, or is, granted to any third party whether by provision of copies or originals or otherwise unless agreed in writing.

**DO NOT SCALE FROM THIS DRAWING**  
The contractor shall check and verify all dimensions on site and report any discrepancies in writing to Sheppard Robson before proceeding work

**FOR ELECTRONIC DATA ISSUE**  
Electronic Data / drawings are issued as "read only" and should not be interrogated for measurement. All dimensions and levels should read, only from those values stated in text on the drawing.

**NOTE**  
Advertisement consent required for proposed signage.


**NOTES**

- Please note that there are areas with limited access. Some areas may differ from the survey information. Structural Slab not surveyed, dimensions to be checked on site prior to construction. Proposals subject to detailed site investigation and opening up works
- All dimensions to be checked on site and any discrepancies to be highlighted prior to construction.
- Pall Mall Court is Grade II Listed. If in doubt about any element of the works, please consult the Architect before proceeding. Any proposed works that deviate from this drawing are to be reviewed by the Architect prior to carrying out these works.
- Special care to be taken when working adjacent to heritage features such as mosaic tiles or brick floors to stair cores, so as not to disturb or damage these features. Ensure adjacent elements are not damaged.
- All Dimensions to new curtain wall elements shown indicatively. Curtain wall set-out to align with/replicate set-out of replacement/existing curtain wall.

**DRAWING REFERENCE KEY**

Refer to 00 Series - Areas  
Refer to 01 Series - Demolition  
Refer to 21 Series - External Walls  
Refer to 22 Series - Internal Walls  
Refer to 24 Series - Stairs and Ramps  
Refer to 27 Series - Roofs  
Refer to 29 Series - Firestopping  
Refer to 31 Series - Windows and Louvers  
Refer to 32 Series - Doors, Screens and Ironmongery  
Refer to 33 Series - Access Floors  
Refer to 35 Series - Ceilings  
Refer to 42 Series - Internal Wall Finishes  
Refer to 43 Series - Floor Finishes  
Refer to 70 Series - Signage and Manifestation  
Refer to 74 Series - Sanitaryware  
Refer to 79 Series - Joinery  
Refer to 80 Series - Loose Furniture  
Refer to 85 Series - Lifts  
Refer to 90 Series - External Works

| REV. | DATE     | AMENDMENT                                            |
|------|----------|------------------------------------------------------|
| P01  | 12/01/22 | First Issue                                          |
| P02  | 18/02/22 | Stage 2 - Issue For Stage Approval                   |
| P03  | 12/04/22 | Draft issue for planning and listed building consent |
| P04  | 26/04/22 | Stage 3 Issue                                        |
| P05  | 29/04/22 | Issue for Planning and Listed Building Consent       |
| P06  | 22/08/22 | Issued for Stage 4                                   |
| P07  | 08/12/22 | Issued for Coordination                              |

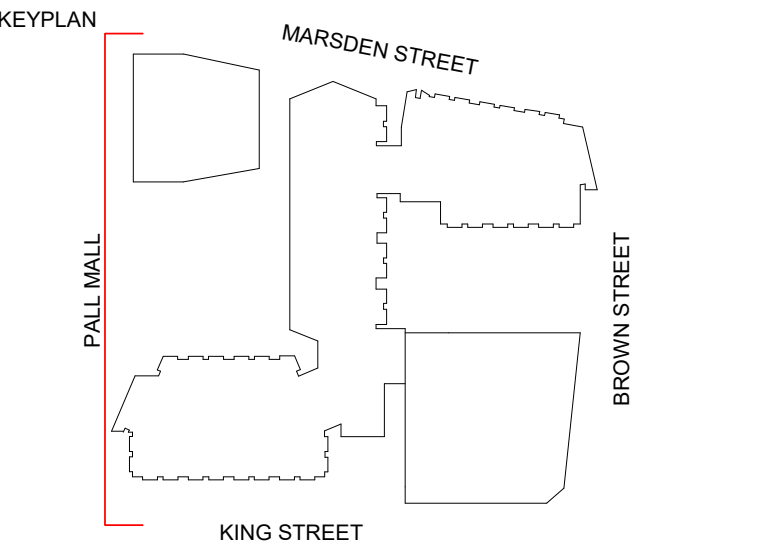

CLIENT  
**Bruntwood Works**

**bruntwood**  
Works

**ID:SR**  
**SHEPPARD ROBSON**

27th Floor City Tower Piccadilly Plaza Manchester M1 4BT  
T: +44 (0)161 233 8900 E: enquiries@sheppardrobson.com


PROJECT  
**Pall Mall Court**

SCALE@A1 DATE ORIGINATOR CHECKED AUTHORISED  
**1 : 100 08/12/22 LH ASM TOB**

**General Arrangement**  
**West Elevation**

STATUS PURPOSE FOR ISSUE SR NO.  
**S2 For Information 6911**

DRAWING NO. REV.  
**6911 -SRA-ZZ-XX-DR-A-20203 P07**

 

KEY

- 1
- Tinted curtain glazing with brown frame to match existing curtain walling
- 2
- Back painted curtain glazing with brown frame to match existing curtain walling
- 3
- Clear curtain glazing with brown frame to match existing curtain walling
- 4
- Louvered plant screen
- 5
- Metal awning with brown frame to match existing curtain walling
- 6
- Clear structural glazed balustrade
- 7
- Louvered door
- 8
- Glazed door within curtain glazing
- 9
- Revolving door
- 10
- Mosaic tiles (existing)
- 11
- Blue engineering brick (existing)
- 12
- Brown metal portal
- 13
- Glazed door with brown frame
- 14
- Replica mosaic tiles
- 15
- External Door with Vision Panels

© COPYRIGHT  
The copyright in this drawing is vested in Sheppard Robson and no license or assignment of any kind has been, or is, granted to any third party whether by provision of copies or originals or otherwise unless agreed in writing.

DO NOT SCALE FROM THIS DRAWING  
The contractor shall check and verify all dimensions on site and report any discrepancies in writing to Sheppard Robson before proceeding work


FOR ELECTRONIC DATA ISSUE  
Electronic Data / drawings are issued as "read only" and should not be interrogated for measurement. All dimensions and levels should read, only from those values stated in text on the drawing.

NOTE  
Advertisement consent required for proposed signage.

NOTES

- Please note that there are areas with limited access. Some areas may differ from the survey information. Structural Slab not surveyed, dimensions to be checked on site prior to construction. Proposals subject to detailed site investigation and opening up works.
- All dimensions to be checked on site and any discrepancies to be highlighted prior to construction.
- Pall Mall Court is Grade II Listed. If in doubt about any element of the works, please consult the Architect before proceeding. Any proposed works that deviate from this drawing are to be reviewed by the Architect prior to carrying out these works.
- Special care to be taken when working adjacent to heritage features such as mosaic tiles or brick floors to start cores, so as not to disturb or damage these features. Ensure adjacent elements are not damaged.
- All Dimensions to new curtain wall elements shown indicatively. Curtain wall set-out to align with replicate set-out of replacement/teasing curtain wall

| REV. | DATE     | AMENDMENT                                      |
|------|----------|------------------------------------------------|
| P01  | 29/04/22 | Issue for Planning and Listed Building Consent |
| P02  | 22/08/22 | Issued for Stage 4                             |

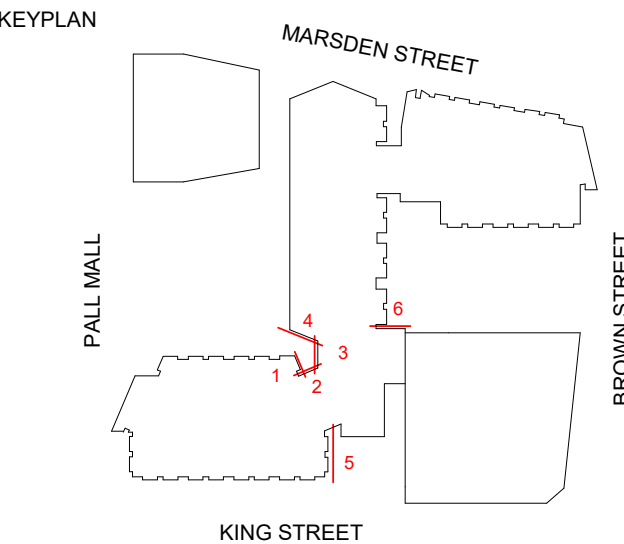

CLIENT

Bruntwood Works

bruntwood  
Works

ID:SR  
SHEPPARD ROBSON


27th Floor City Tower Piccadilly Plaza Manchester M1 4BT  
T: +44 (0)161 233 8900 E: enquiries@sheppardrobson.com

PROJECT  
Pall Mall Court


| SCALE@A1 | DATE     | ORIGINATOR | CHECKED | AUTHORISED |
|----------|----------|------------|---------|------------|
| 1 : 100  | 22/08/22 | SD         | ASM     | TOB        |

General Arrangement  
Elevation Returns 1 of 2


| STATUS      | PURPOSE FOR ISSUE     | SR NO. |
|-------------|-----------------------|--------|
| S4          | For Stage Approval    | 6911   |
| DRAWING NO. | REV.                  |        |
| 6911        | -SRA-ZZ-XX-DR-A-20204 | P02    |

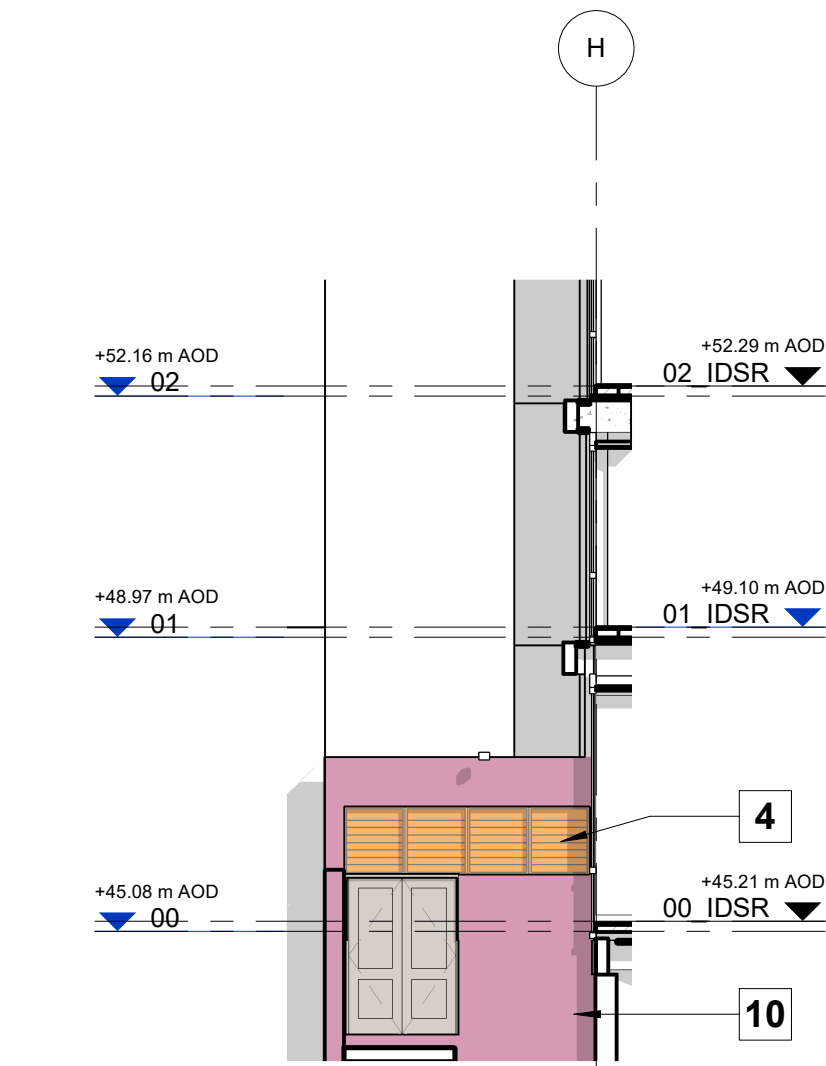


6 Return Elevation 6  
1 : 100

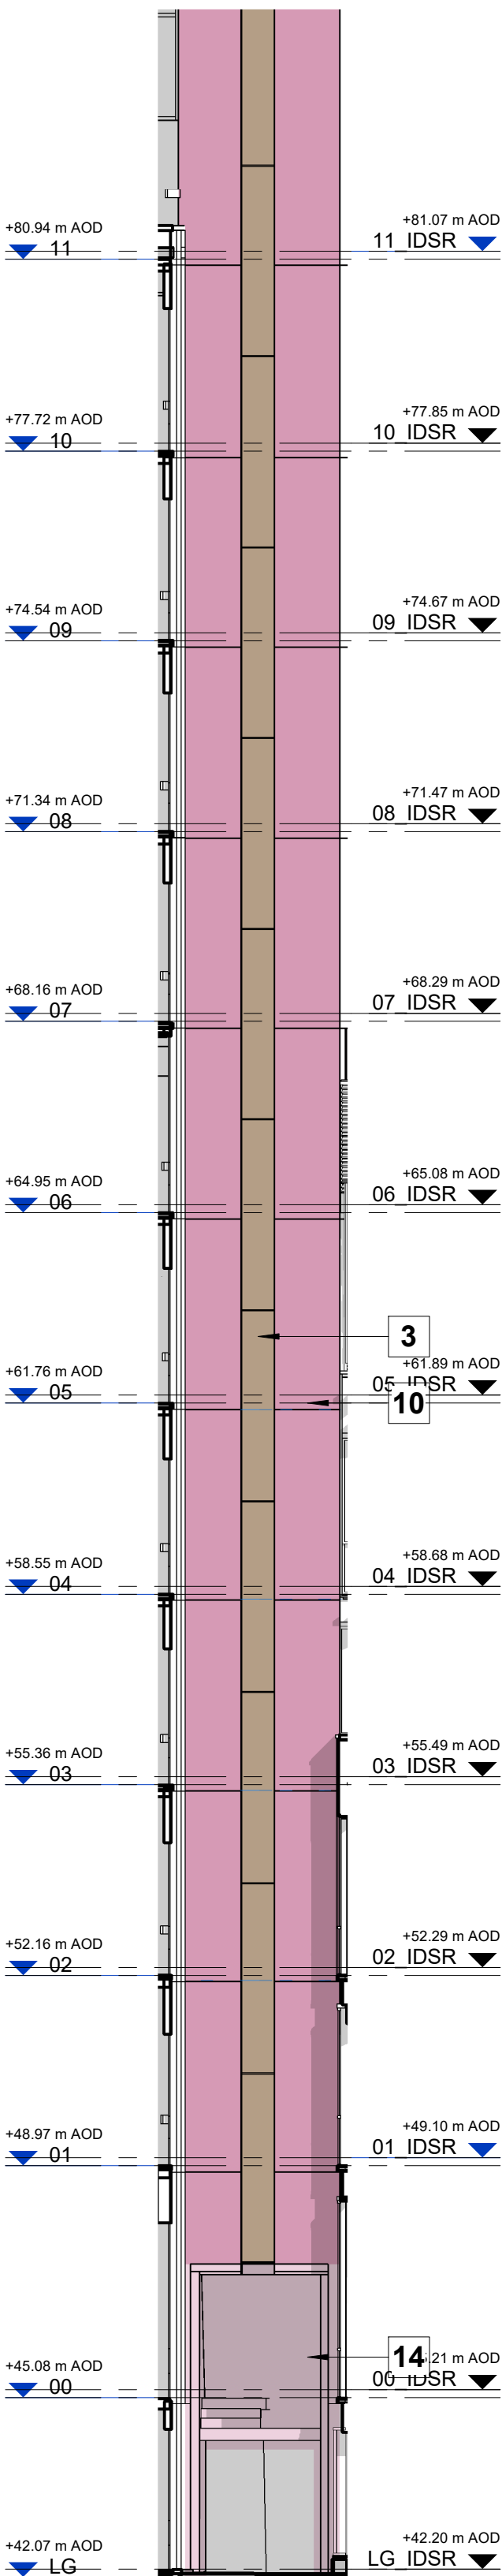


2 Elevation 2  
1 : 100

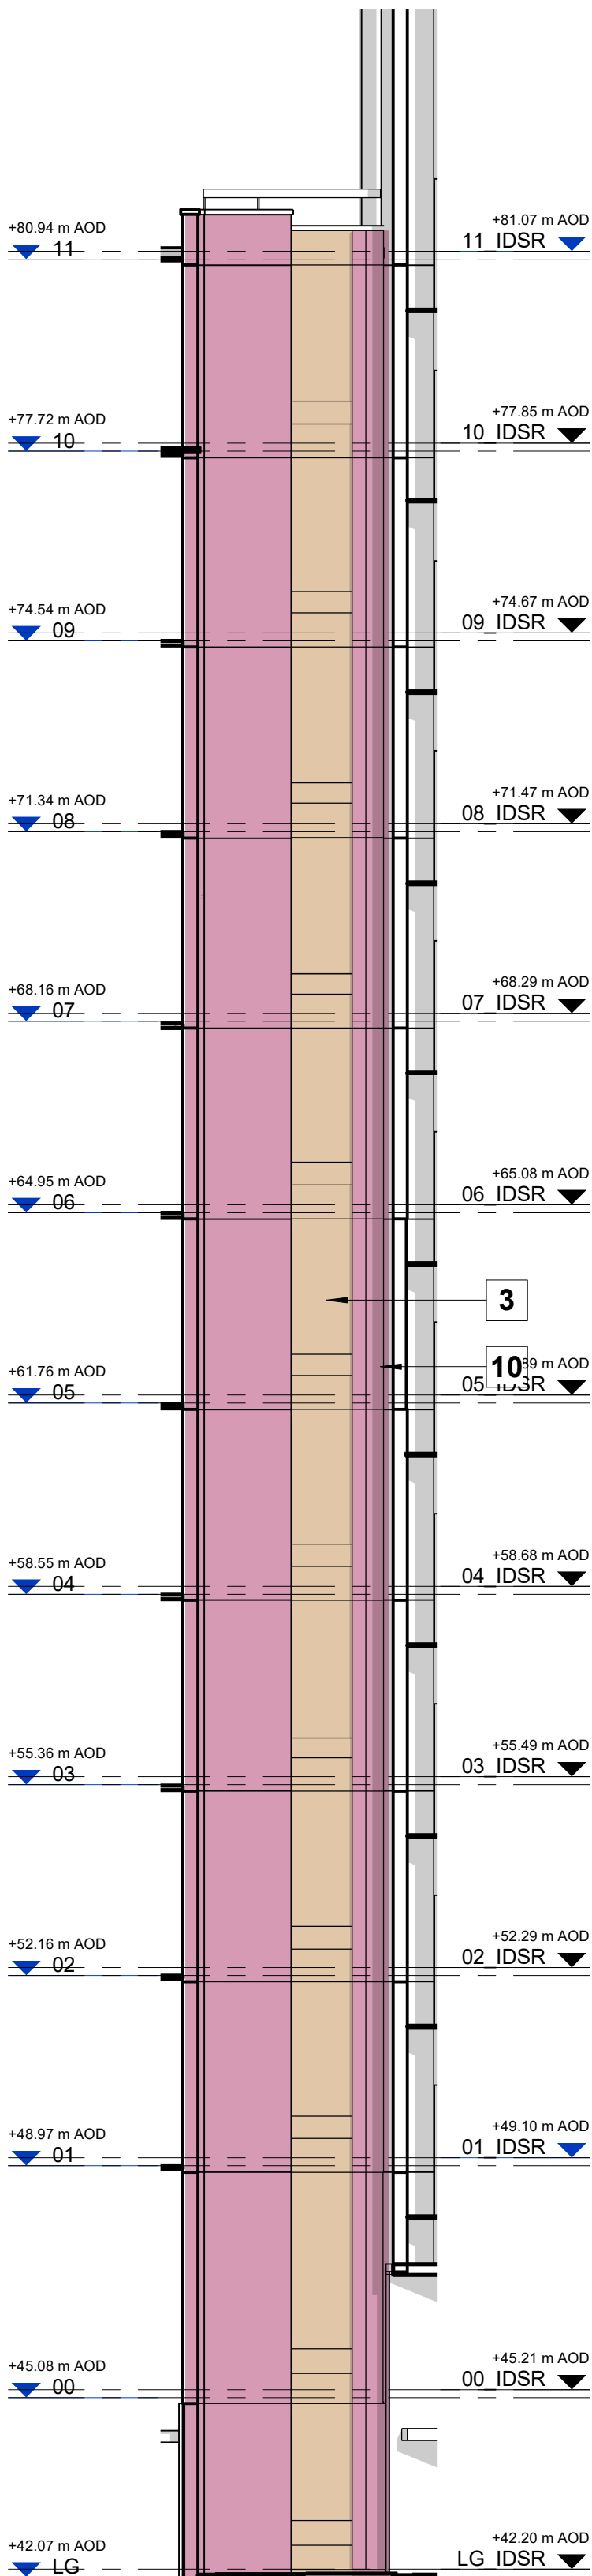


3 Elevation 3  
1 : 100

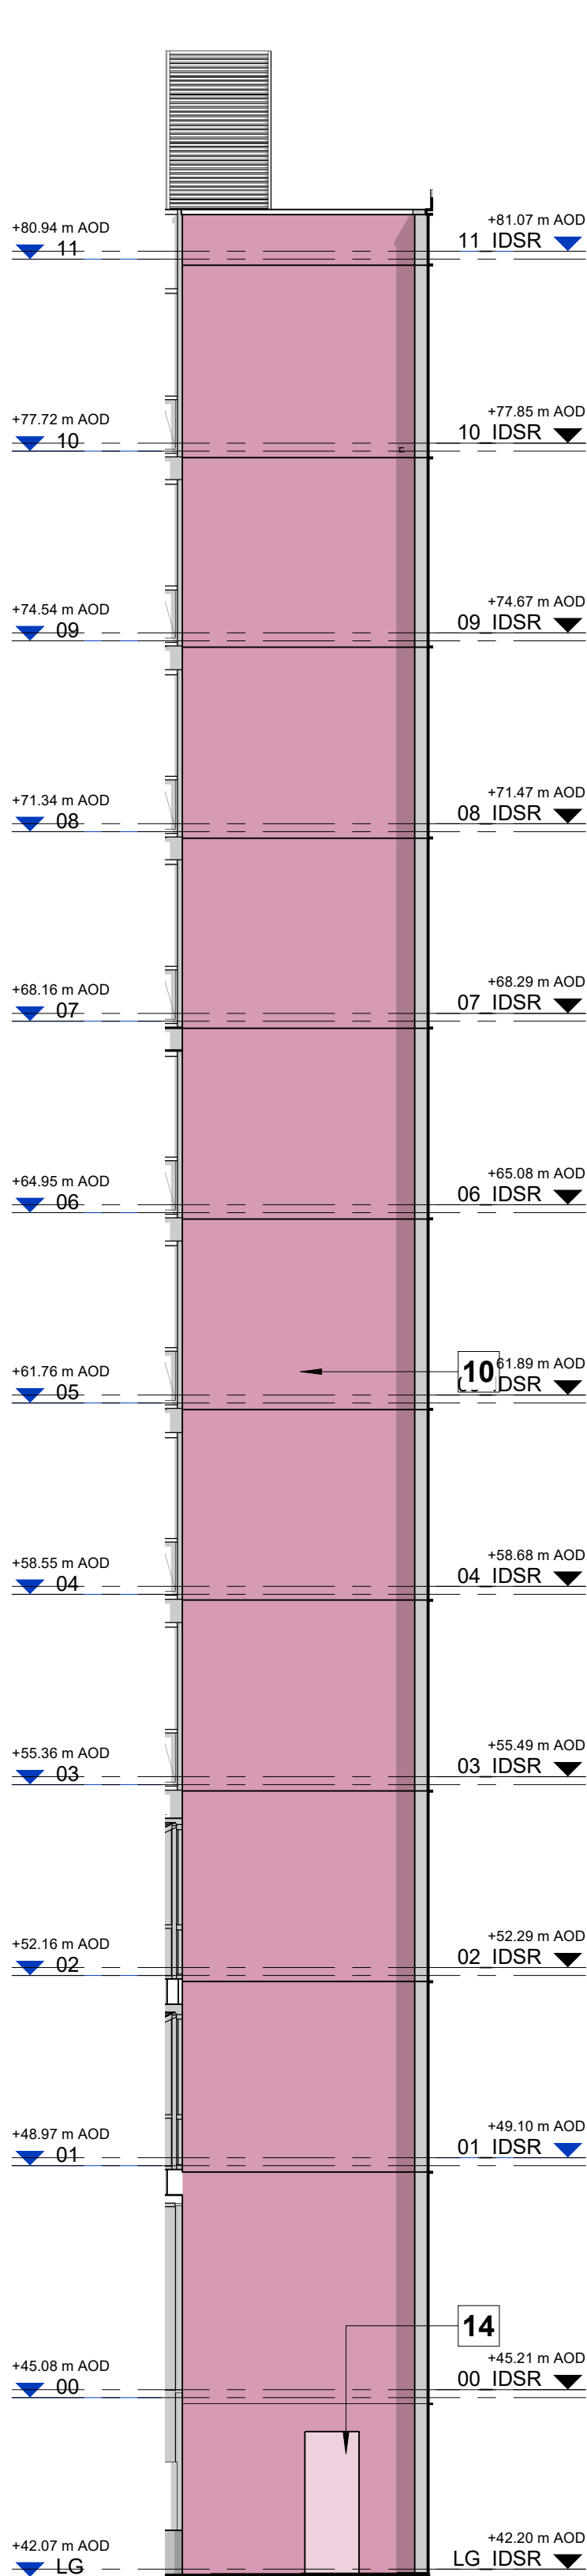


4 Elevation 4  
1 : 100

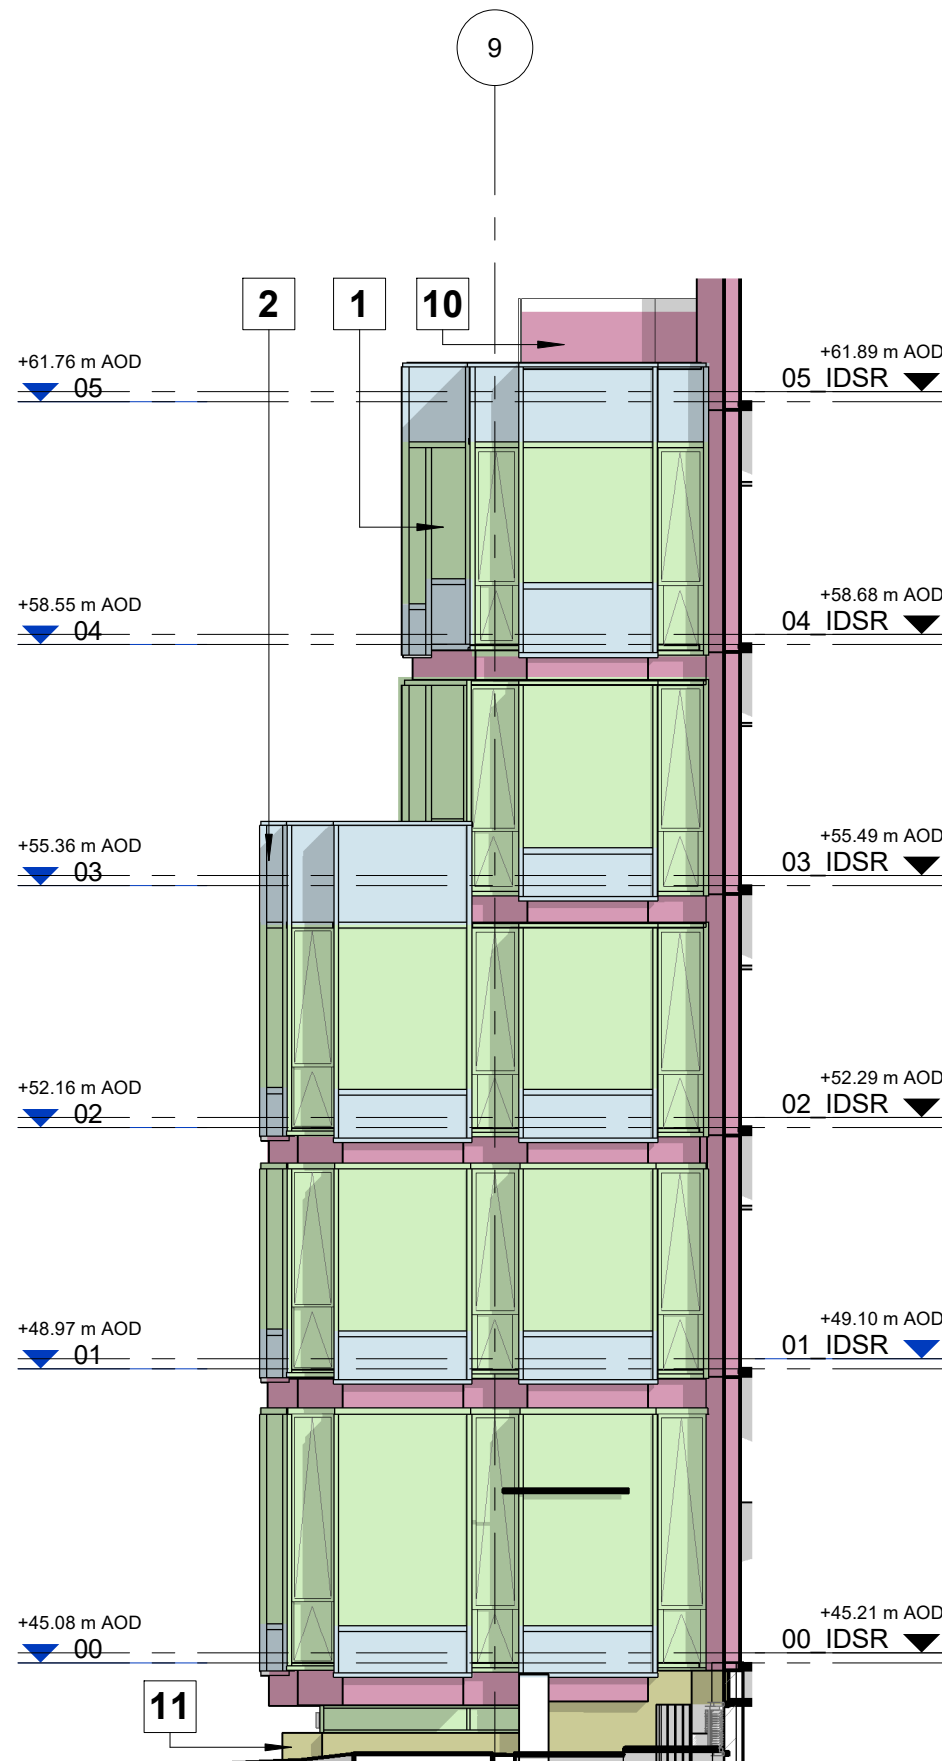

5 Elevation 5  
1 : 100

 

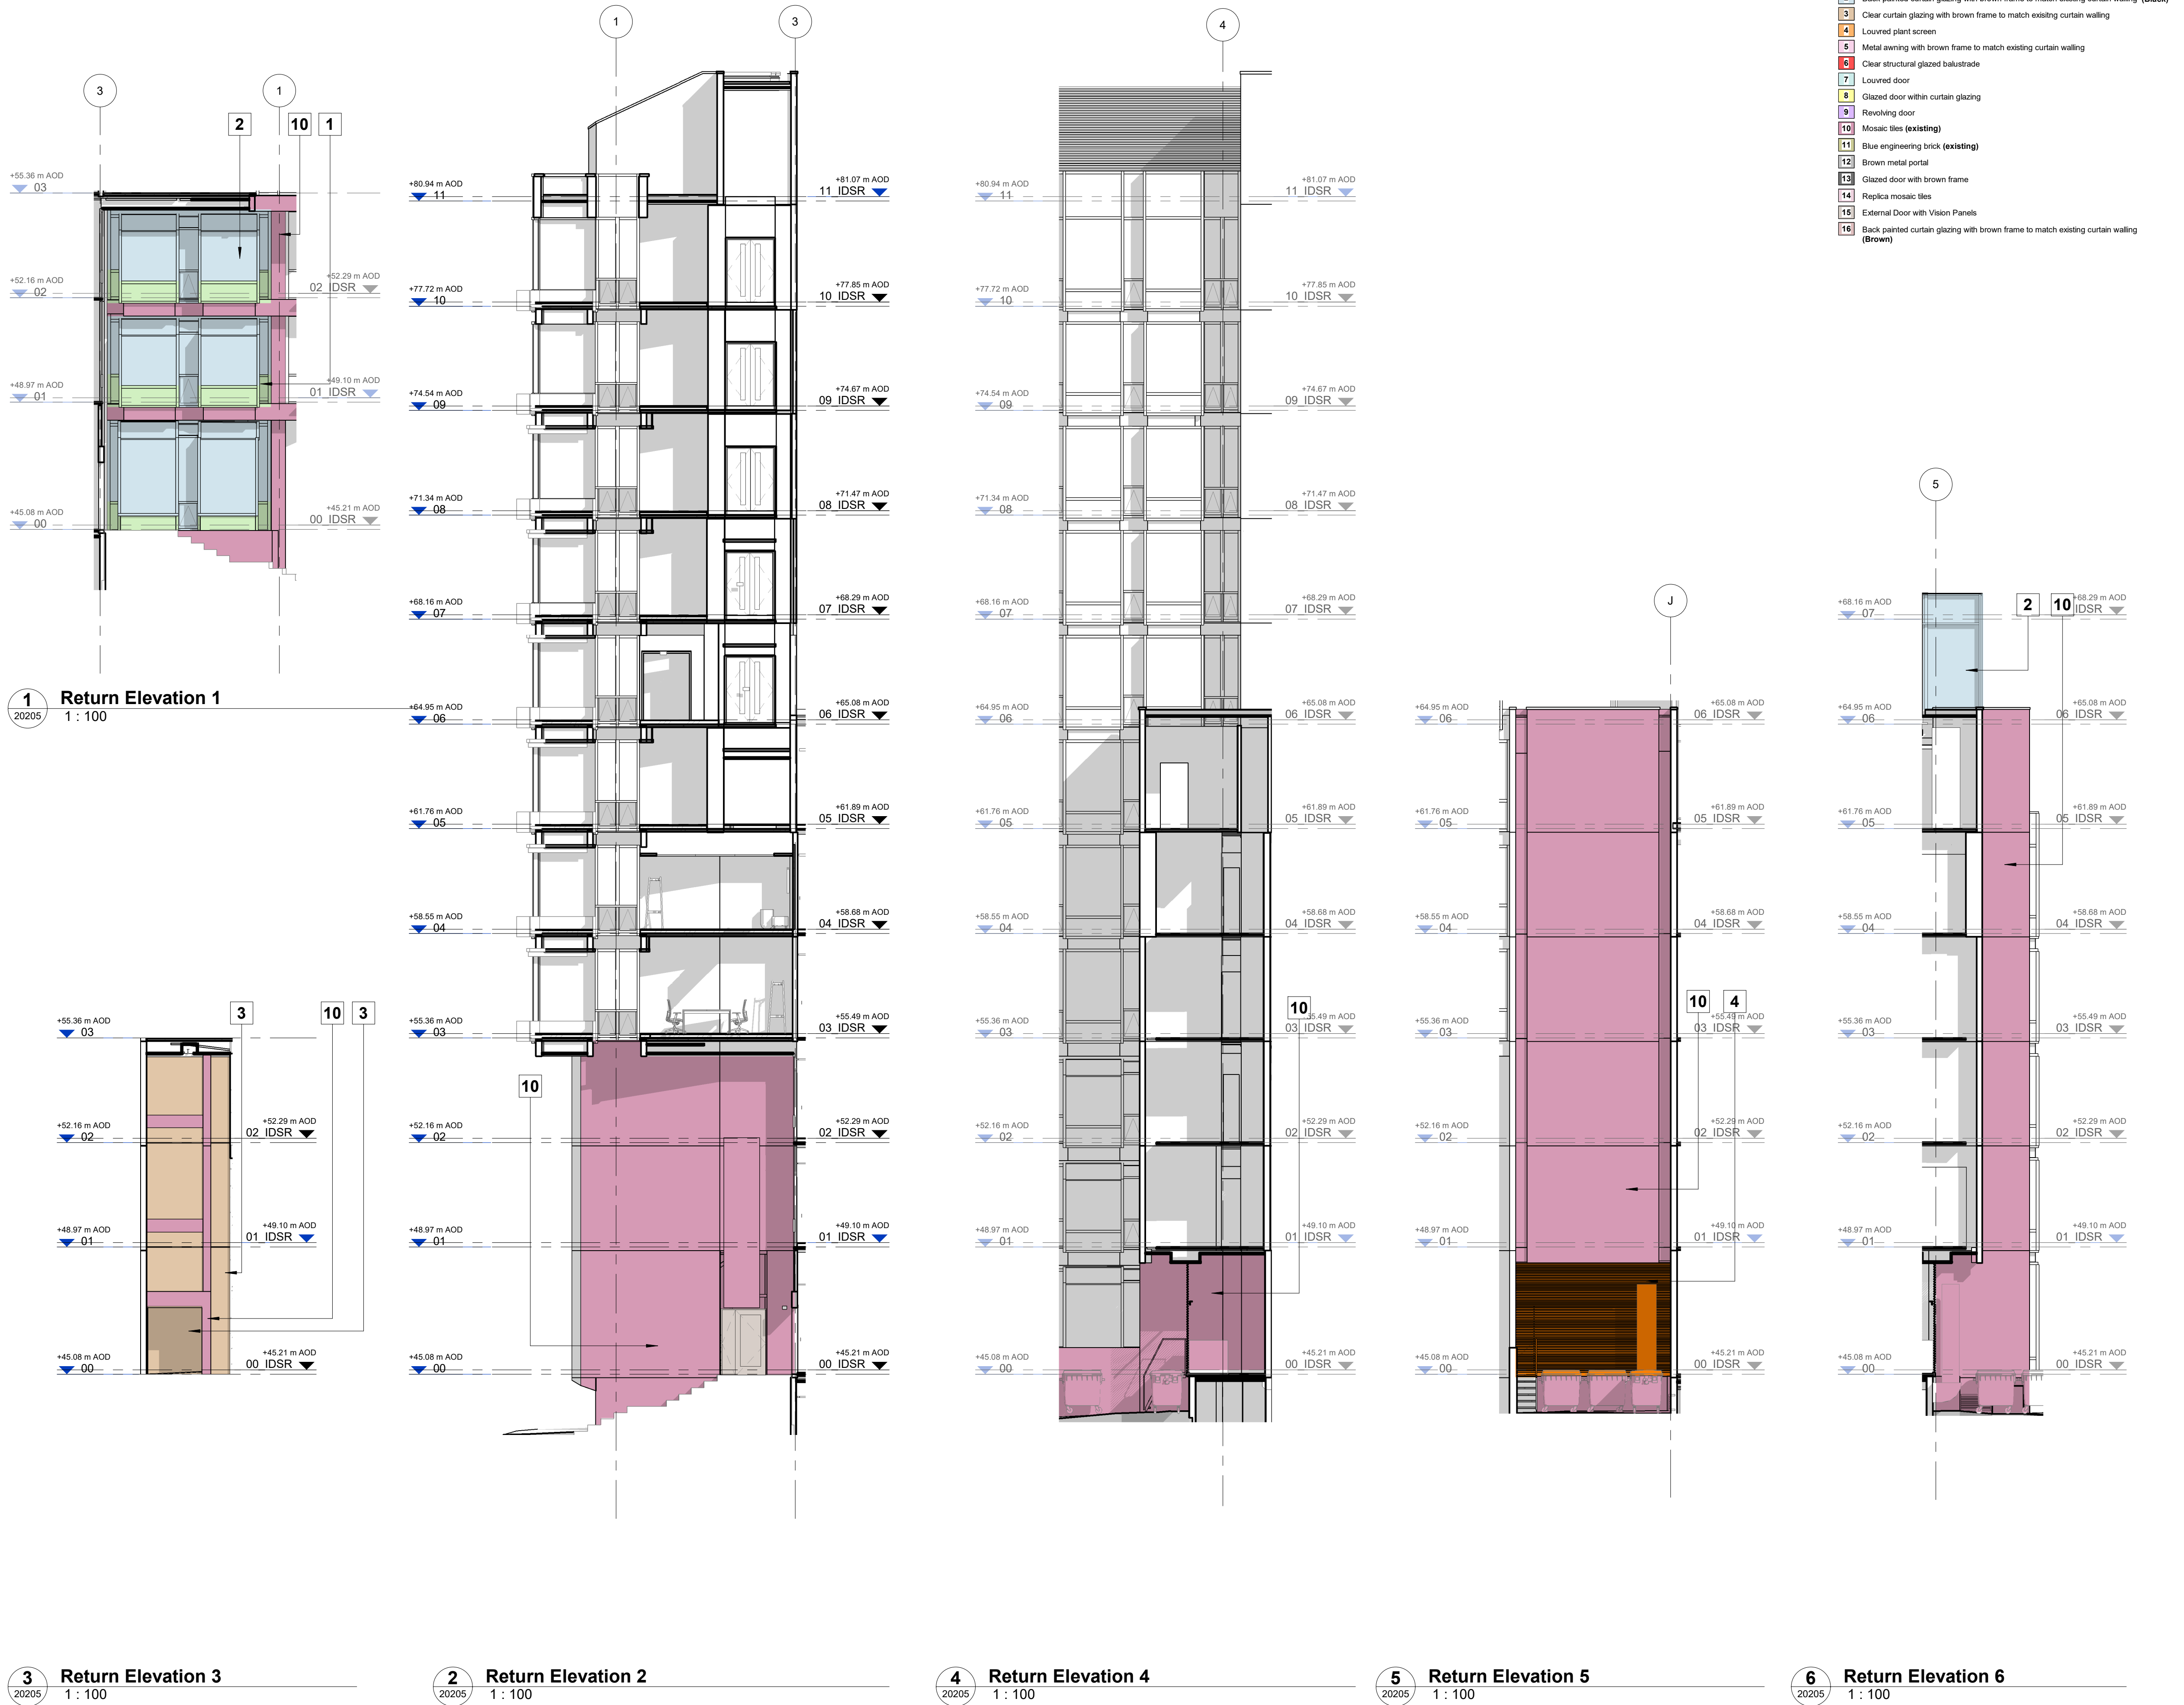

**© COPYRIGHT**  
The copyright in this drawing is vested in Sheppard Robson and no license or assignment of any kind has been, or is, granted to any third party whether by provision of copies or originals or otherwise unless agreed in writing.

**DO NOT SCALE FROM THIS DRAWING**  
The contractor shall check and verify all dimensions on site and report any discrepancies in writing to Sheppard Robson before proceeding work

**FOR ELECTRONIC DATA ISSUE**  
Electronic Data / drawings are issued as "read only" and should not be interrogated for measurement. All dimensions and levels should read, only from those values stated in text on the drawing.

**NOTE**  
Advertisement consent required for proposed signage.


**NOTES**

- Please note that there are areas with limited access. Some areas may differ from the survey information. Structural Slab not surveyed, dimensions to be checked on site prior to construction. Proposals subject to detailed site investigation and opening up works.
- All dimensions to be checked on site and any discrepancies to be highlighted prior to construction.
- Pall Mall Court is Grade II Listed. If in doubt about any element of the works, please consult the Architect before proceeding. Any proposed works that deviate from this drawing are to be reviewed by the Architect prior to carrying out these works.
- Special care to be taken when working adjacent to heritage features such as mosaic tiles or brick floors to stair cores, so as not to disturb or damage these features. Ensure adjacent elements are not damaged.
- All Dimensions to new curtain wall elements shown indicatively. Curtain wall set-out to align with/replicate set-out of replacement/existing curtain wall.

**DRAWING REFERENCE KEY**

Refer to 00 Series - Areas  
Refer to 01 Series - Demolition  
Refer to 21 Series - External Walls  
Refer to 22 Series - Internal Walls  
Refer to 24 Series - Stairs and Ramps  
Refer to 27 Series - Roofs  
Refer to 29 Series - Firestopping  
Refer to 31 Series - Windows and Louvers  
Refer to 32 Series - Doors, Screens and Ironmongery  
Refer to 33 Series - Access Floors  
Refer to 35 Series - Ceilings  
Refer to 42 Series - Internal Wall Finishes  
Refer to 43 Series - Floor Finishes  
Refer to 70 Series - Signage and Manifestation  
Refer to 74 Series - Sanitaryware  
Refer to 78 Series - Joinery  
Refer to 80 Series - Loose Furniture  
Refer to 85 Series - Lifts  
Refer to 90 Series - External Works

| REV. | DATE     | AMENDMENT                                      |
|------|----------|------------------------------------------------|
| P01  | 12/01/22 | First Issue                                    |
| P02  | 29/04/22 | Issue for Planning and Listed Building Consent |
| P03  | 22/08/22 | Issued for Stage 4                             |
| P04  | 08/12/22 | Issued for Coordination                        |

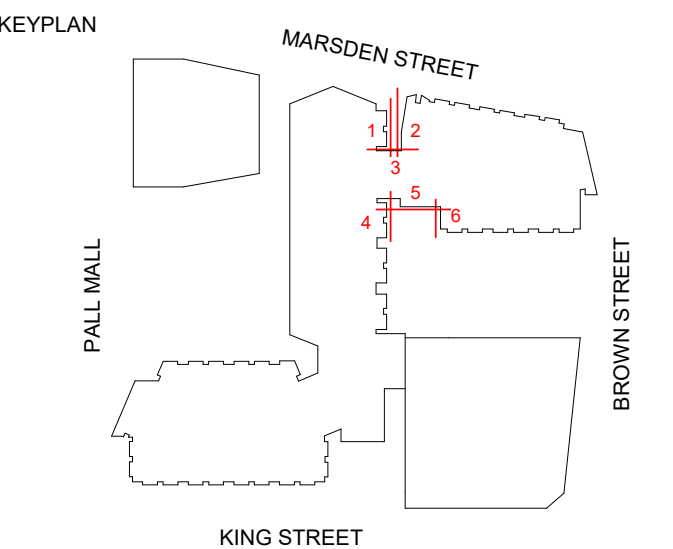

CLIENT

**Bruntwood Works**

**bruntwood**  
Works

**ID:SR**  
**SHEPPARD ROBSON**

27th Floor City Tower Piccadilly Plaza Manchester M1 4BT  
T: +44 (0)161 233 8900 E: enquiries@sheppardrobson.com

**PROJECT**  
**Pall Mall Court**

| SCALE@A1 | DATE     | ORIGINATOR | CHECKED | AUTHORISED |
|----------|----------|------------|---------|------------|
| 1 : 100  | 08/12/22 | SD         | ASM     | TOB        |

**General Arrangement**  
**Elevation Returns 2 of 2**

| STATUS      | PURPOSE FOR ISSUE            | SR NO.      |
|-------------|------------------------------|-------------|
| <b>S2</b>   | <b>For Information</b>       | <b>6911</b> |
| DRAWING NO. | REV.                         |             |
| <b>6911</b> | <b>-SRA-ZZ-XX-DR-A-20205</b> | <b>P04</b>  |

