





EXISTING FRONT ELEVATION

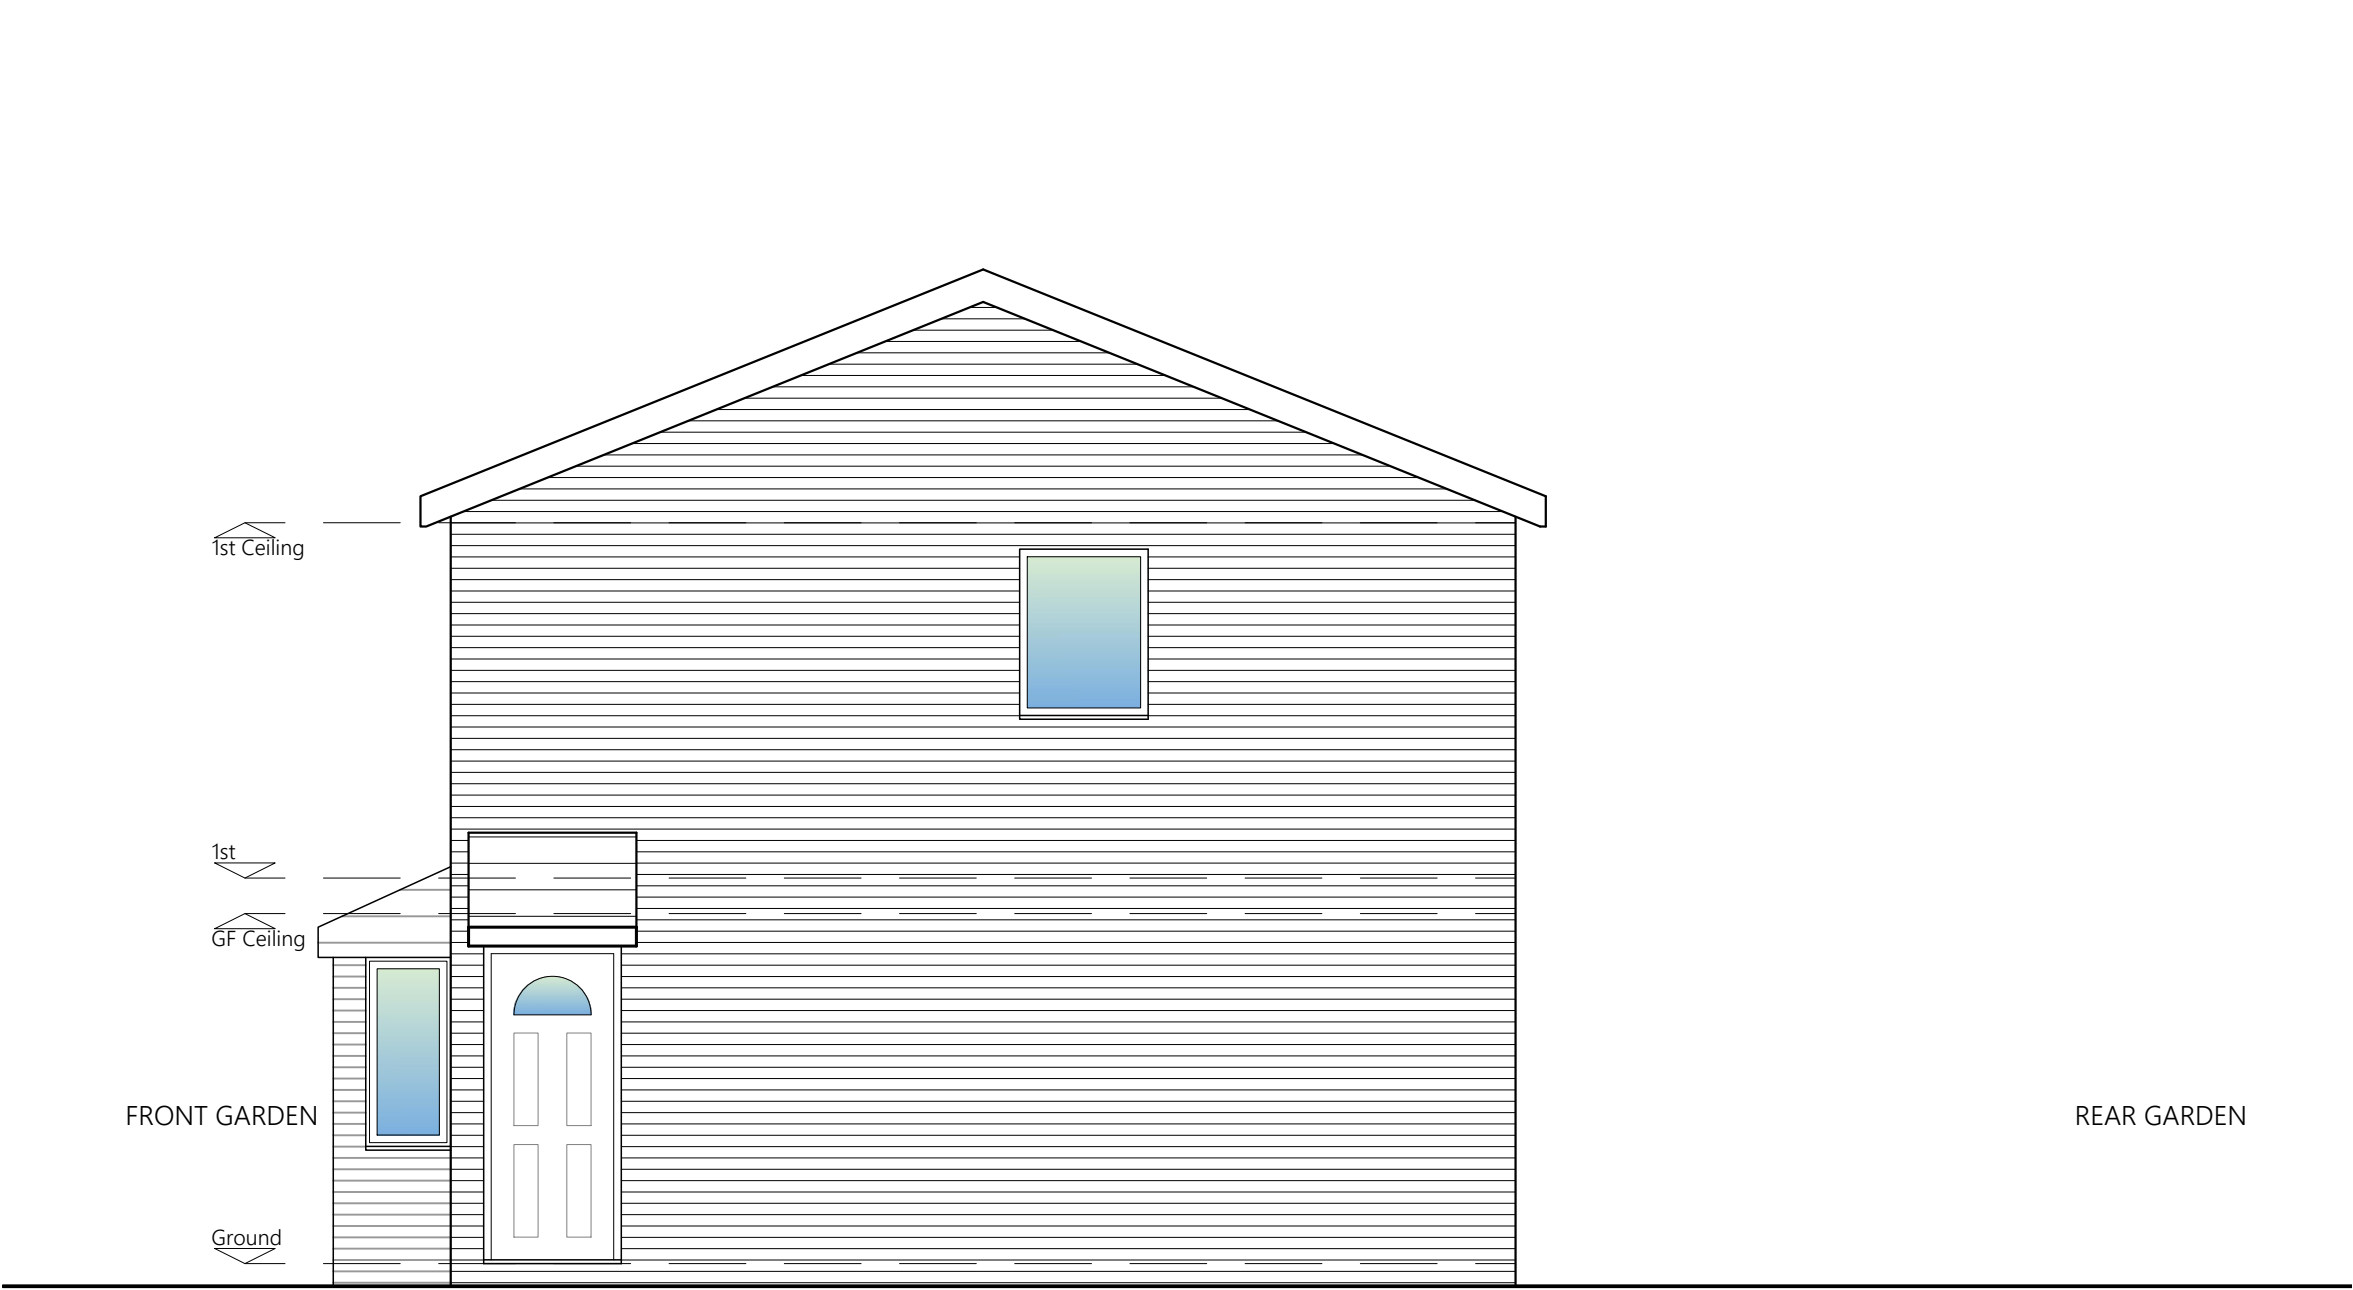


EXISTING SIDE ELEVATION




EXISTING SIDE ELEVATION

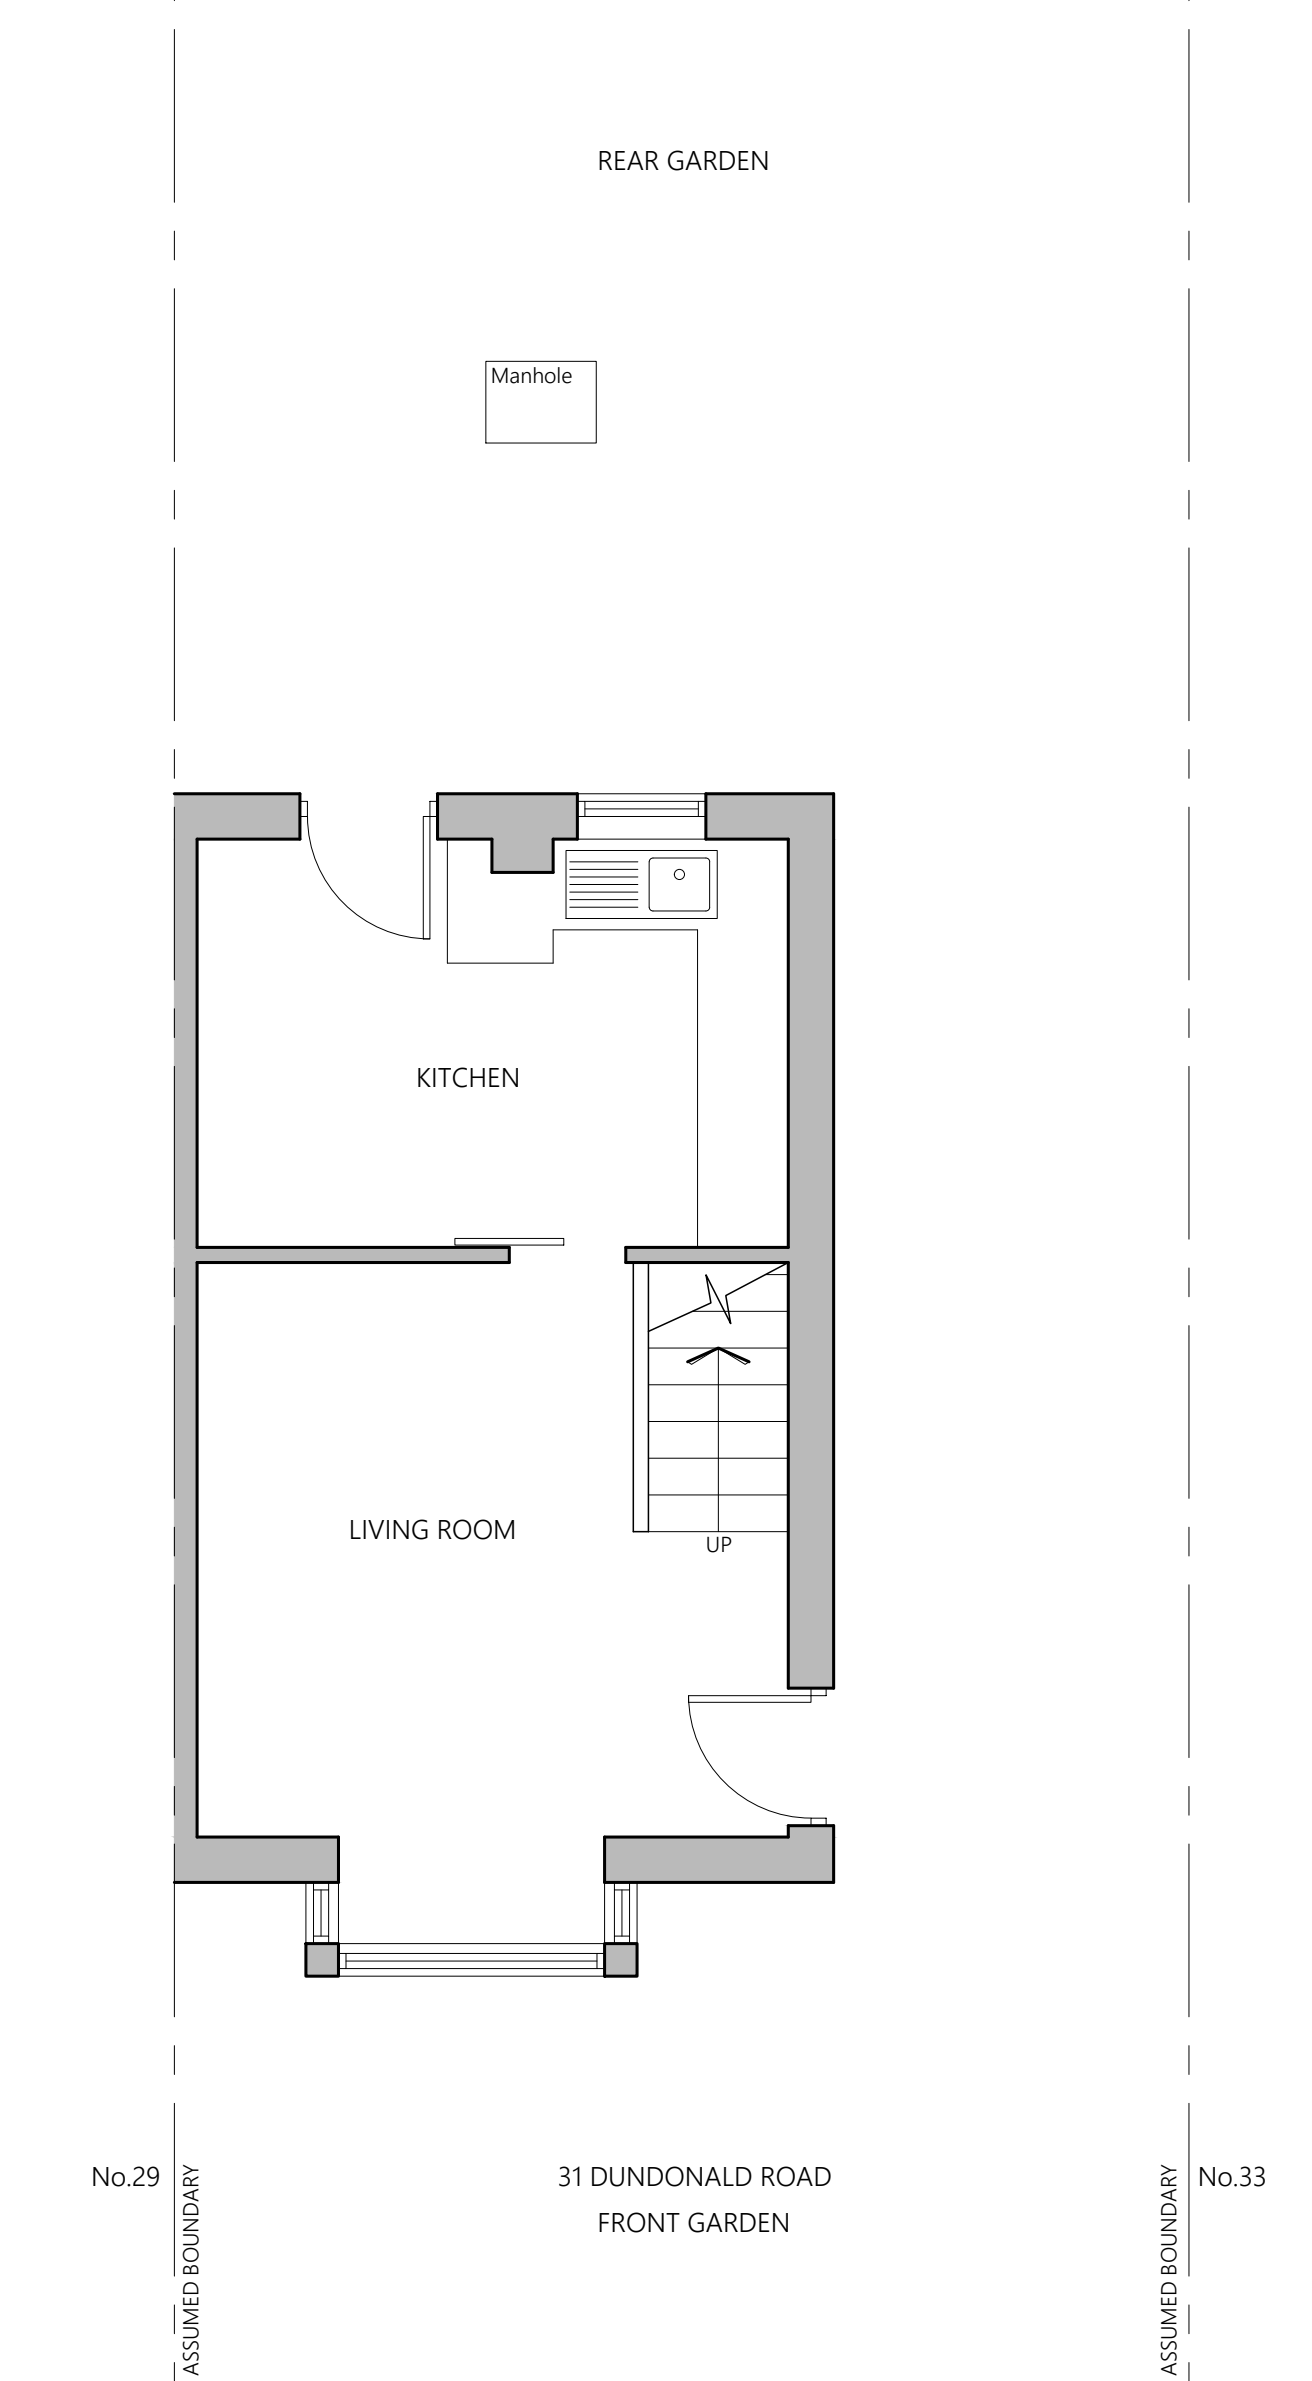

EXISTING GROUND FLOOR PLAN

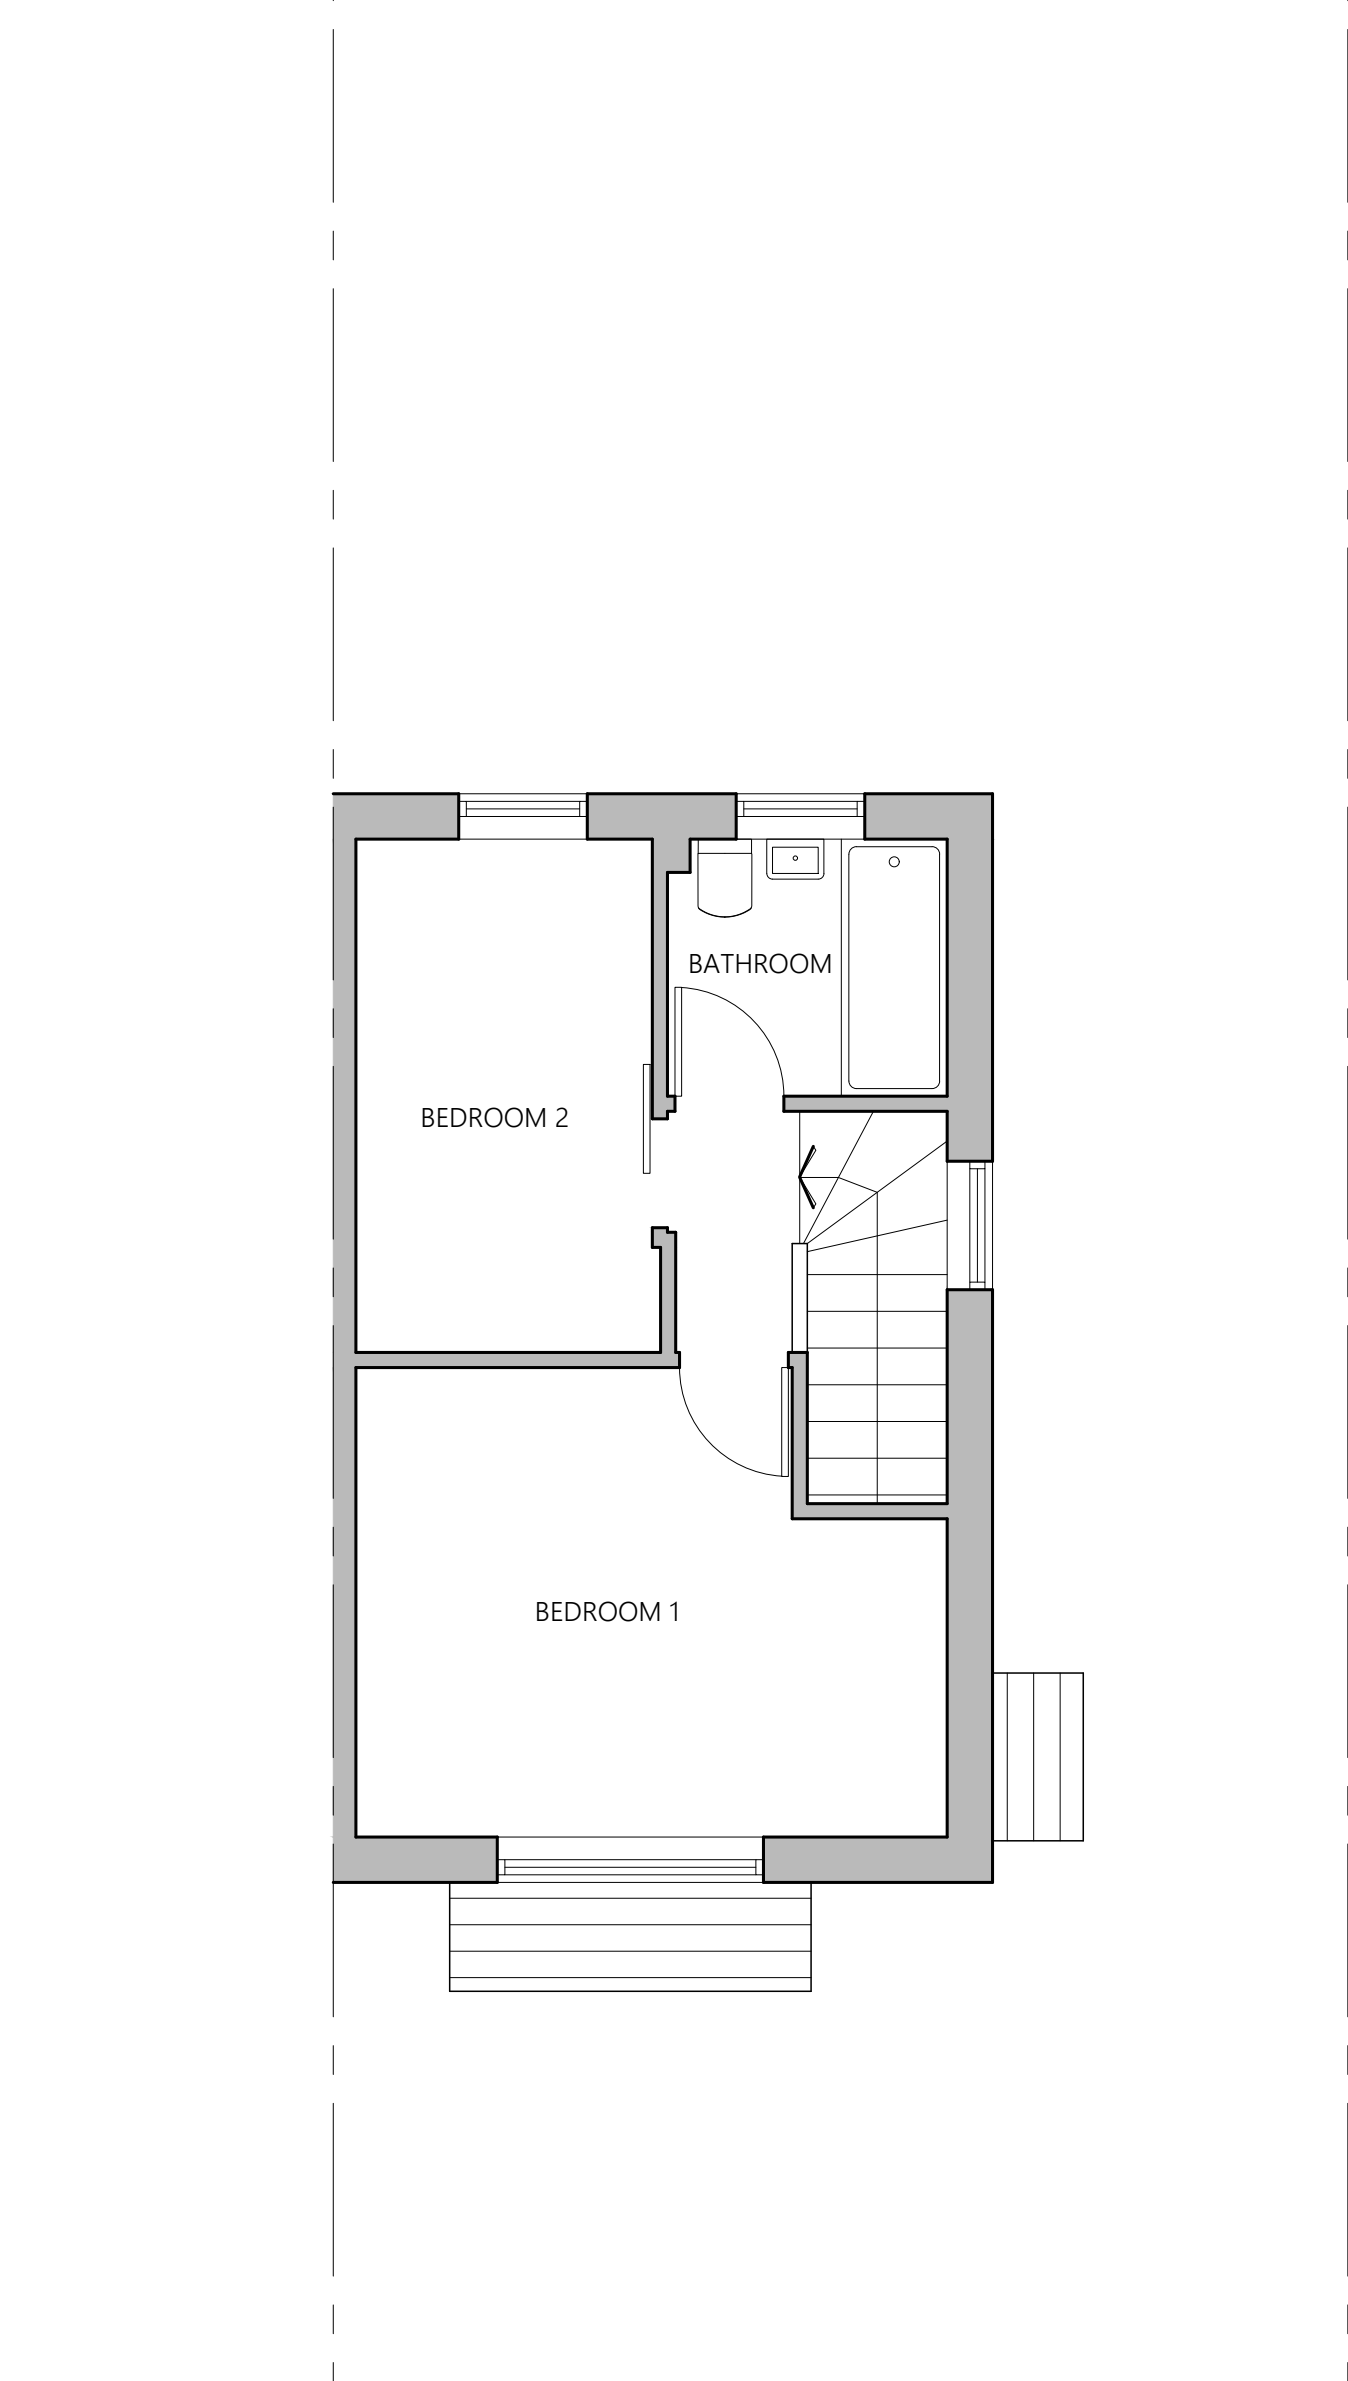

EXISTING FIRST FLOOR PLAN

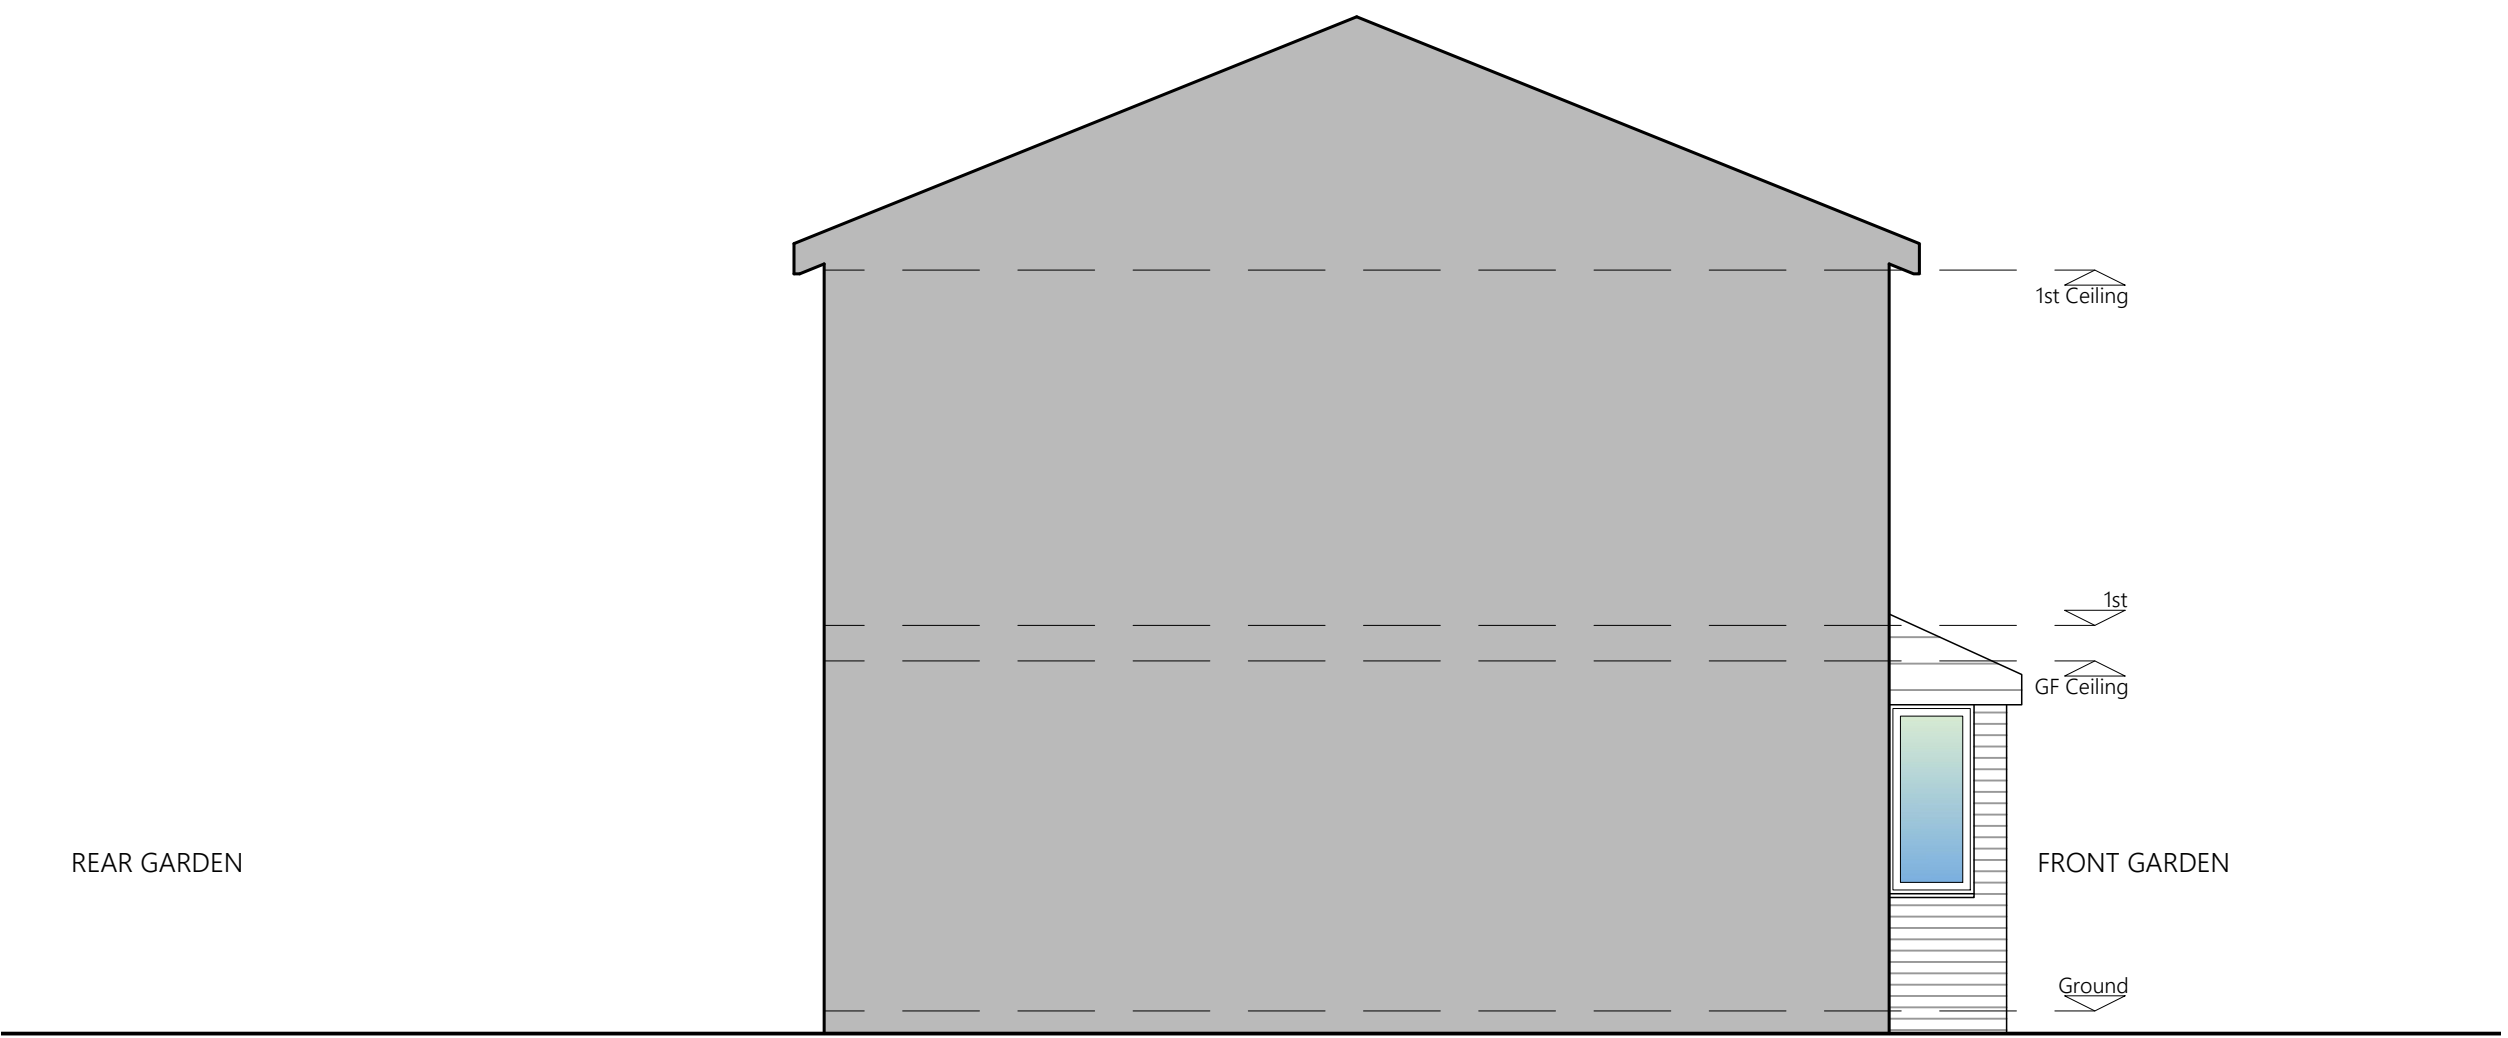

EXISTING SIDE ELEVATION

0 1 2 3
Scale Bar 1:50 Metres

PROJECT	31 Dundonald Road Didsbury M20 6RU		
CLIENT	M Zdziarska		
STATUS	Information		
DRAWING	Existing Plans & Elevations		
DWG No.	2444-02	REV	
SCALE	1:50@A1	DATE	Sept '24
AGB CAD SERVICES website: www.agbcad.co.uk email: info@agbcad.co.uk telephone: 07912 090 125 DO NOT SCALE FROM THIS DRAWING			