


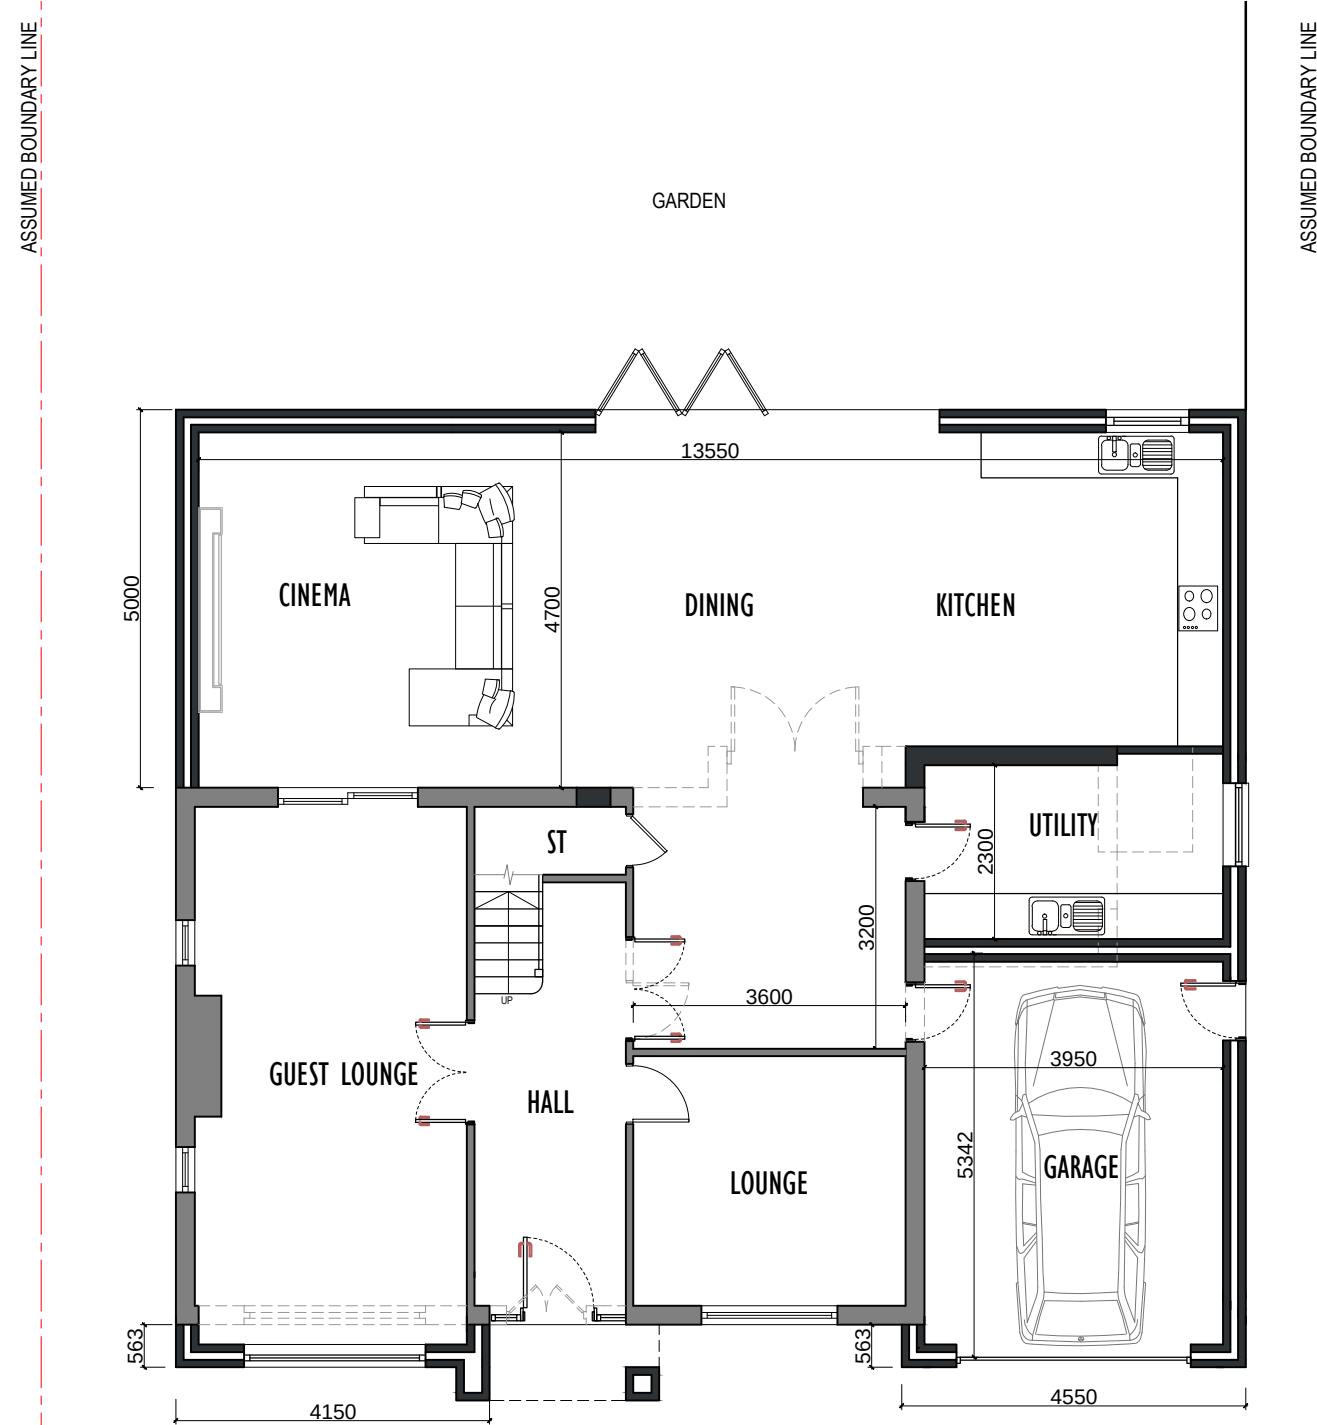
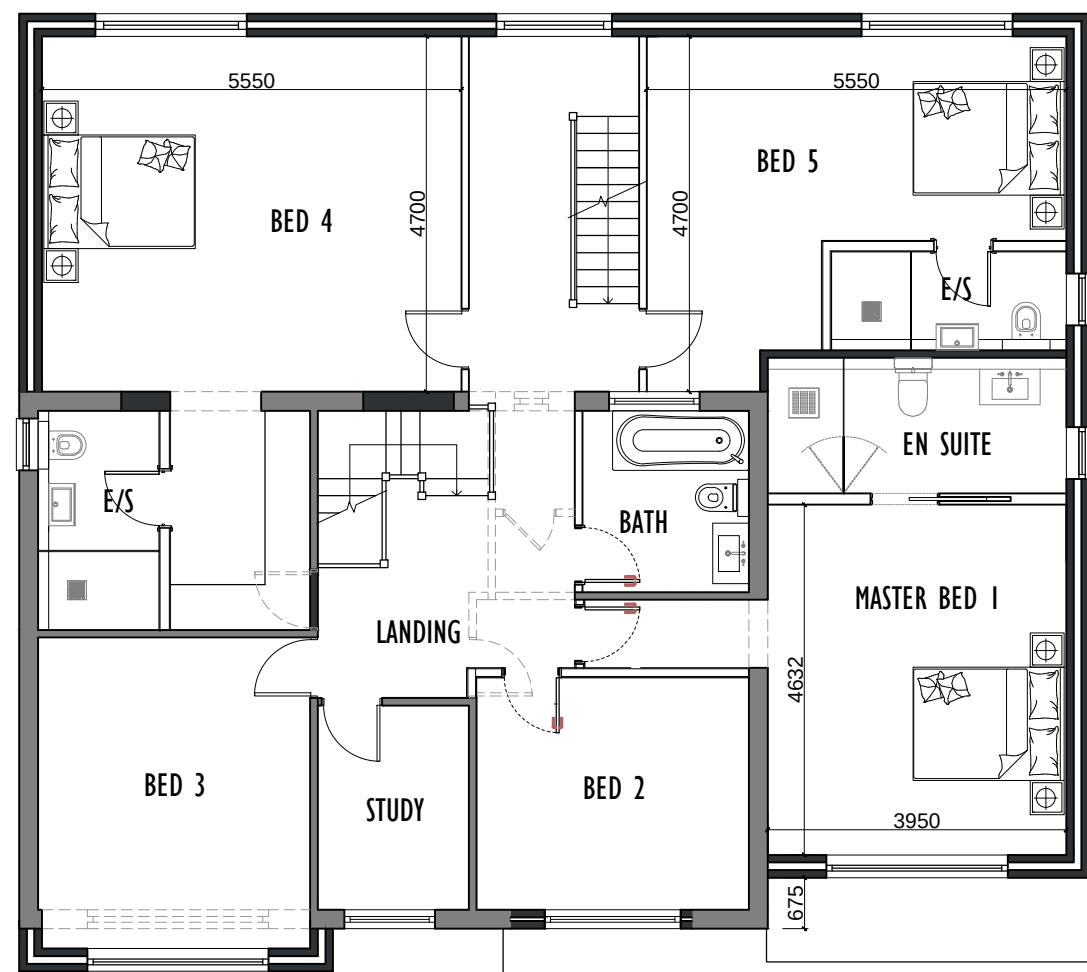


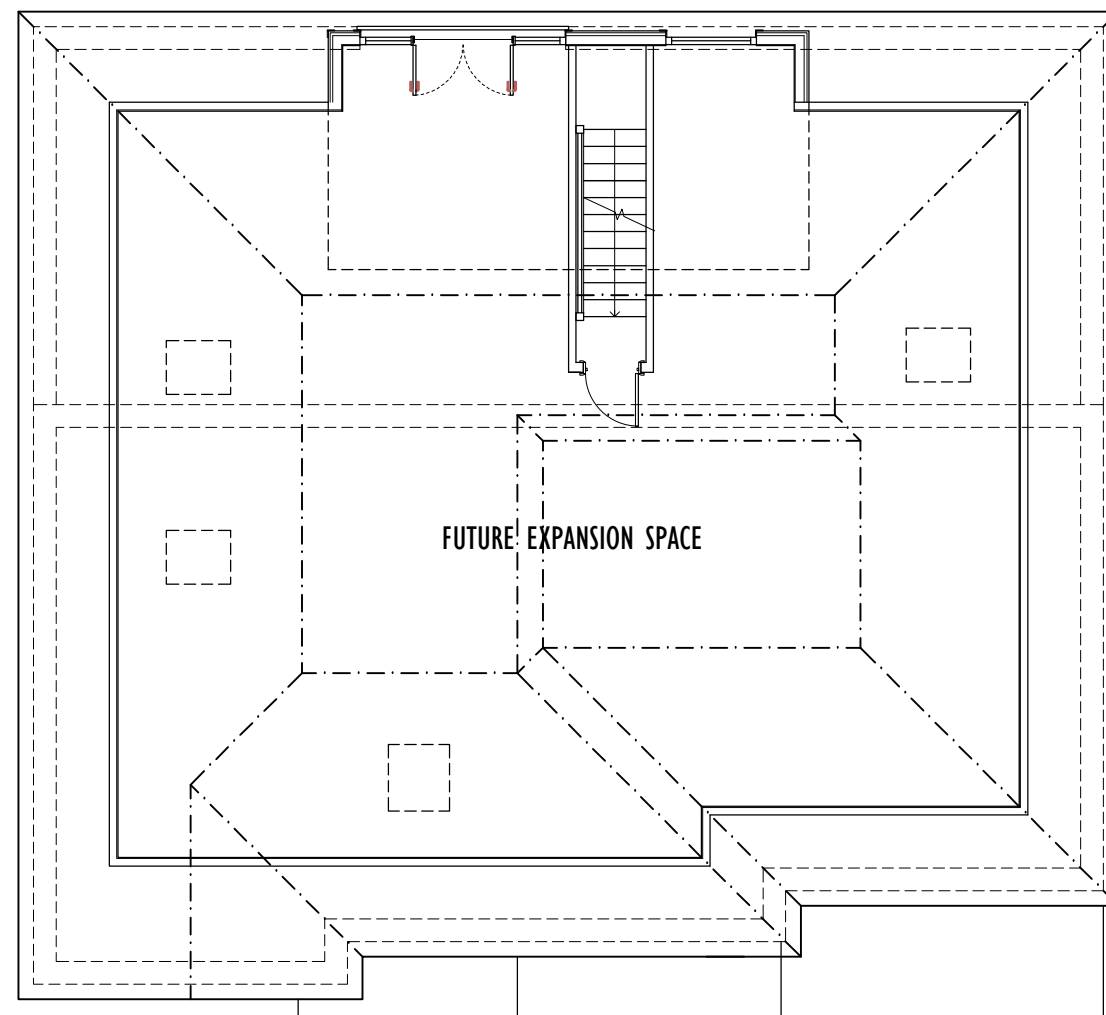

PROPOSED FRONT ELEVATION

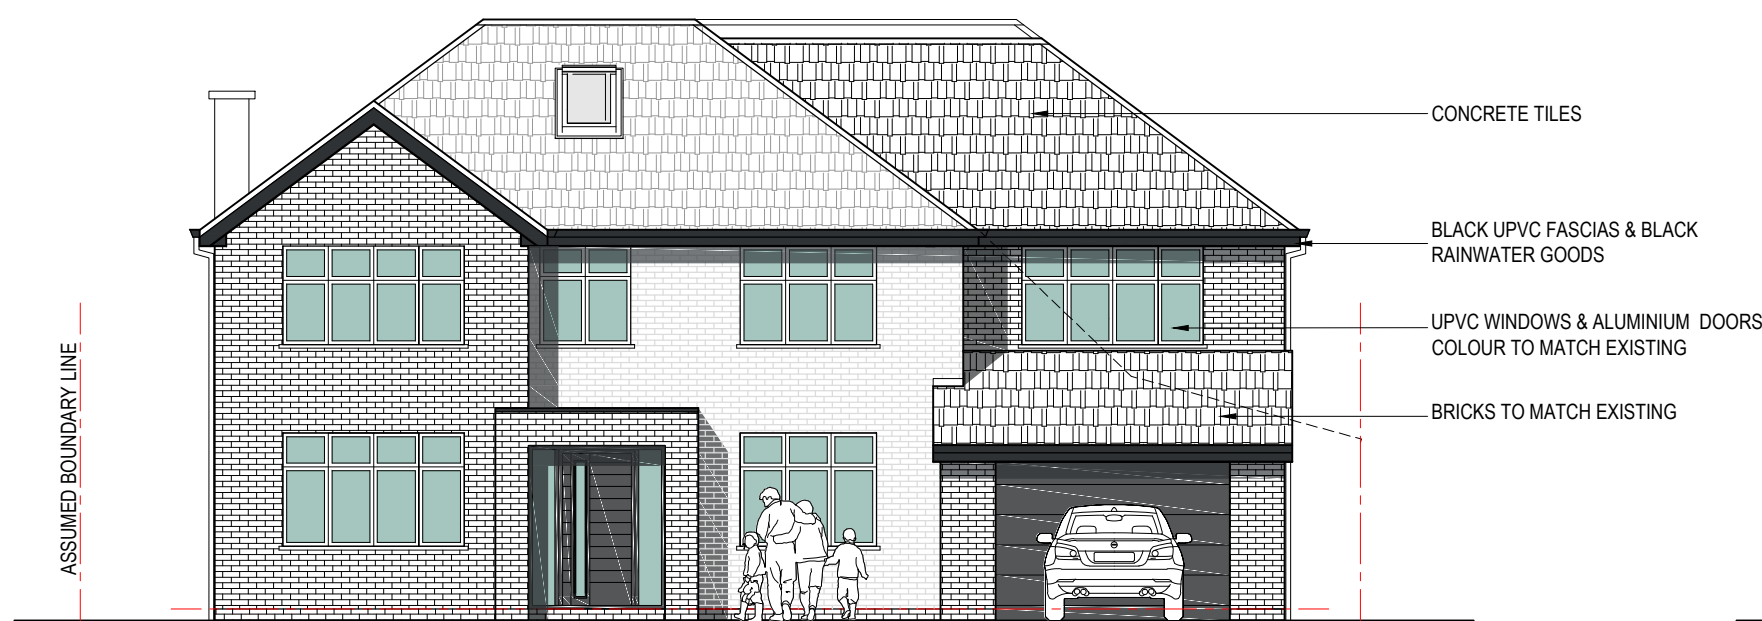


PROPOSED SIDE ELEVATION TOWARDS NO.6

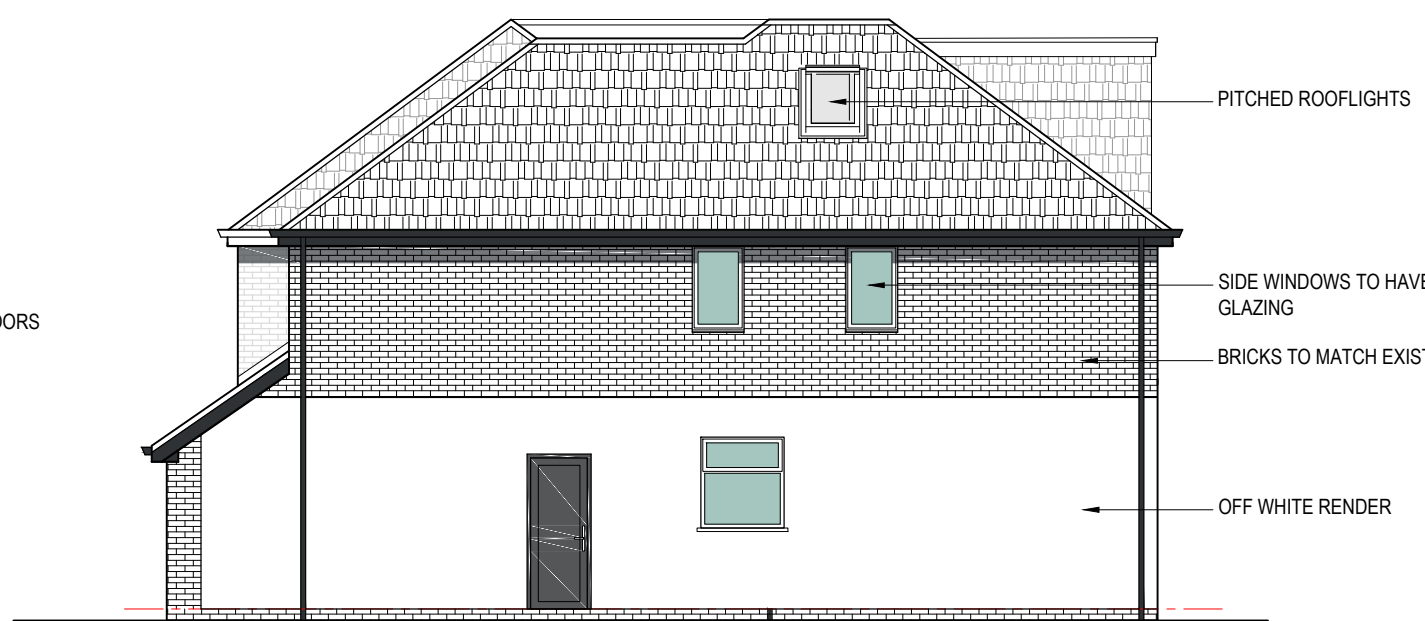

PROPOSED REAR ELEVATION



PROPOSED SIDE ELEVATION TOWARDS NO.10

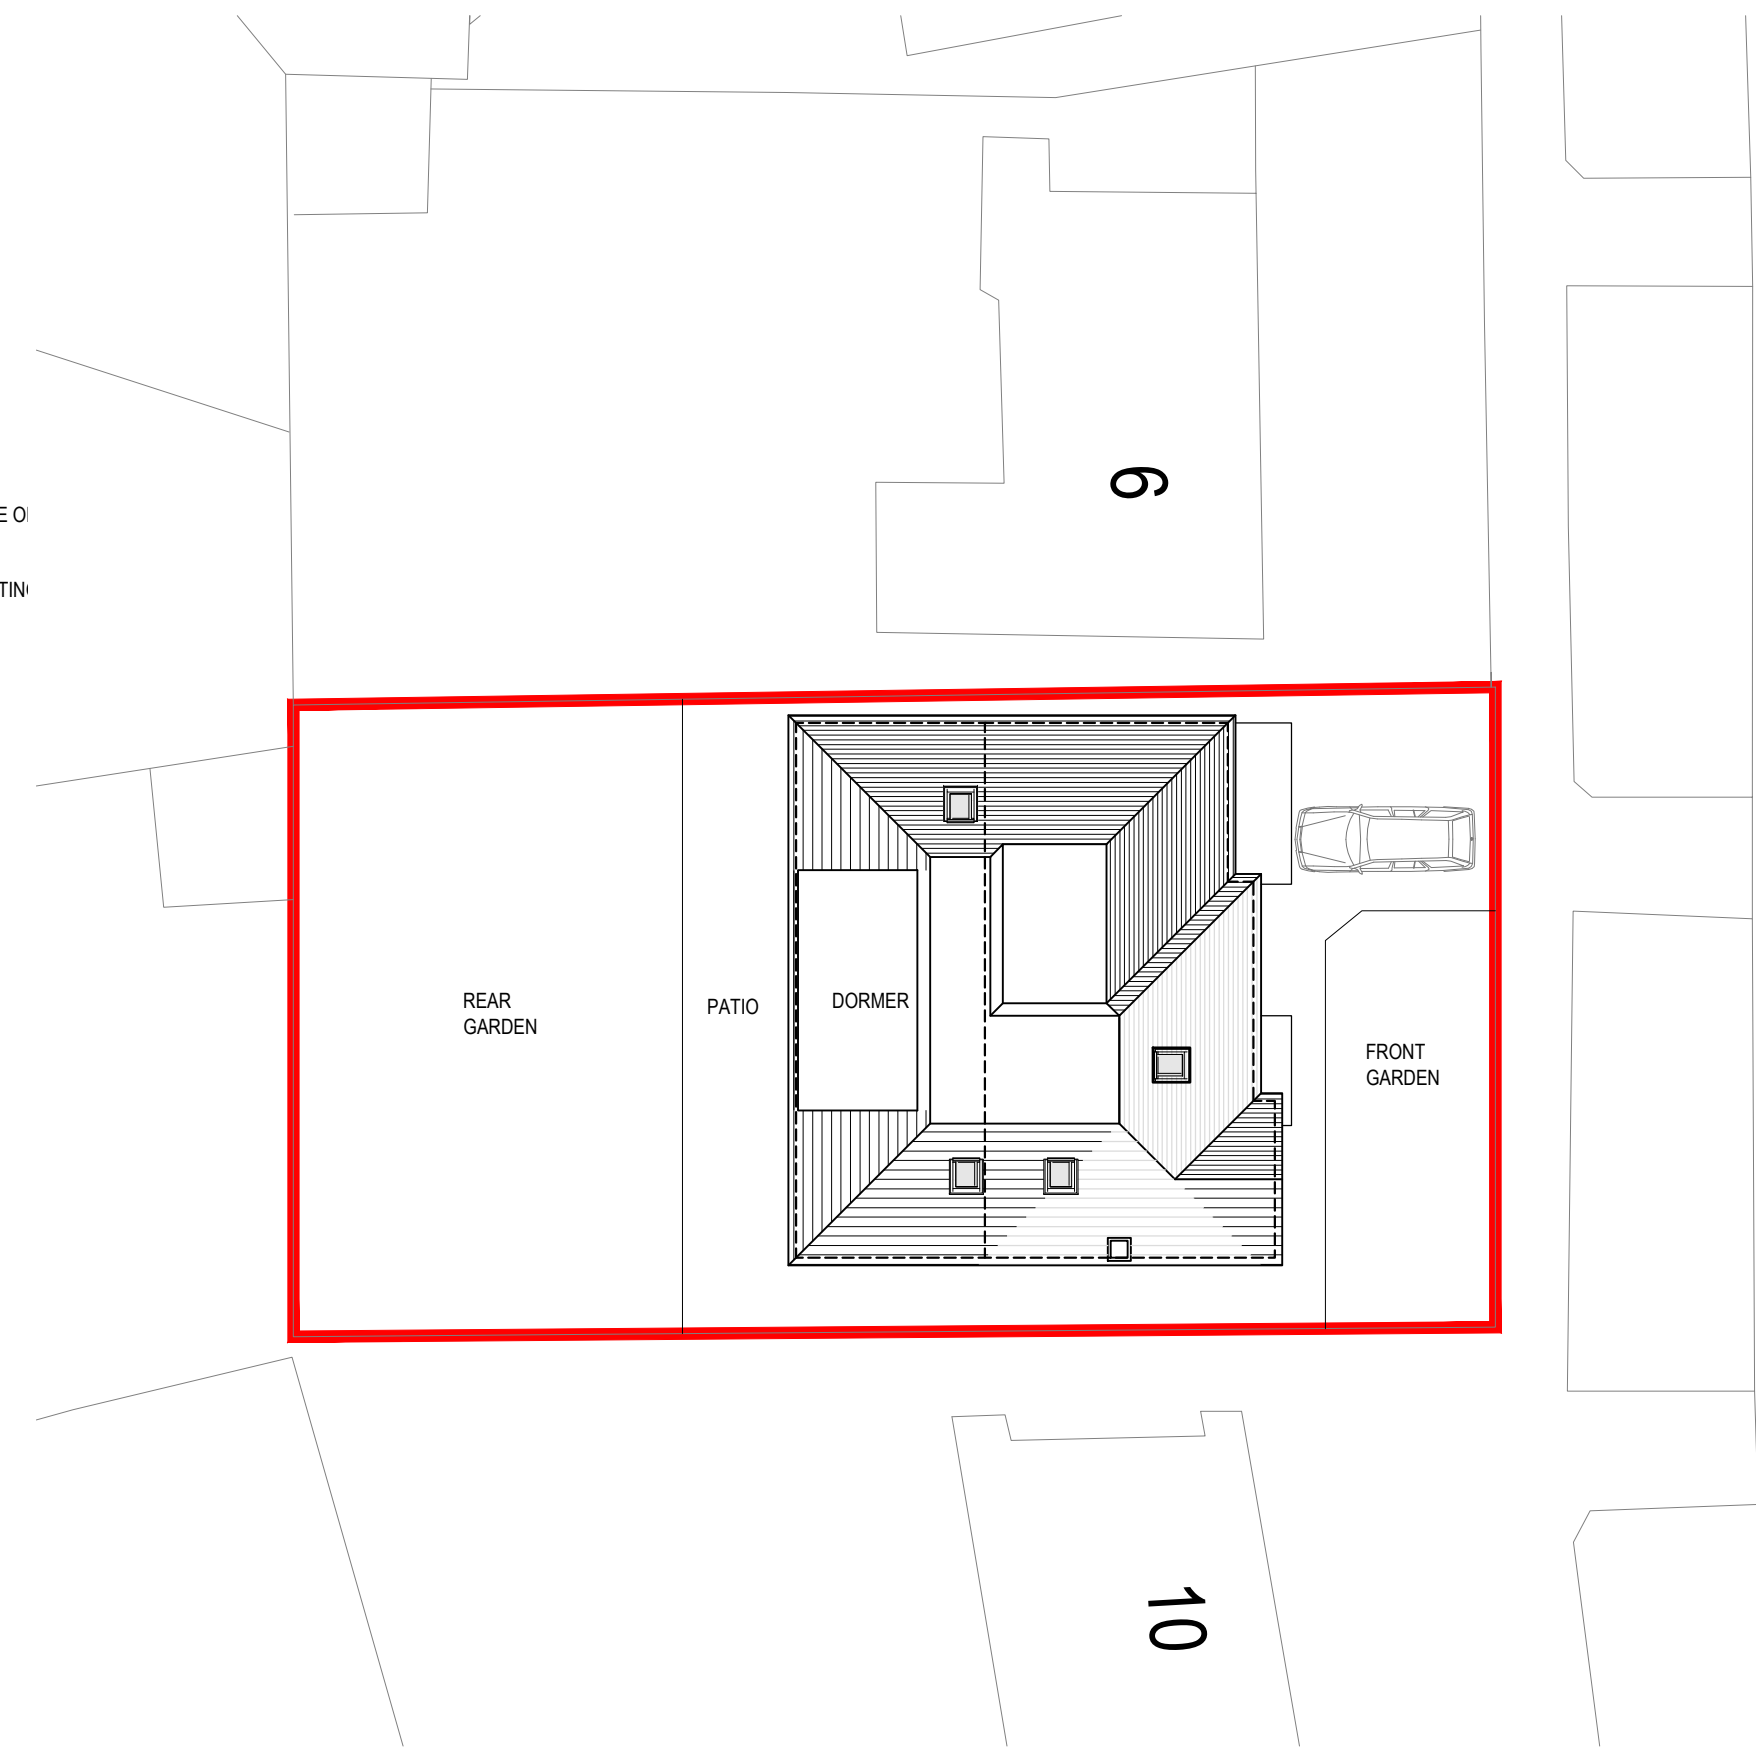

PROPOSED BLOCK / ROOF PLAN 1:200

Rev	Date	Description
A	10/02/2024	Production to site extension to suit planners comments
B	13/02/2024	Minor revision to materials
C	18/11/2024	Revised submission
D	18/11/2024	Revised submission
E		

archirama Architecture & project management 3 Park Gate Ave, Wilington, Manchester M20 3BZ Tel: 01797 171 009 email: mail@archirama.co.uk	
Client	Asim Qayyum
Project / Site	8 Shawdene Road Northenden
Drawing Title Proposed double storey front and side extension & single storey rear extension	
Drawn by FR	21-3-24
Checked by	Step Planning
Scale	1 : 100@A1
Drawing No	PL02
Revision	C