


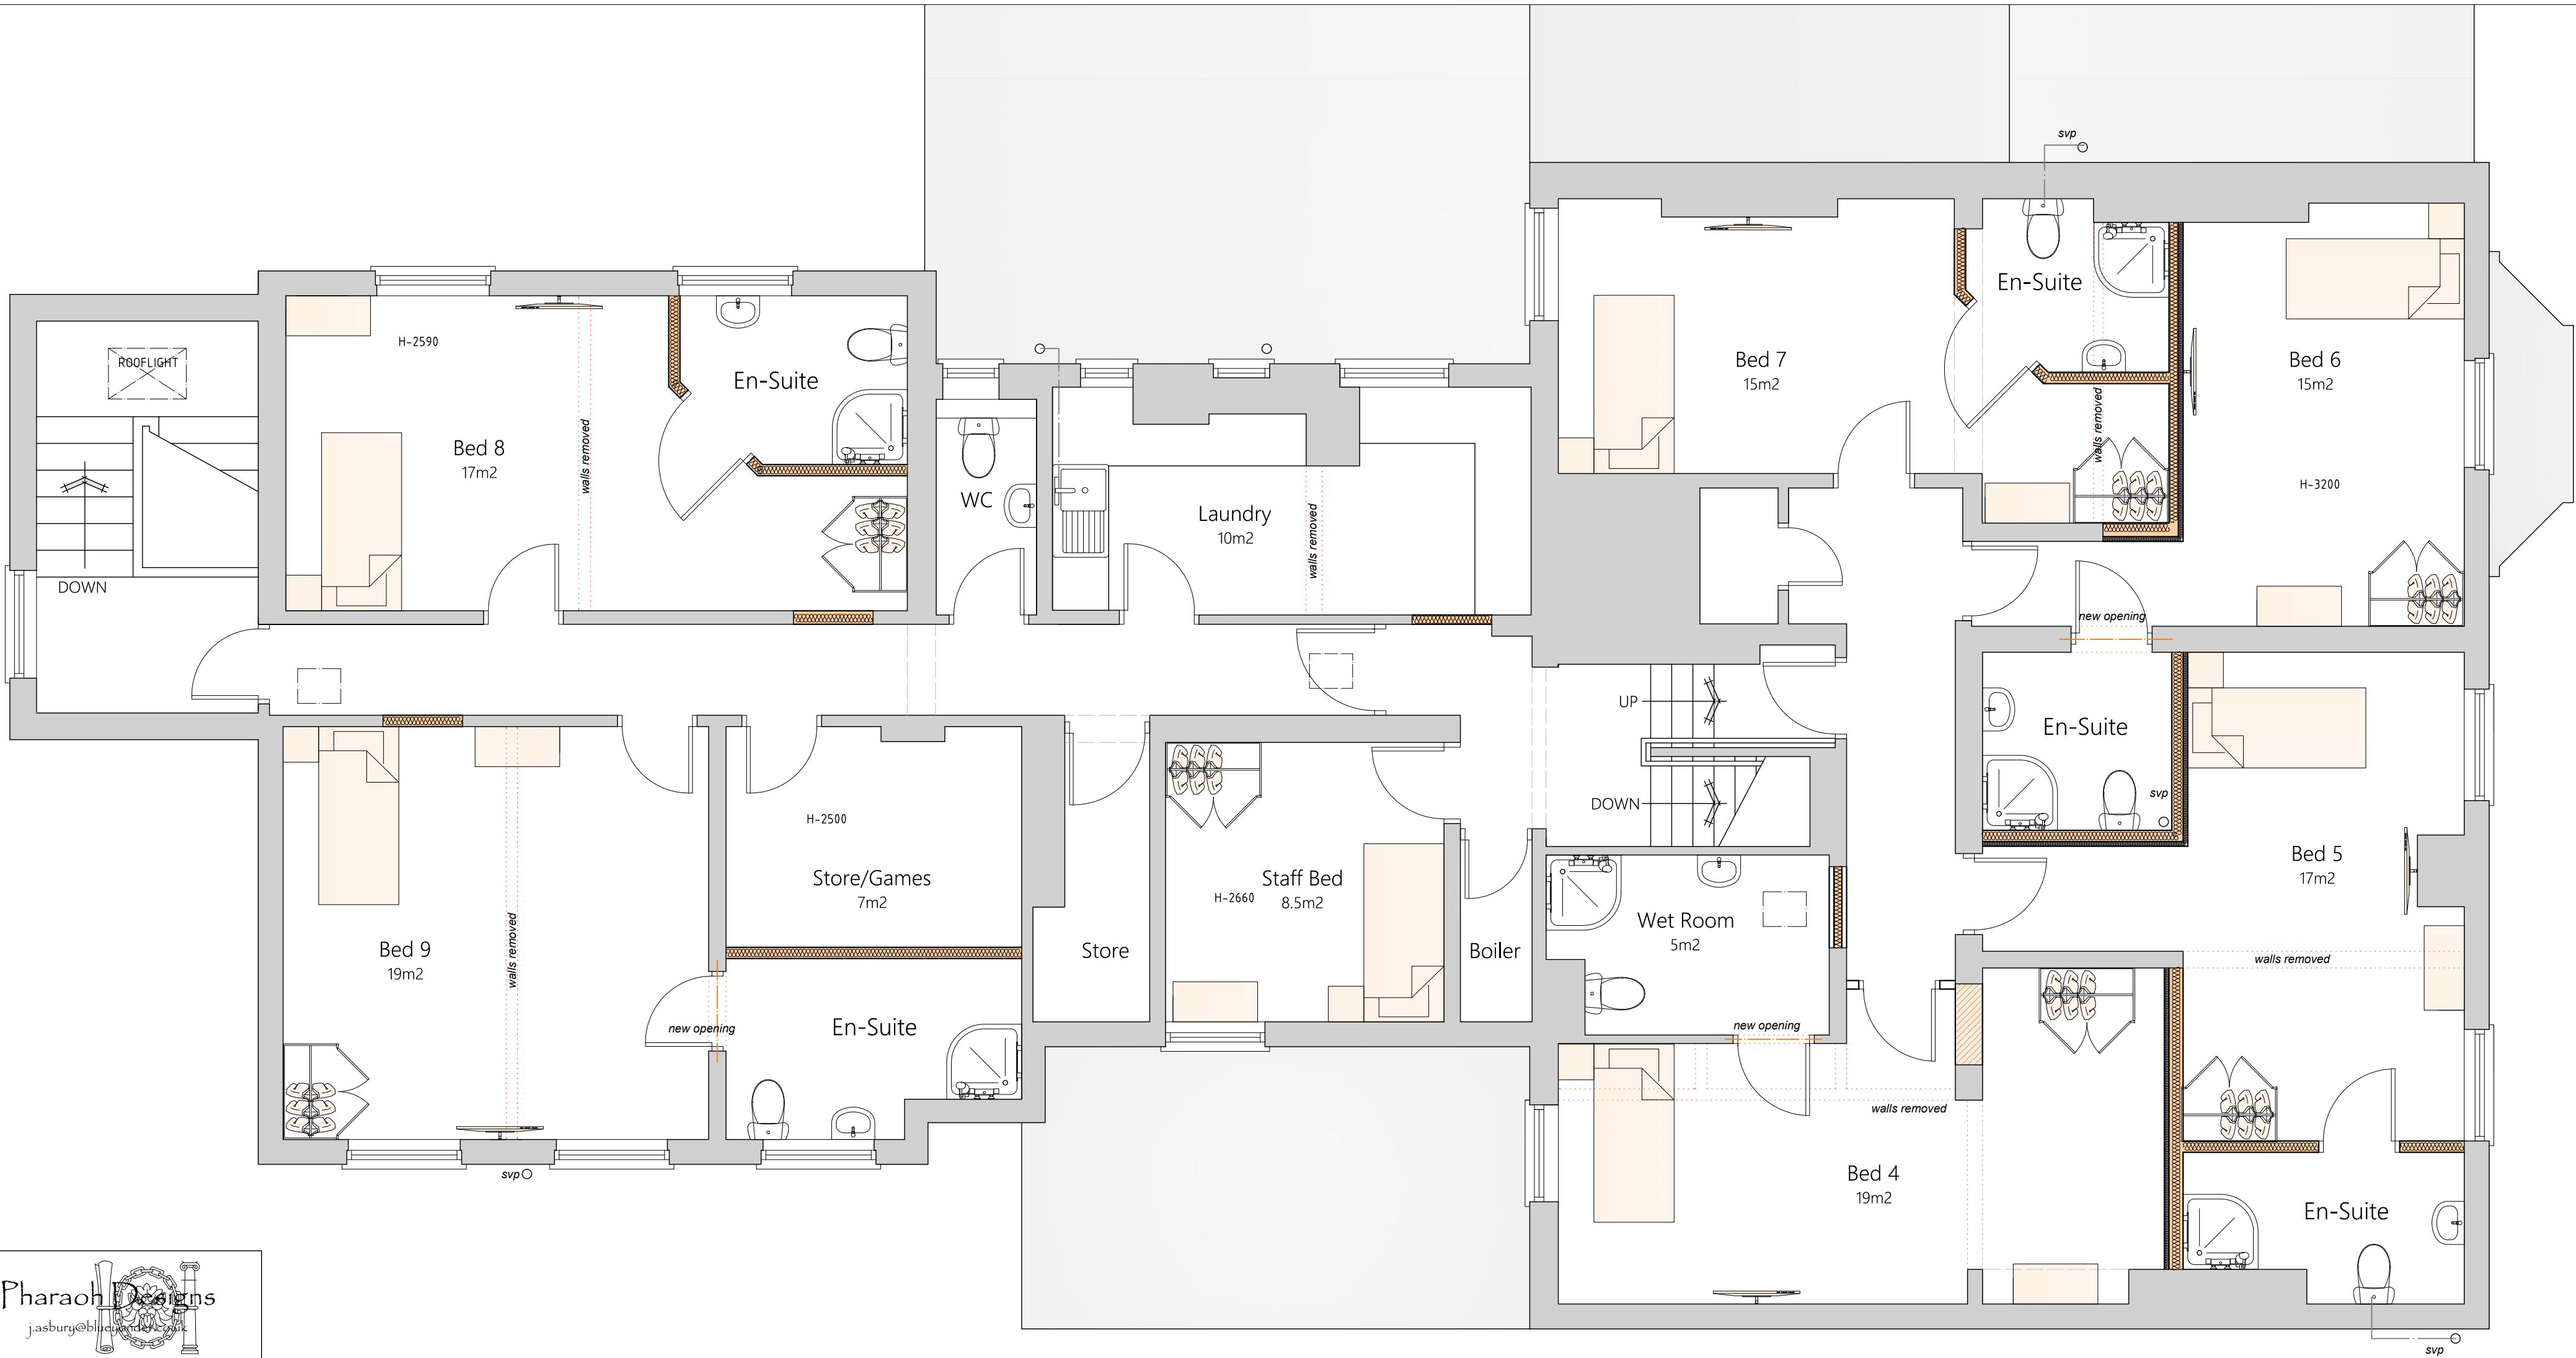

Pharaoh Designs

jasbury@bluewin.ch

keys

group

Client

Keys Group

Site

1524 Ashton Old Road
Openshaw, Manchester.
M11 1HN

Scale

1:50@A2

Date

Dec 2024

Dwg. title

Proposed First Floor Plan

Job No.

03/12/24

Dwg. no.

04

Rev.

-

Proposed First Floor Plan

