



SOUTH ELEVATION AS APPROVED

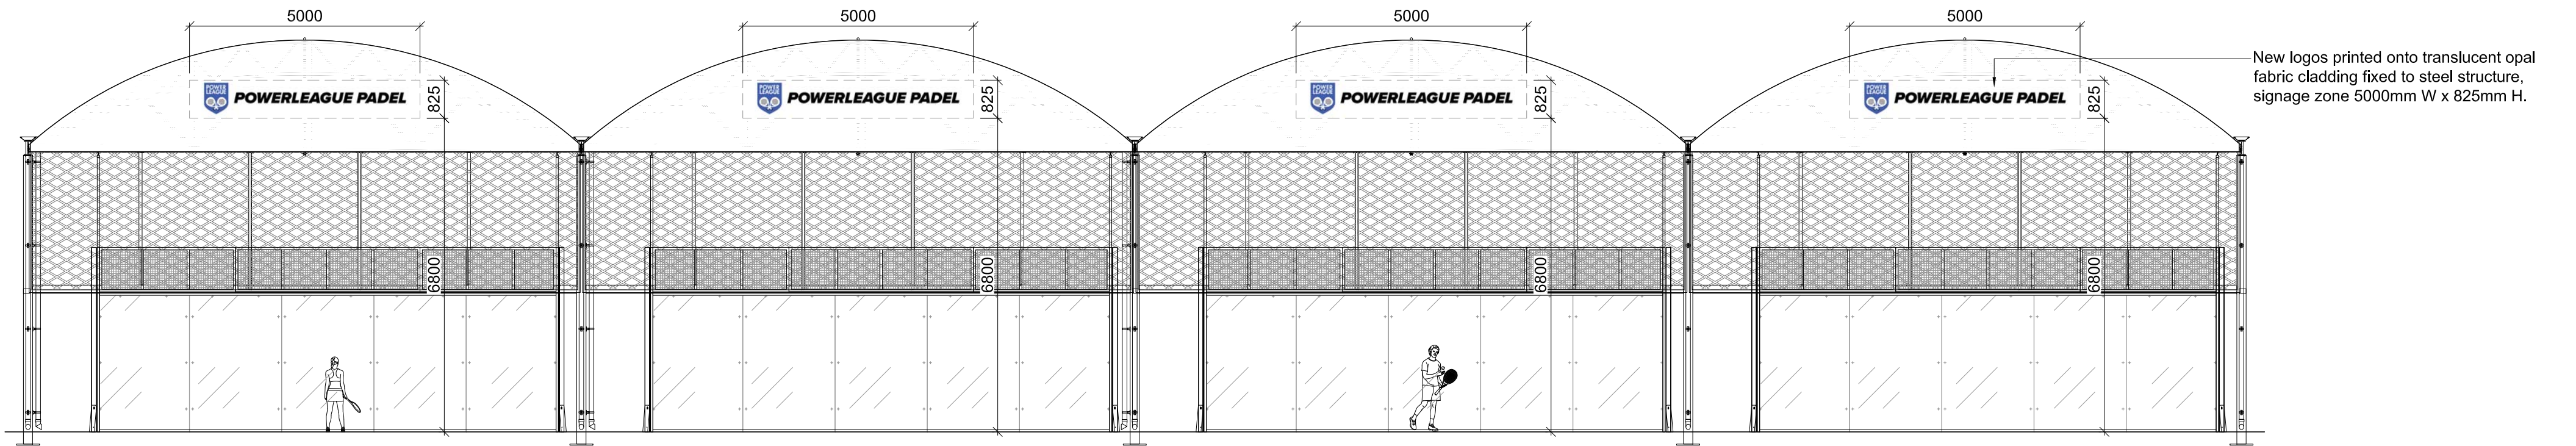

SOUTH ELEVATION AS PROPOSED

 

Drawing Title CANOPY ELEVATIONS			Project NICHOLLS COMMUNITY FOOTBALL CENTRE, DALBERG ST, MANCHESTER M12 6BN PADEL COURT CANOPY SIGNAGE	Notes	Drawing No. 02	
Scale 1:100 @ A2	Date NOV 2024	Rev. .				