



1 PROPOSED - FRONT ELEVATION (KING STREET)
1:75

NO. 58 KING STREET

NEW BLADE SIGN & BRACKET, METAL POWDER-COATED DARK BROWN WITH BRUSHED BRASS LETTERS, EXTERNALLY ILLUMINATED WITH TROUGH LED BOTH SIDES - SEE DETAIL DRAWING & SIGNAGE MANUFACTURER DETAILS

NEW BRUSHED BRASS LETTERING FASCIA SIGNAGE BACKLIT WITH LED - SEE DETAIL DRAWING & SIGNAGE MANUFACTURER DETAILS

EXISTING SET-BACK FANLIGHT WINDOW (FRONT COVER PANEL & SHUTTER REMOVED) WITH MATT GOLD VINYL NUMERAL ON GLASS

VINYL APPLIED TO GLASS IN FRONT OF COLUMN INSIDE, COLOUR & FINISH TO MATCH SHOPFRONT DECORATIONS

EXISTING SHOPFRONT GLAZING RESTORED (TOP PANEL REMOVED)

EXISTING PAINTED SHOPFRONT FRAMING

EXISTING TIMBER-FRAMED GLAZED ENTRANCE DOOR WITH NEW BRASS PULL HANDLE

EXISTING PAINTED PANELLING



1 PROPOSED - SHOPFRONT ELEVATION (KING STREET)
1:25

NEW BLADE SIGN & BRACKET, METAL POWDER-COATED DARK BROWN WITH BRUSHED BRASS LETTERS 50mm CAP HEIGHT, EXTERNALLY ILLUMINATED WITH TROUGH LED BOTH SIDES - SEE SIGNAGE MANUFACTURER DETAILS & INTENT DRAWING 775_406

NEW BRUSHED BRASS SIGNAGE LETTERS 150mm CAP HEIGHT BACKLIT WITH LED CENTRED ON FASCIA - SEE SIGNAGE MANUFACTURER DETAILS & INTENT DRAWING 775_404

EXISTING SHOPFRONT GLAZING RESTORED (TOP PANEL REMOVED)

EXISTING SET-BACK FANLIGHT WINDOW (FRONT COVER PANEL & SHUTTER REMOVED) WITH MATT GOLD VINYL NUMERALS 90mm CAP HEIGHT CENTRED ON GLASS

VINYL APPLIED TO GLASS IN FRONT OF COLUMN INSIDE, COLOUR & FINISH TO MATCH SHOPFRONT DECORATIONS

EXISTING SHOPFRONT FRAMING PAINTED


EXISTING TIMBER-FRAMED GLAZED ENTRANCE DOOR WITH NEW BRASS PULL HANDLE

EXISTING PAINTED PANELLING

0 1 2 3 M

NOTE:
NEW DECORATIONS TO EXISTING SHOPFRONT: EXTERNAL PAINT, DARK BROWN, CODE DULUX 50YR 08/038.
NEW BLADE SIGN TO MATCH DECORATIONS PAINT COLOUR, RAL 8019 GREY BROWN.
NEW FASCIA SIGNAGE LETTERS IN BRUSHED BRASS.
SIGNAGE LIGHTING COLOUR TEMPERATURE 3000K, SEE SIGNAGE MANUFACTURER DETAILS.

Luminance level not to exceed 300cd/m2

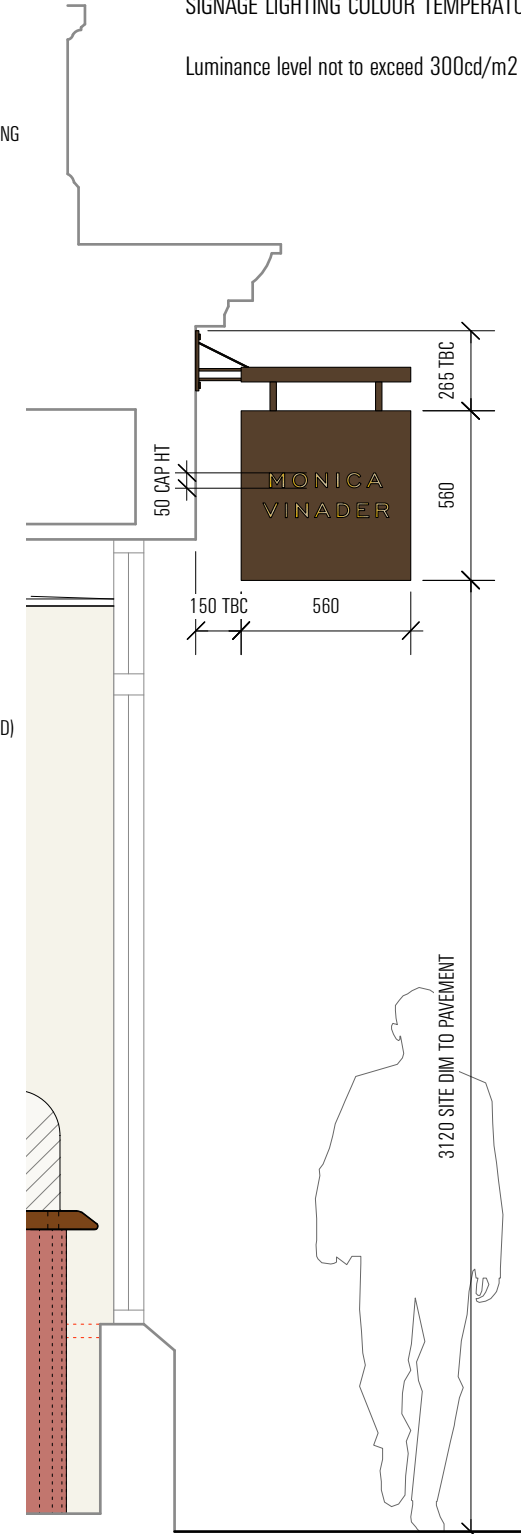

2 PROPOSED - BLADE SIGN SIDE ELEVATION
1:25

REFERENCES:

BLADE SIGN MATT
POWDER-COATED METAL
RAL 8019 GREY BROWN



EXTERIOR PAINT
SATIN-MATT FINISH
COLOUR DULUX 50YR
08/038 MANOR HOUSE



BACKLIT FASCIA BRUSHED BRASS LETTERS, PIN-MOUNTED
WITH HALO BACKLIT LED



BLADE SIGN: BRUSHED BRASS LETTERS 2mm
THICKNESS, SURFACE-MOUNTED, BOTH SIDES




775

EMULSION
8 HATTON PLACE LONDON EC1N 8RU
STUDIO@EMULSIONARCHITECTURE.COM
DO NOT SCALE: ALL DIMENSIONS TO BE CHECKED ON SITE. DO NOT REPRODUCE DRAWING: COPYRIGHT EMULSION LTD.

REVISED BLADE SIGN FOR PLANNING YT 06/01/25 D
REVISED FOR TENDER YT 18/12/24 C
REVISED SIGNAGE & DESIGN DETAILS YT 12/12/24 B
TENDER YT 19/11/24 A

PROJECT: MV MANCHESTER 58 KING STREET M2 4LY
DWG. TITLE: PROPOSED - SHOPFRONT ELEVATION & SIDE SECTION
DWG. NO: 775_202
SCALE: 1:25 @ A3
BY & DATE: 06/01/25
ISSUE: INFORMATION

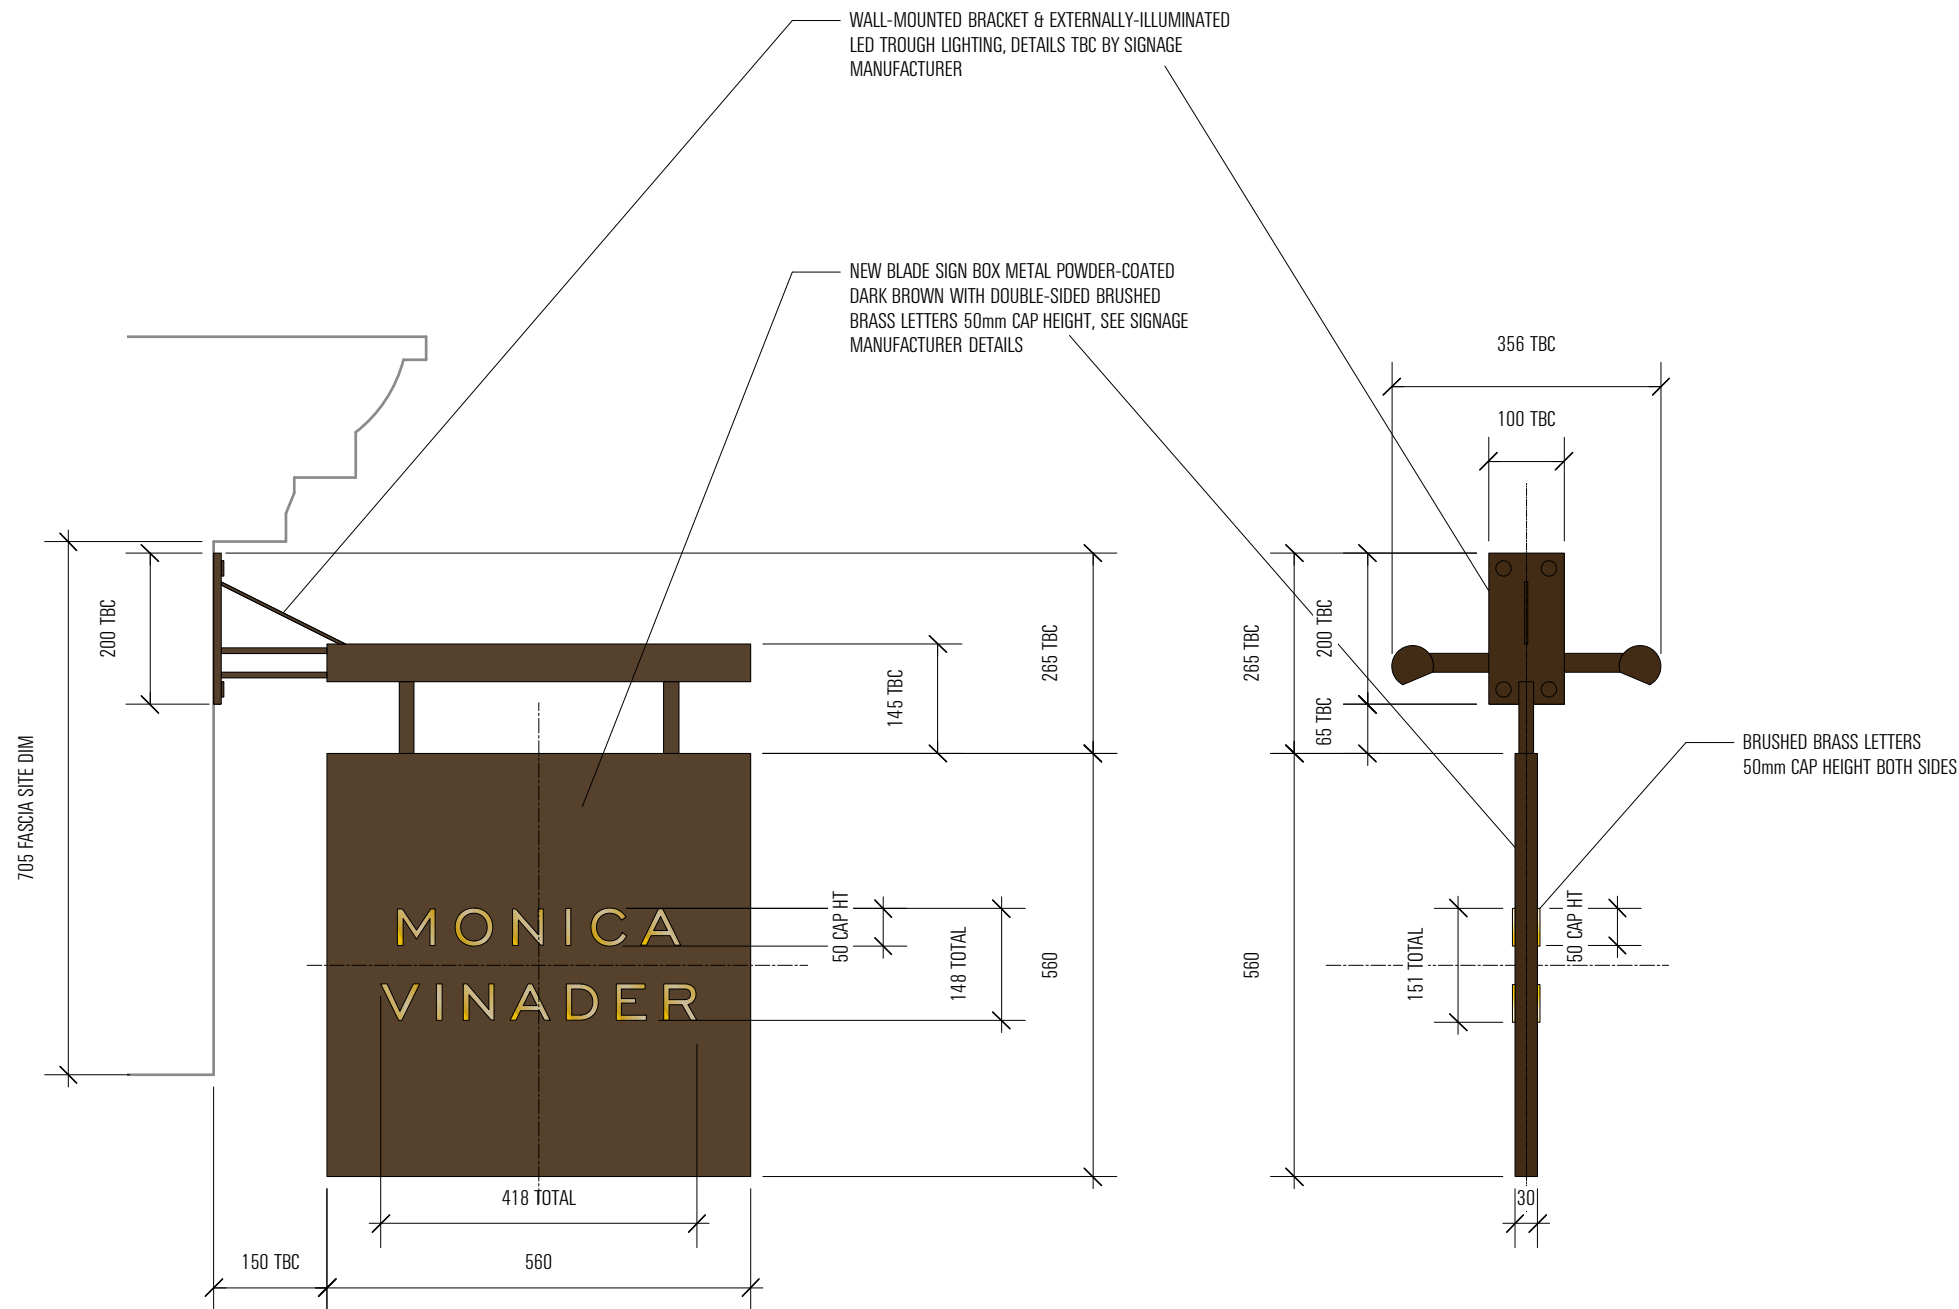

1 PROPOSED - BLADE SIGN SIDE ELEVATION
1:10

2 PROPOSED - BLADE SIGN FRONT END ELEVATION
1:10

NOTE:
"TBC" DIMENSIONS ARE INDICATIVE: FOR FINAL DETAILS SEE SIGNAGE MANUFACTURER INFORMATION TO MV APPROVAL.



NOTE:
NEW DECORATIONS TO EXISTING SHOPFRONT: EXTERNAL PAINT, DARK BROWN, CODE DULUX 50YR 08/038.
NEW BLADE SIGN TO MATCH DECORATIONS PAINT COLOUR, RAL 8019 GREY BROWN.
NEW SIGNAGE LETTERS IN BRUSHED BRASS.
SIGNAGE LIGHTING COLOUR TEMPERATURE 3000K, SEE SIGNAGE MANUFACTURER DETAILS.

REFERENCES:



BLADE SIGN & BRACKET, METAL WITH MATT TEXTURED POWDER-COAT, COLOUR RAL 8019 GREY BROWN

SIGNAGE LETTERS: BRUSHED BRASS LETTERS 2mm THICKNESS, SURFACE-MOUNTED, BOTH SIDES



3D SKETCH OF BLADE SIGN



EXTERNAL TROUGH LED ILLUMINATION: COLOUR TEMPERATURE & OUTPUT TBC BY SIGNAGE MANUFACTURER