



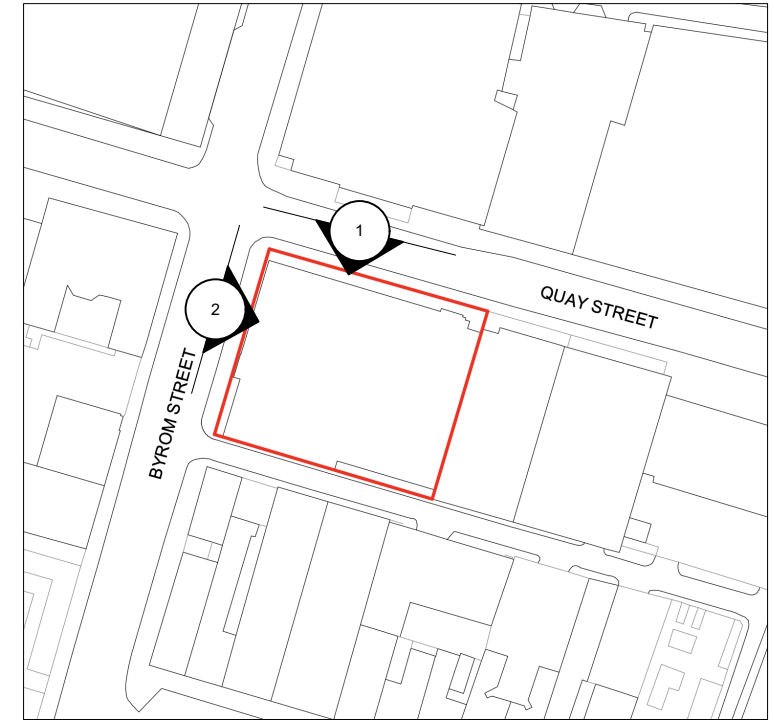

1 Quay Street Elevation - Existing
Scale: 1:100

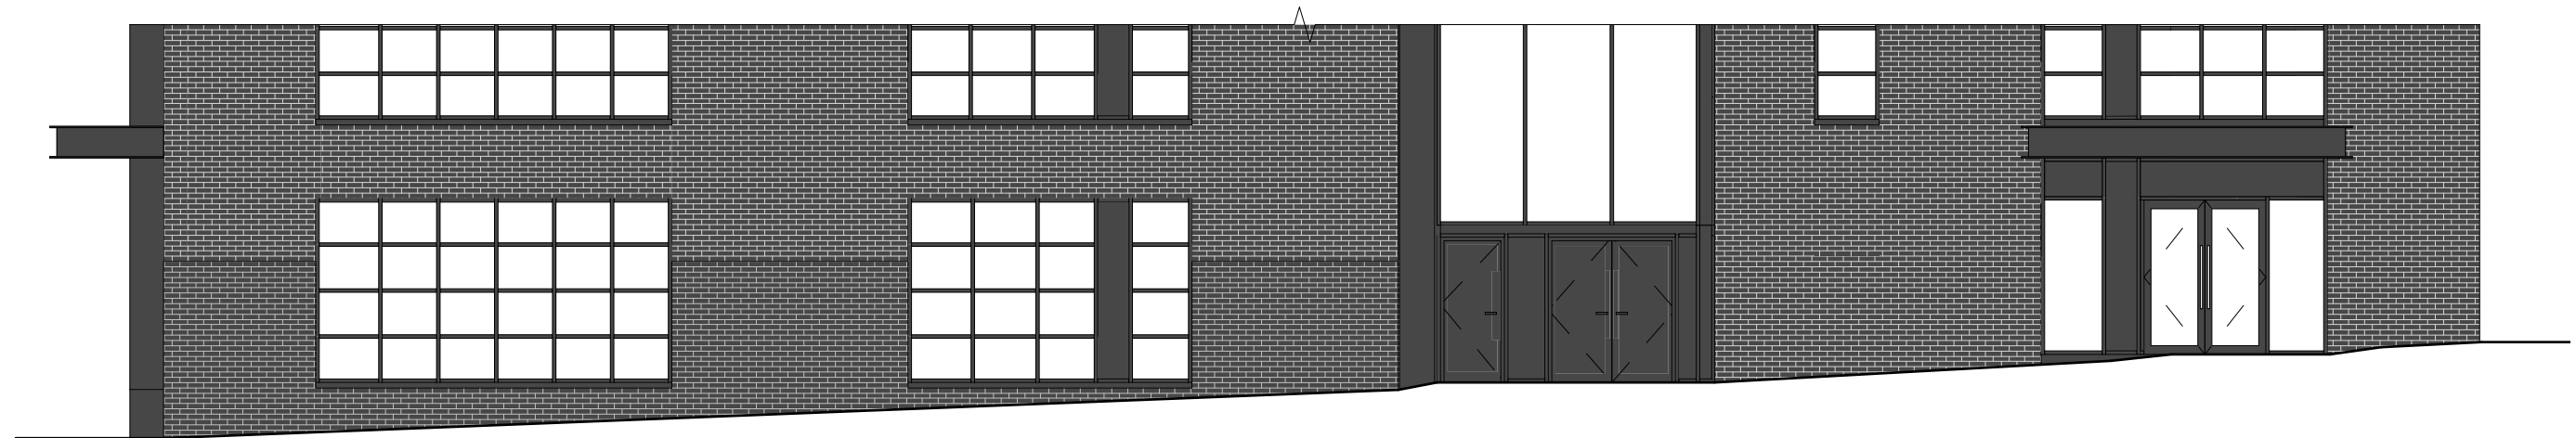

2 Byrom Street Elevation - Existing
Scale: 1:100



ISSUES

/	24.09.24	For Planning
A	27.11.24	For Planning


Project ref.	Drawing no.	Revision
L-QS	3100	A
Project:	Lina Stores Manchester	
Title:	Existing External Elevations	
Scale:	1:100 @ A3 / 1:200 @ A4	
Date:	27.11.24	
Status:	For Planning	

WHITE RABBIT PROJECTS

12-14 Denman Street, London W1D 7HJ
hello@whiterabbitprojects.com
whiterabbitprojects.com

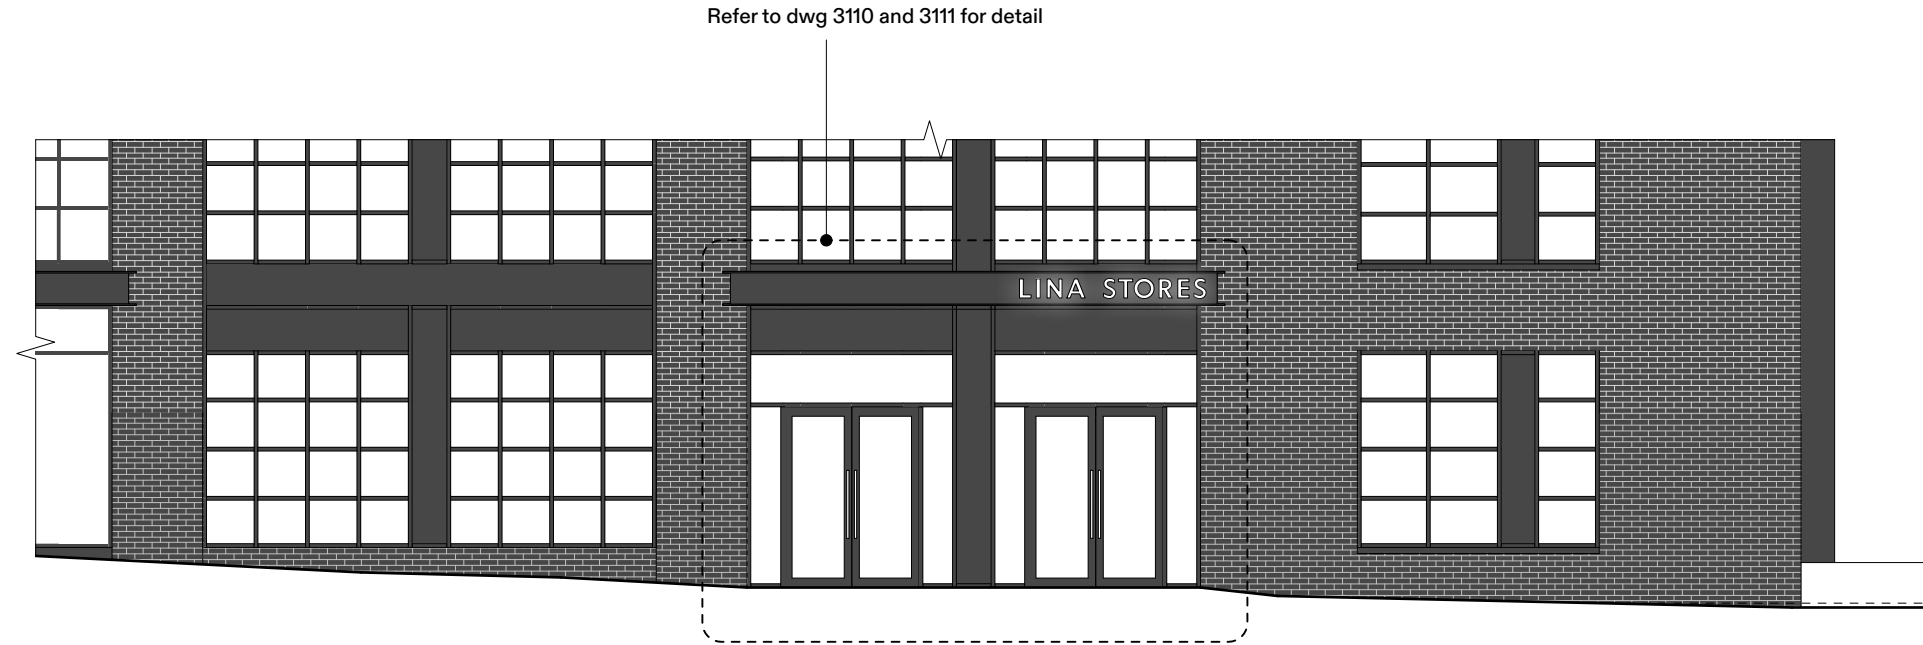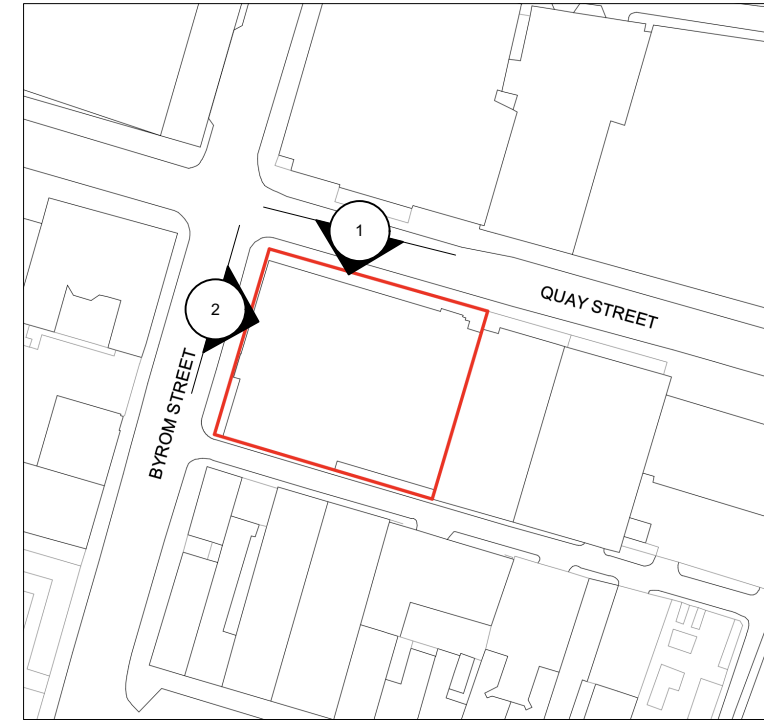

1 Quay Street Elevation - Proposed
Scale: 1:100

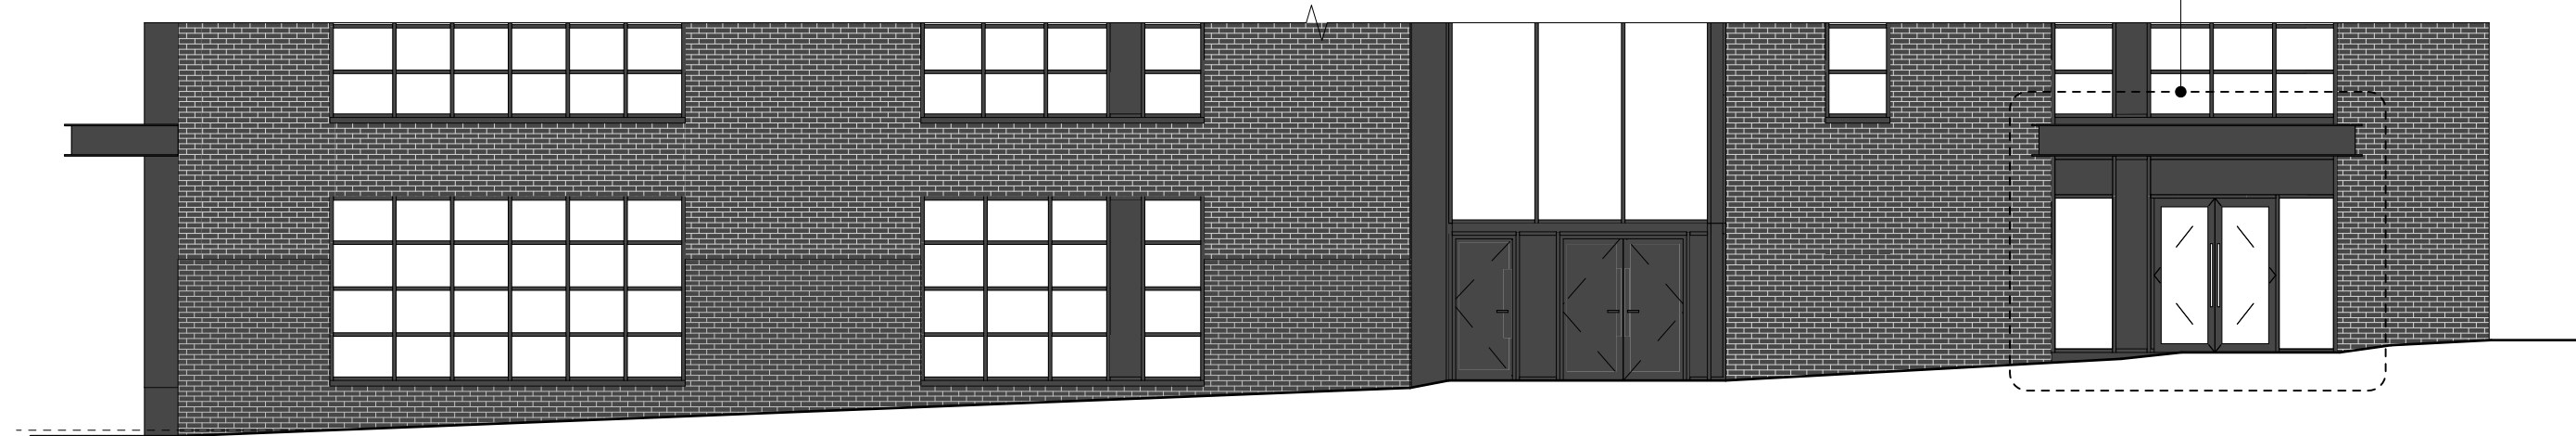

2 Byron Street Elevation - Proposed
Scale: 1:100

ISSUES

/	24.09.24	For Planning
A	25.09.24	For Planning
B	27.11.24	For Planning
C	29.11.24	For Planning

Project ref.	Drawing no.	Revision
L-QS	3101	C
Project:	Lina Stores Manchester	
Title:	Proposed External Elevations	
Scale:	1:100 @ A3 / 1:200 @ A4	
Date:	29.11.24	
Status:	For Planning	

WHITE RABBIT PROJECTS


12-14 Denman Street, London W1D 7HJ
hello@whiterabbitprojects.com
whiterabbitprojects.com



Backlit stainless steel lettering with white powdercoated finish - refer to dwg 3111 for detail




1 Quay Street Entrance - Proposed Front Elevation
Scale: 1:50

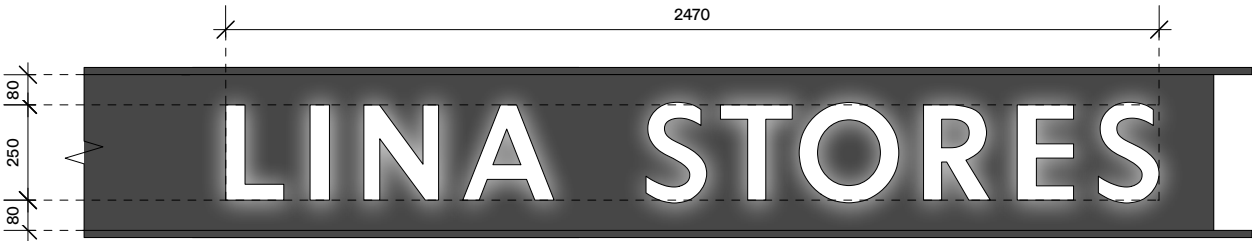

2 Quay Street Entrance - Signage Detail
Scale: 1:20

ISSUES		
/	30.09.24	For Planning
A	17.10.24	For Planning
B	05.11.24	For Planning
C	27.11.24	For Planning
D	27.11.24	For Planning

Project ref.	Drawing no.	Revision
L-QS	3110	D
Project:	Lina Stores Manchester	
Title:	Proposed External Signage	
Scale:	1:50 @ A3 / 1:100 @ A4	
Date:	27.11.24	
Status:	For Planning	

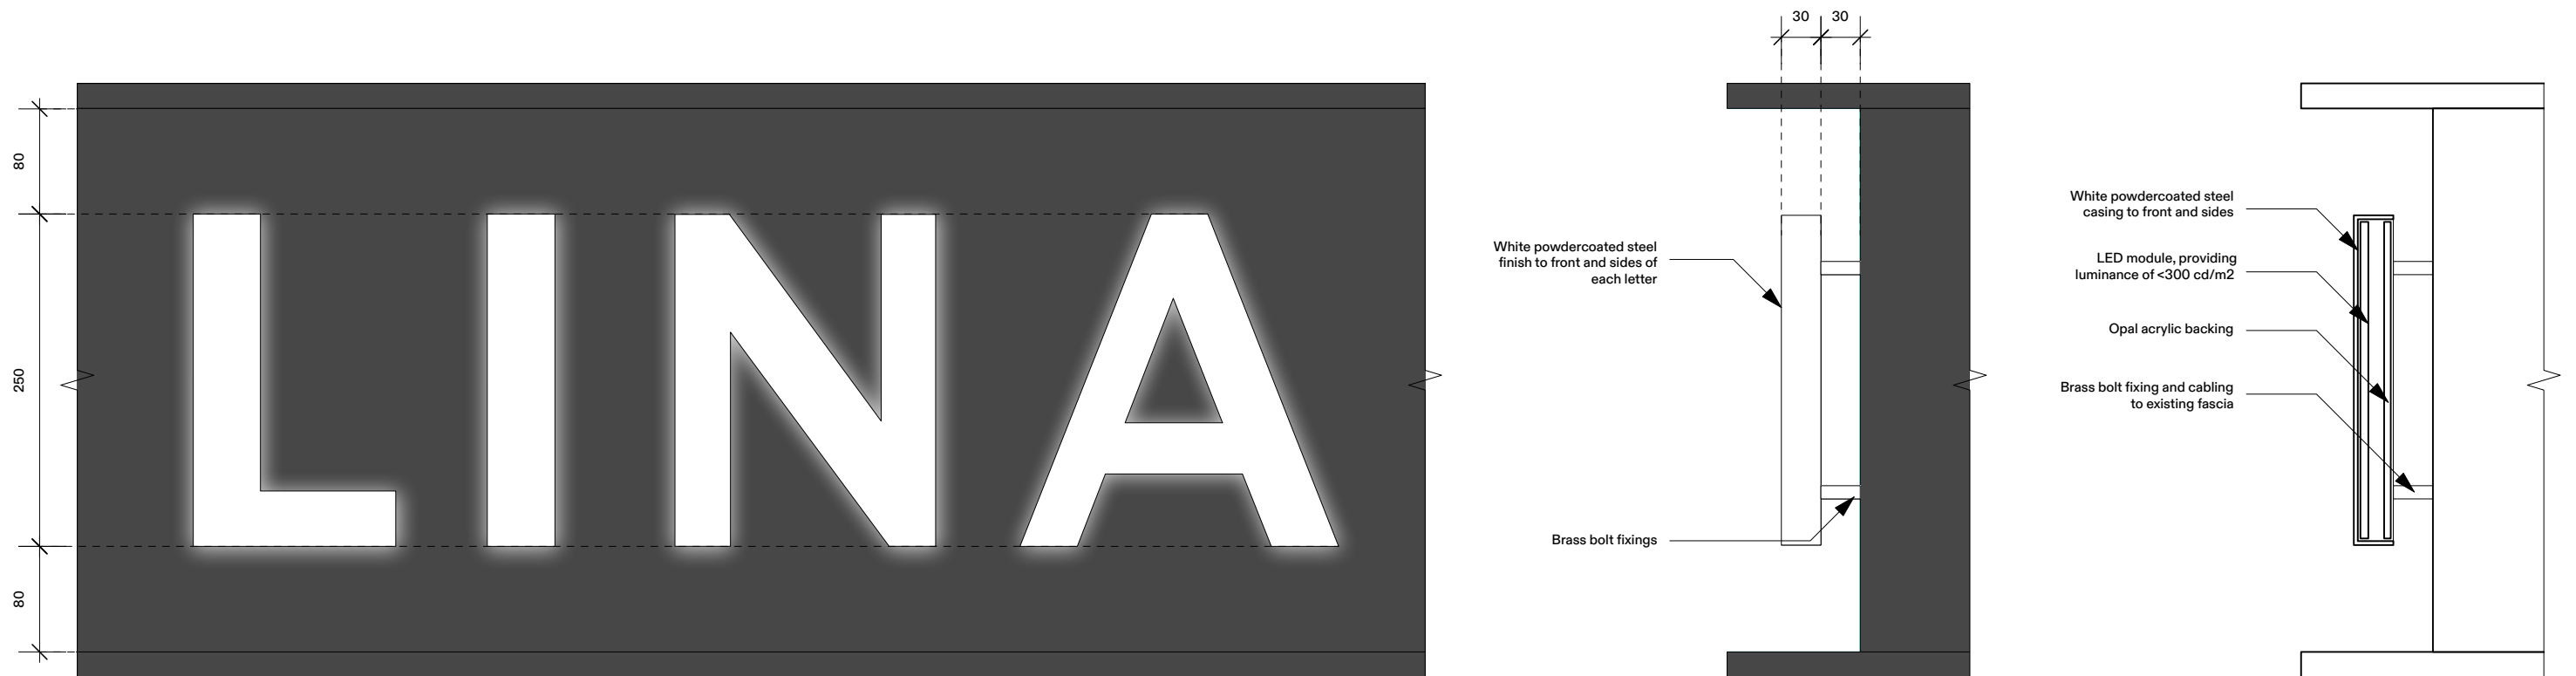

1 Backlit Signage - Front Elevation Detail
Scale: 1:5

2 Backlit Signage - Side Elevation Detail
Scale: 1:5

3 Backlit Signage - Section Detail
Scale: 1:5



4 Canopy 3D
Scale: NTS



5 Reference Image - Backlit Lettering
Scale: NTS

ISSUES		
/	17.10.24	For Planning
A	27.11.24	For Planning
B	17.12.24	For Planning

Project ref.	Drawing no.	Revision
L-QS	3111	B
Project:	Lina Stores Manchester	
Title:	Backlit Sign Detail	
Scale:	1:5 @ A3 / 1:10 @ A4	
Date:	17.12.24	
Status:	For Planning	

WHITE RABBIT PROJECTS

12-14 Denman Street, London W1D 7HJ
hello@whiterabbitprojects.com
whiterabbitprojects.com