


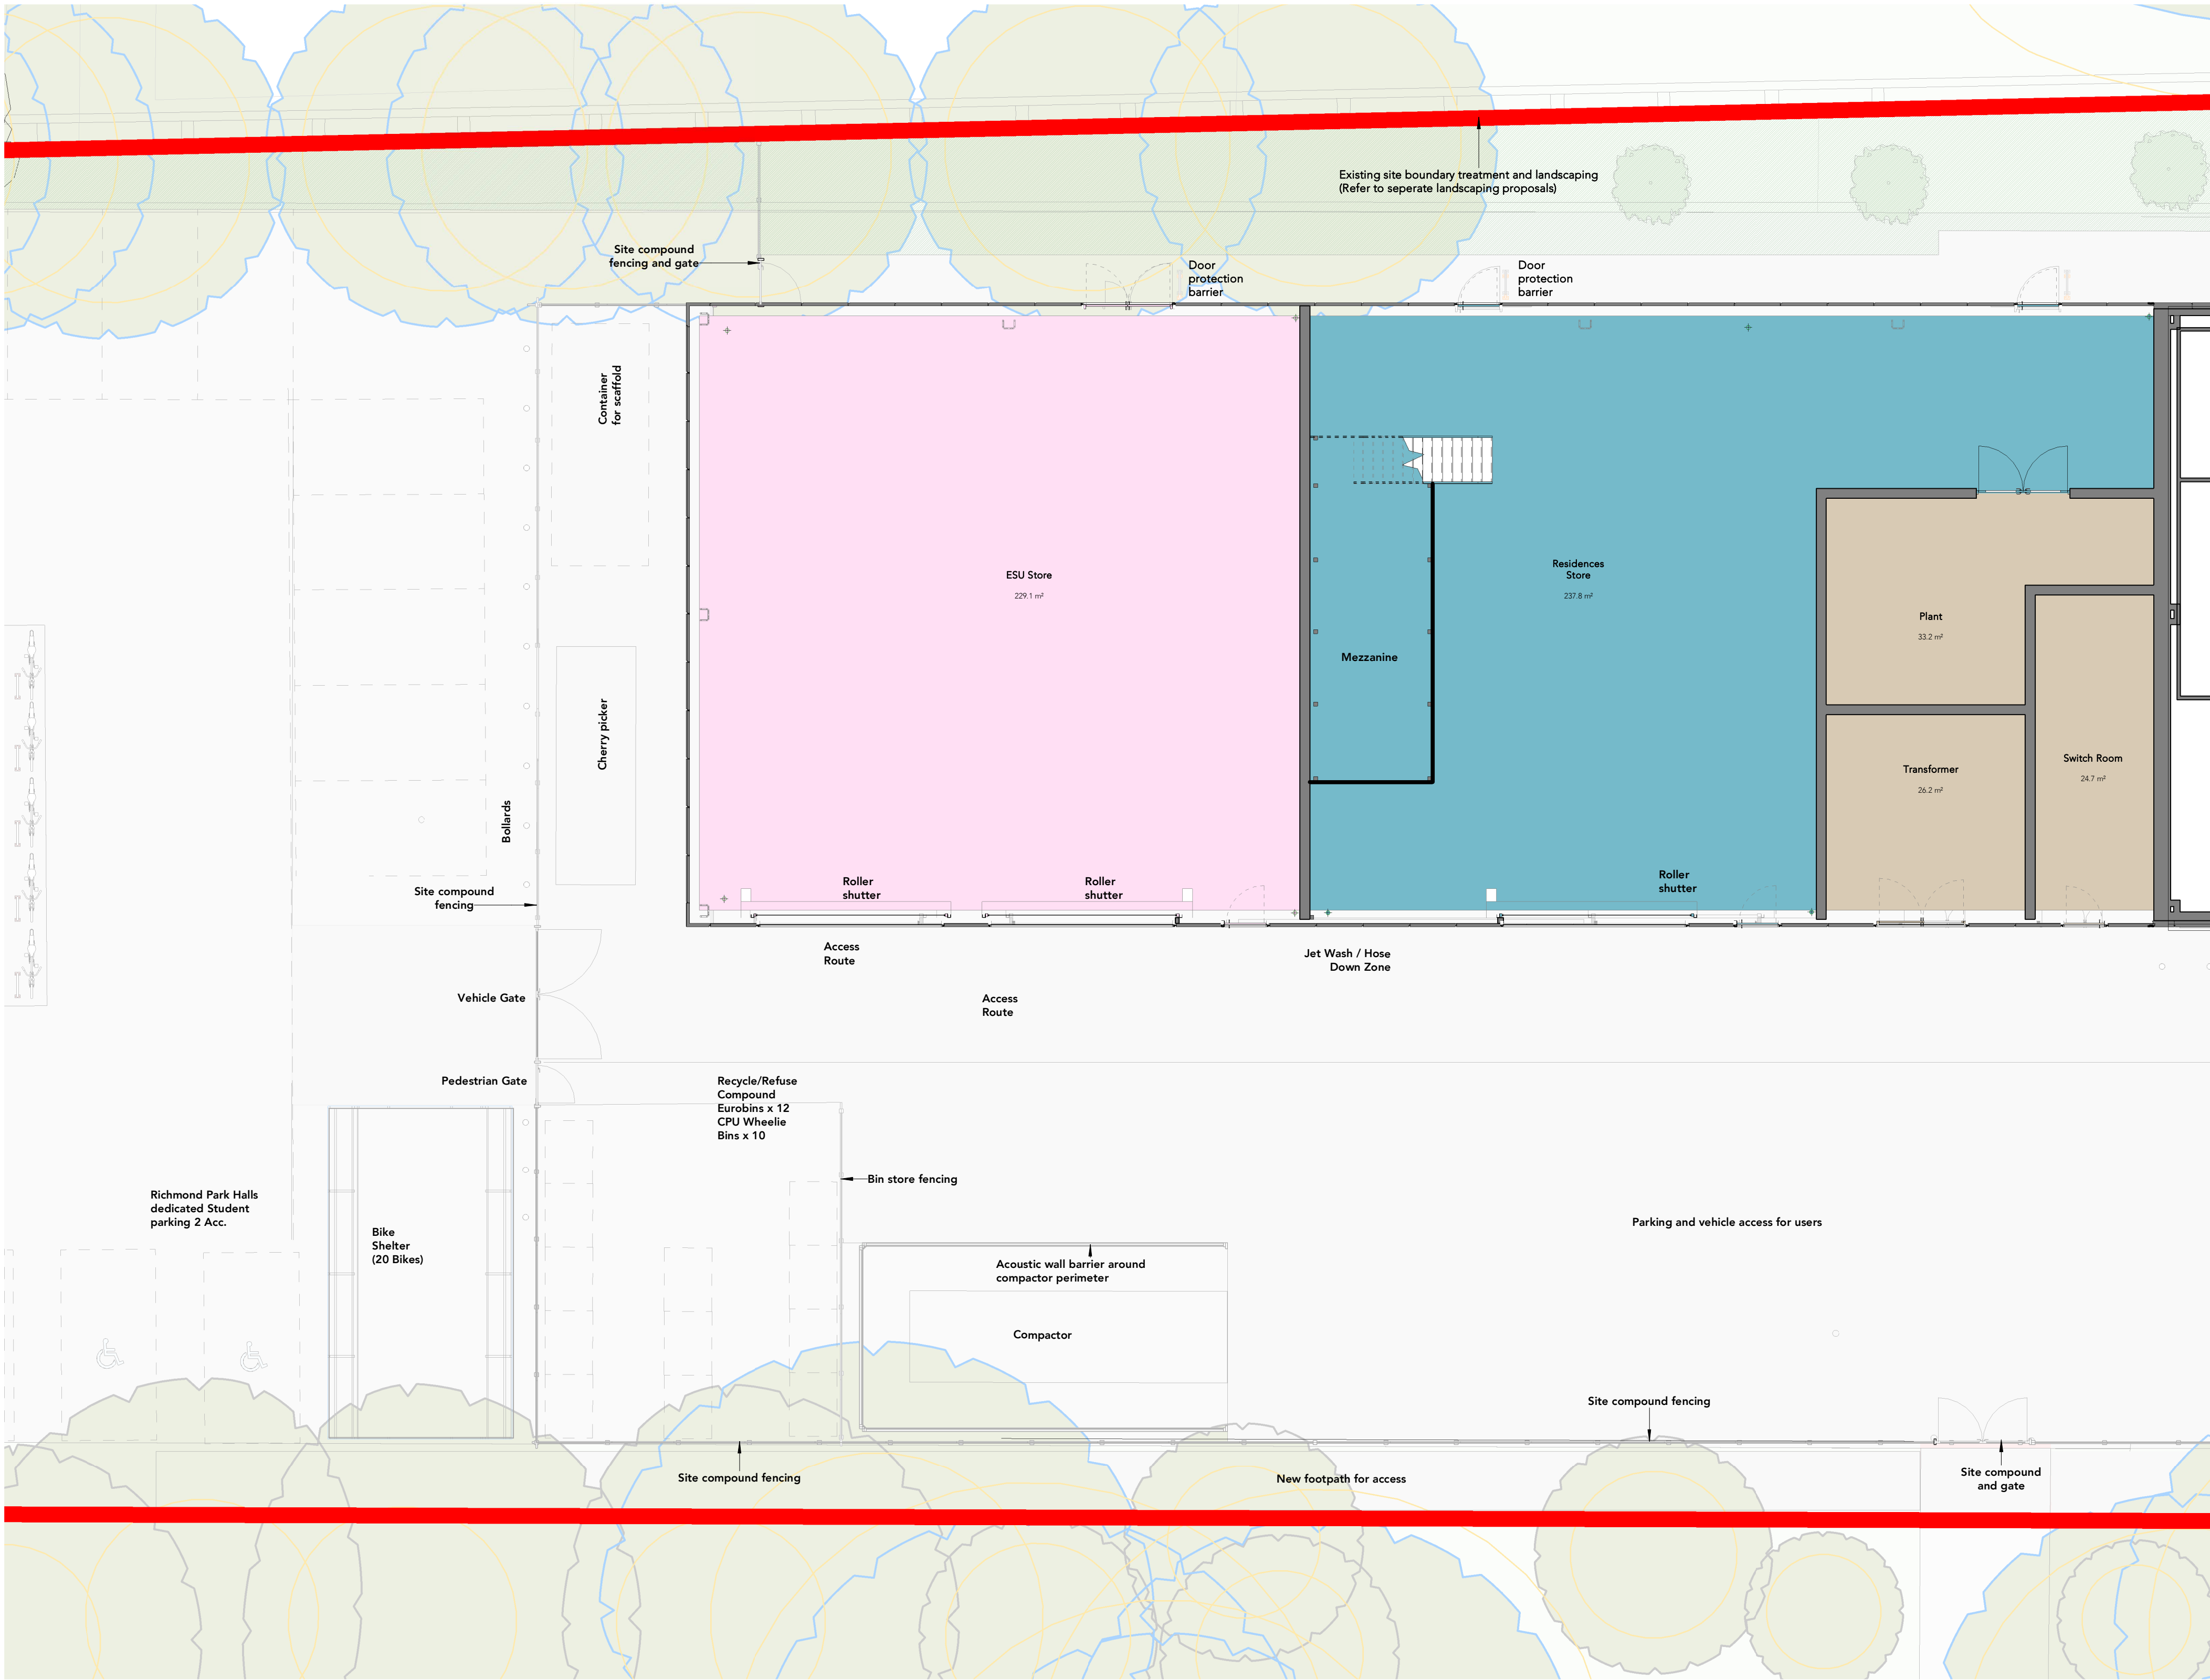

Note:
Do Not Scale from this drawing.
Dimensions are to be checked on site.
If in doubt please ask.

All information is based on external survey information (2D and 3D). Heights have been provided through external 3D survey models and plans have been based on 2D external survey information. Further information required in terms of existing and extent of retained car parking spaces, bike shelter trees, planters, gas governor/meter enclosure TBC. Extent of red line boundary may need to be adjusted to suit proposed road access, turning heads and radius. Refer to Turleys for landscape details.

N

1 0 1 2 3 4 5 m

SCALE 1:100

- Project Boundary
- Ownership boundary

- Key
- CPU
 - FMC
 - Shared FMC and Residences
 - ESU
 - Residences
 - Ancillary Spaces/Plant
 - Circulation

FFE by others. Furniture shown is illustrative
Catering layout by Catering design consultant

P02 11.12.24 Planning Issue
P01 18.10.24 PLANNING

Rev	Date	Intls	Details
© The moral rights of the author are hereby asserted. This drawing and design is the sole property of Buttress Ltd and must not be reproduced without permission. Buttress Ltd is Registered in England and Wales: 5363573			

Buttress

Manchester
41 Bengal Street
Manchester
M4 6AF
0161 236 3303
www.buttress.net

Leeds
Clockwise, Yorkshire House
Greek Street, Leeds
LS1 5SH
0113 539 7965

Certified

Corporation

Project Title The Limes Relocation
Client Rider Levett Bucknall
Location Fallowfield Campus, Manchester

Drawing ref Proposed Ground Floor Plan (Stores)

Date	11/12/2024 17:12:07	Scale	As indicated				
Checker	MB	Size	A1				
Job No:	9774	Status	S3 Suitable for Review and Comments				
Project	Origin	Volume	Level	Type	Role	Number	Rev
LIMES-BUT-B2-00-DR-A-04003-P02							