




AA - Existing North East Elevation (from Gawsworth Ave)

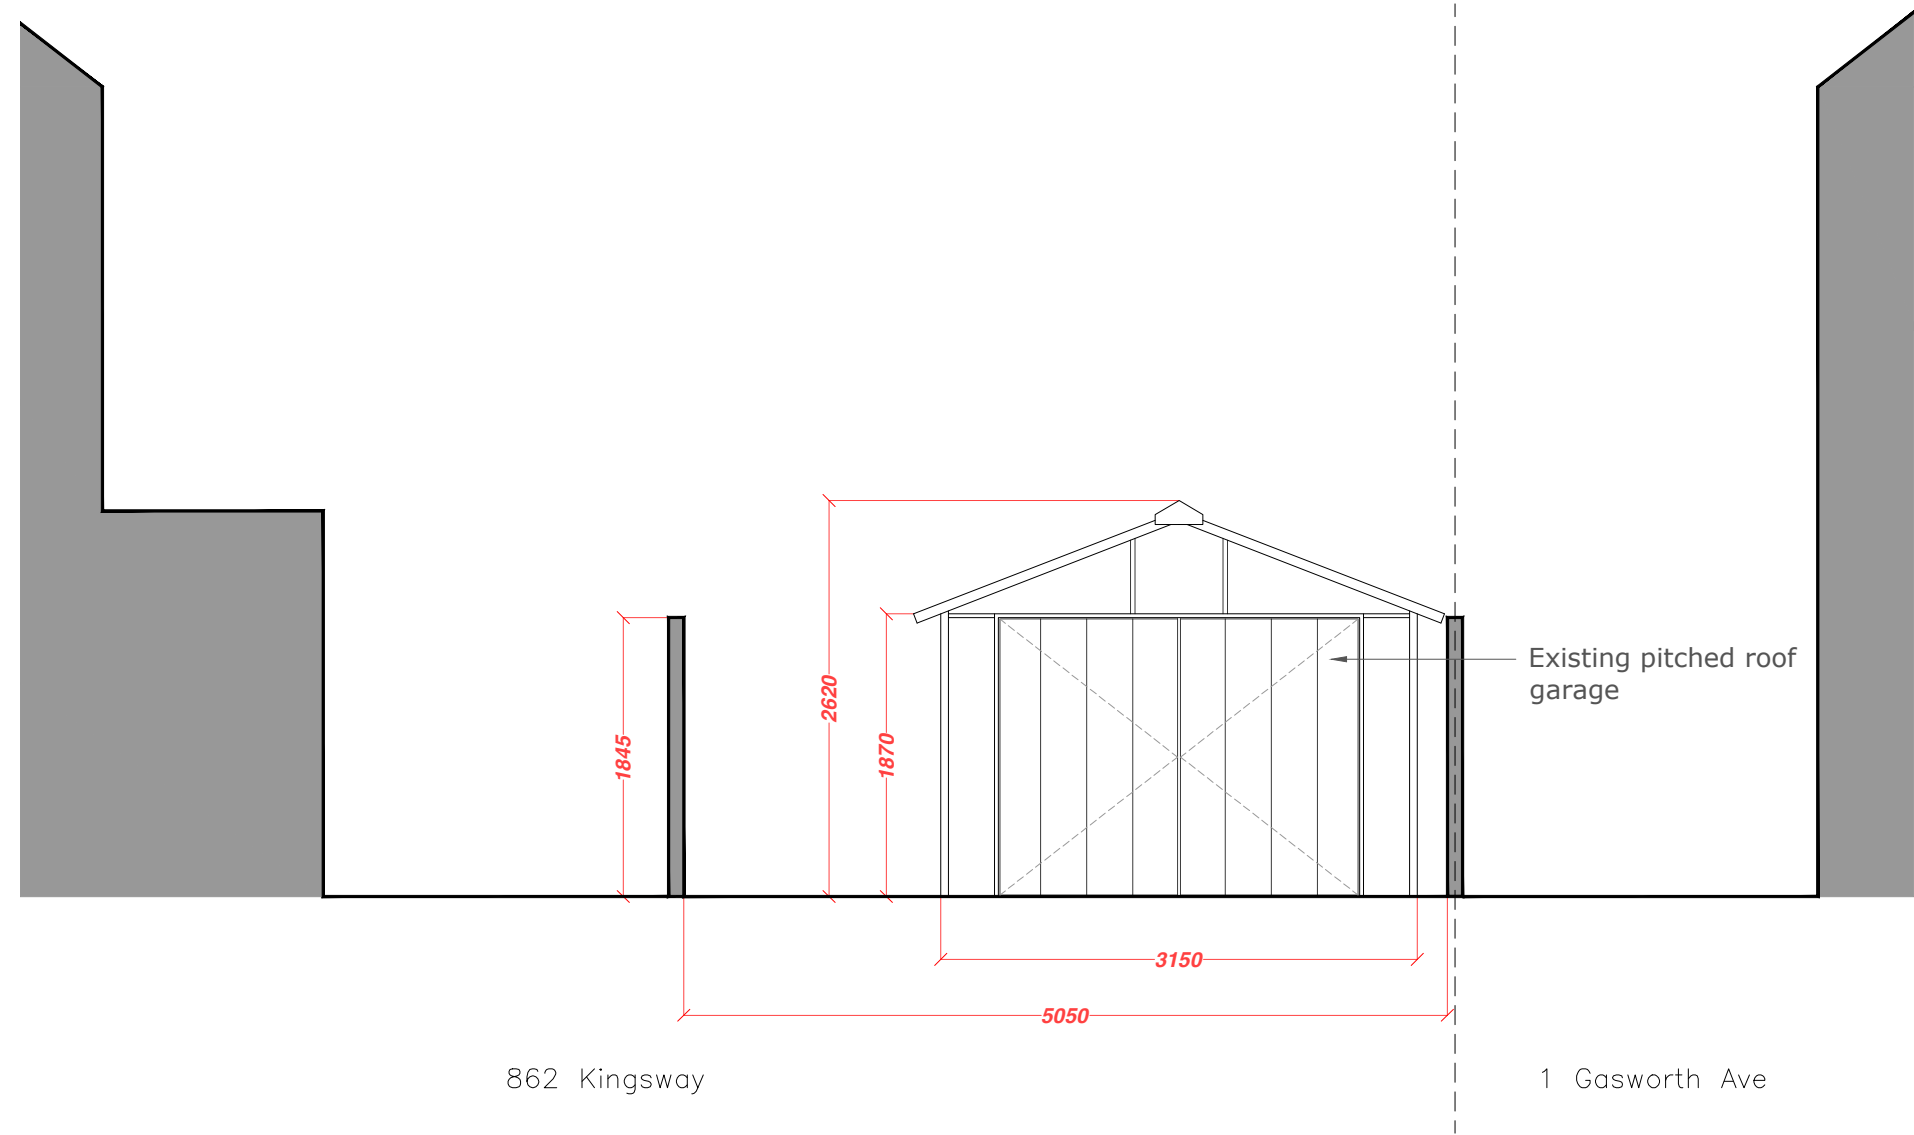


BB - Existing South East Elevation

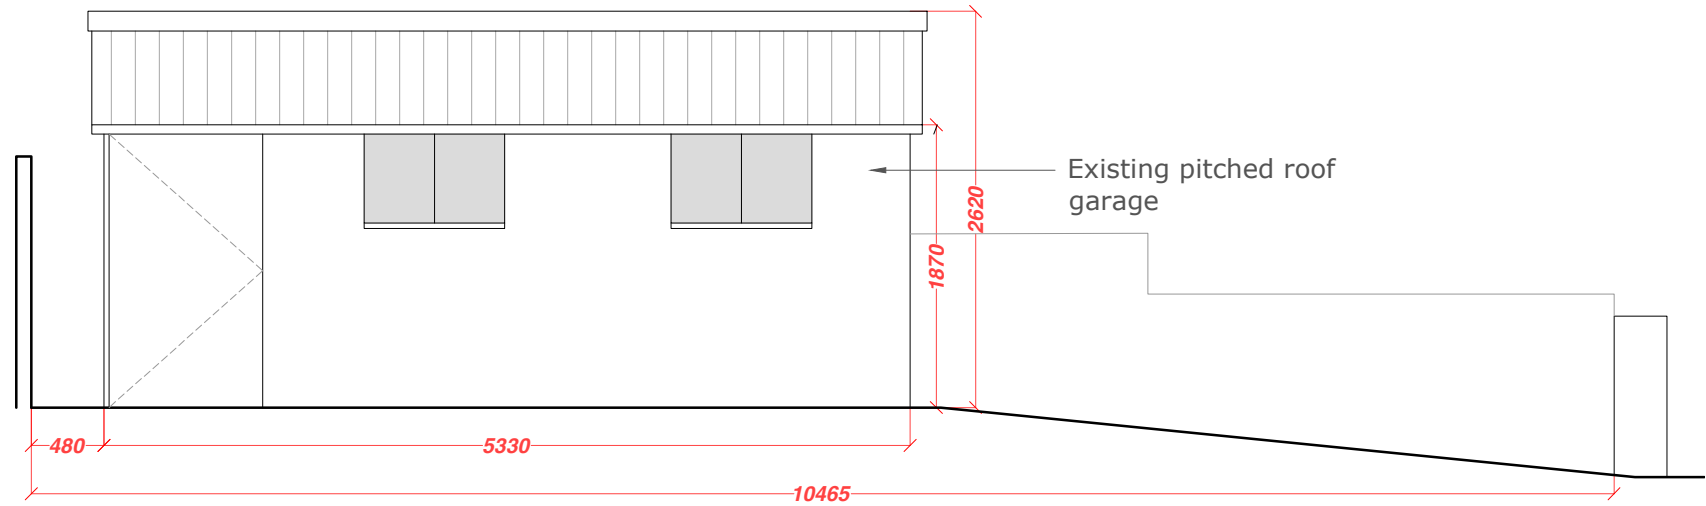

CC - Proposed North East Elevation (from Gawsworth Ave)

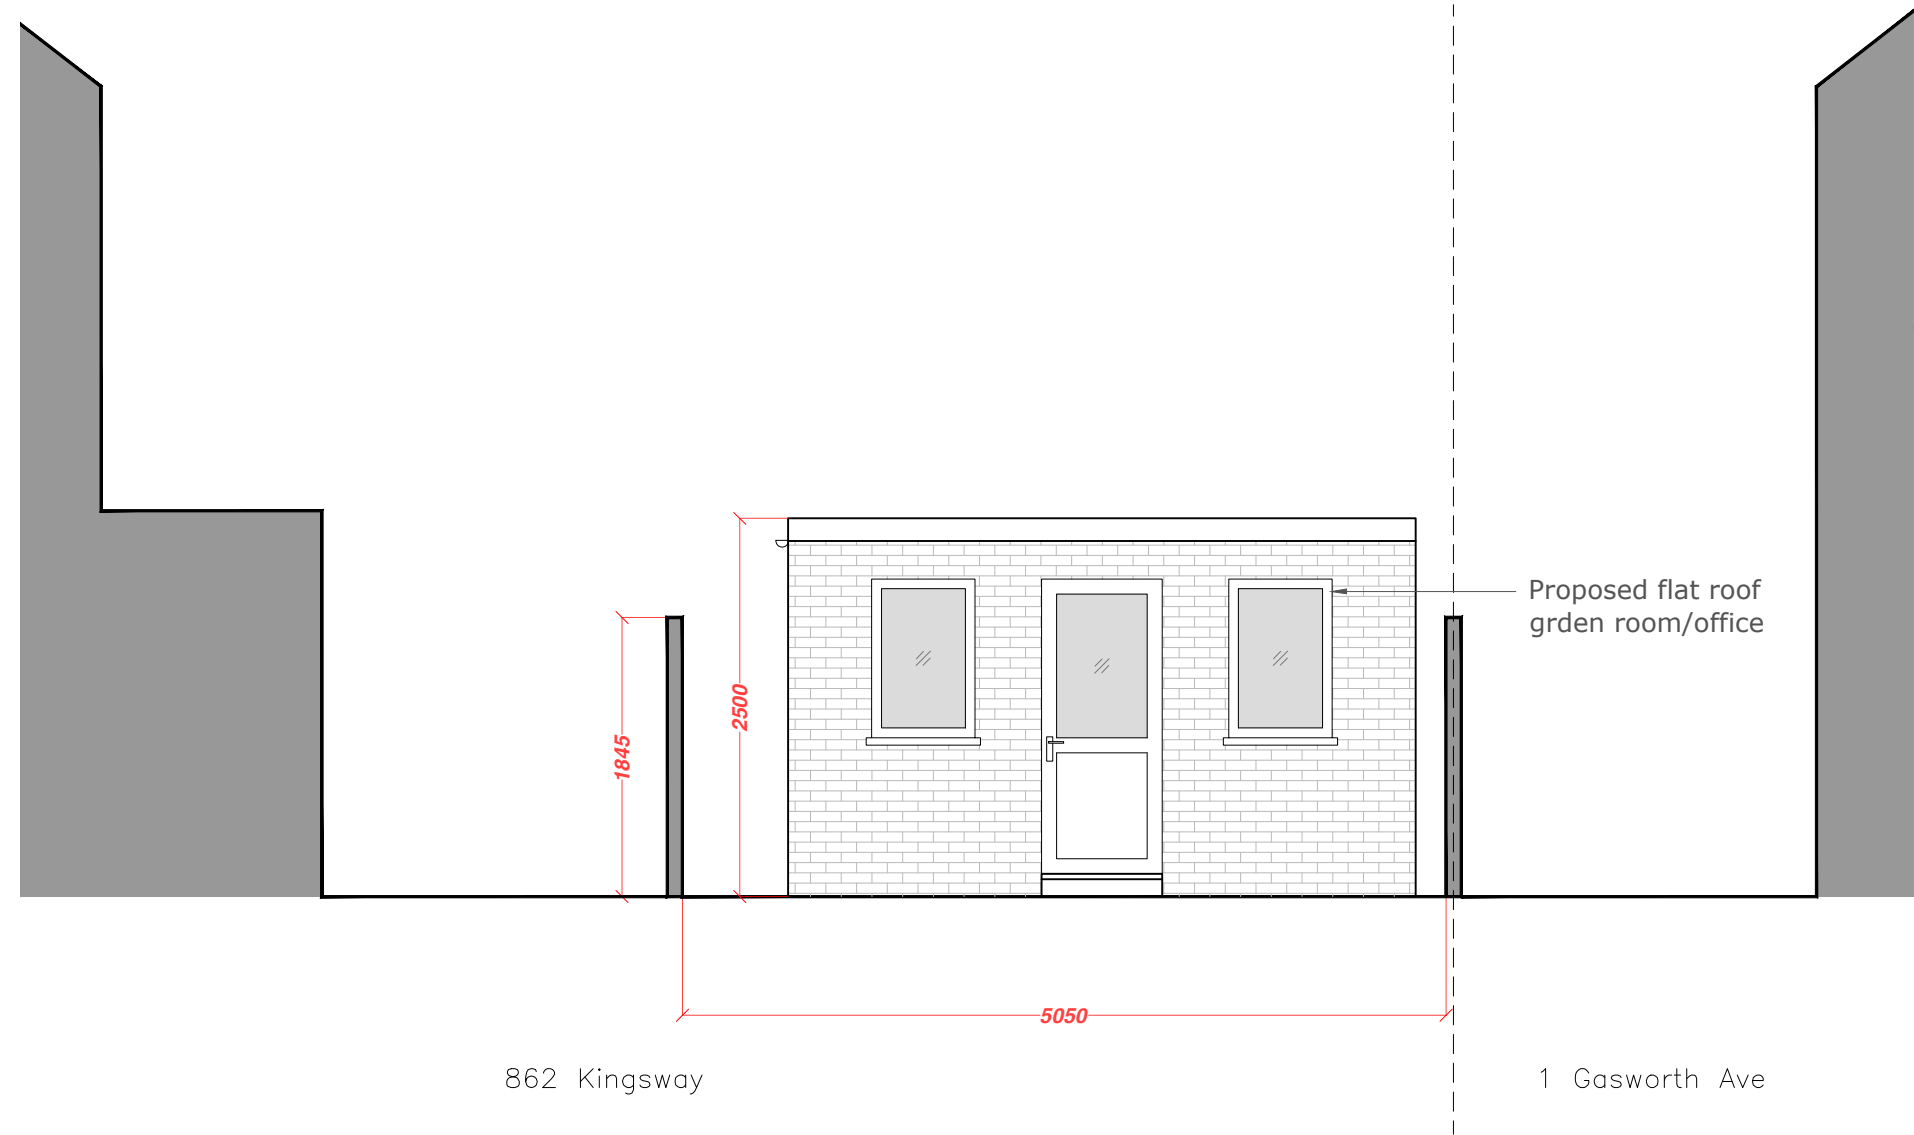

DD - Proposed South East Elevation

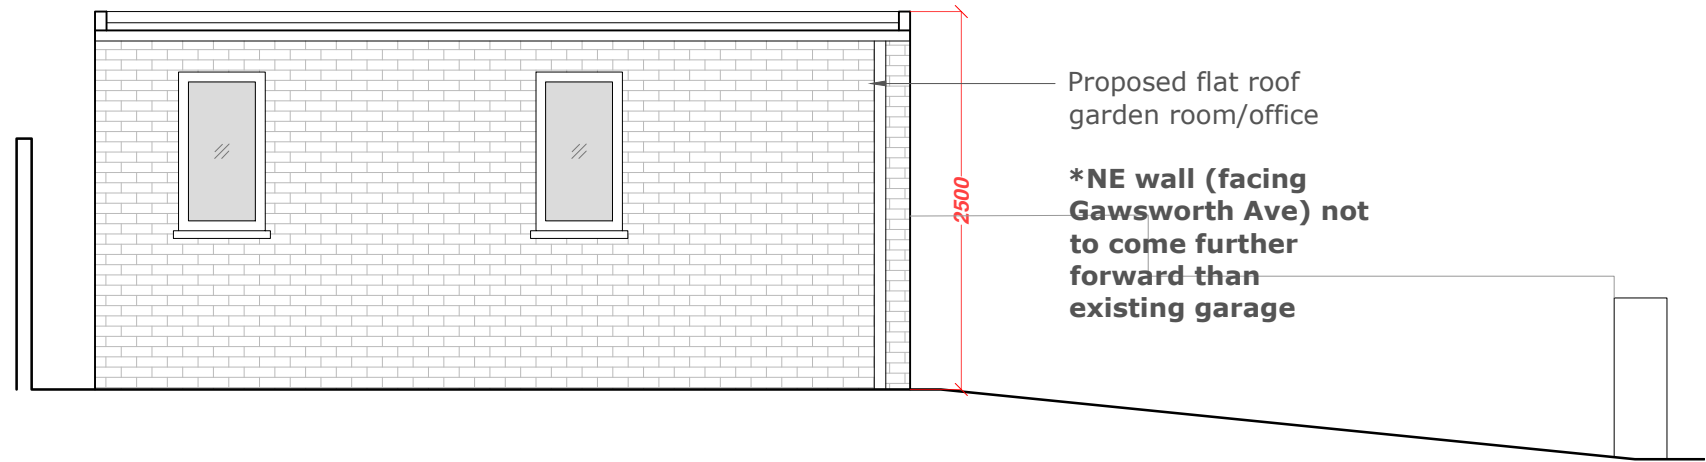

Revision	Date	Author
*	14/01/25	

Stage:

Planning

Drawing Title:	Drawing Size:
Existing & Proposed Elevations	1:50 @A2

Project:	Job Number:
	059

Replacement of existing garage with a new garden room/office (PD)

Client:

Muhammad Khan

Site Address:

862 Kingsway, Manchester, M20 5WG

Drawn:	Date:	Stage:
CM	Jan '25	P

Reviewed by:	Drawing No.	Revision:
CM	Pr-059-200	

