


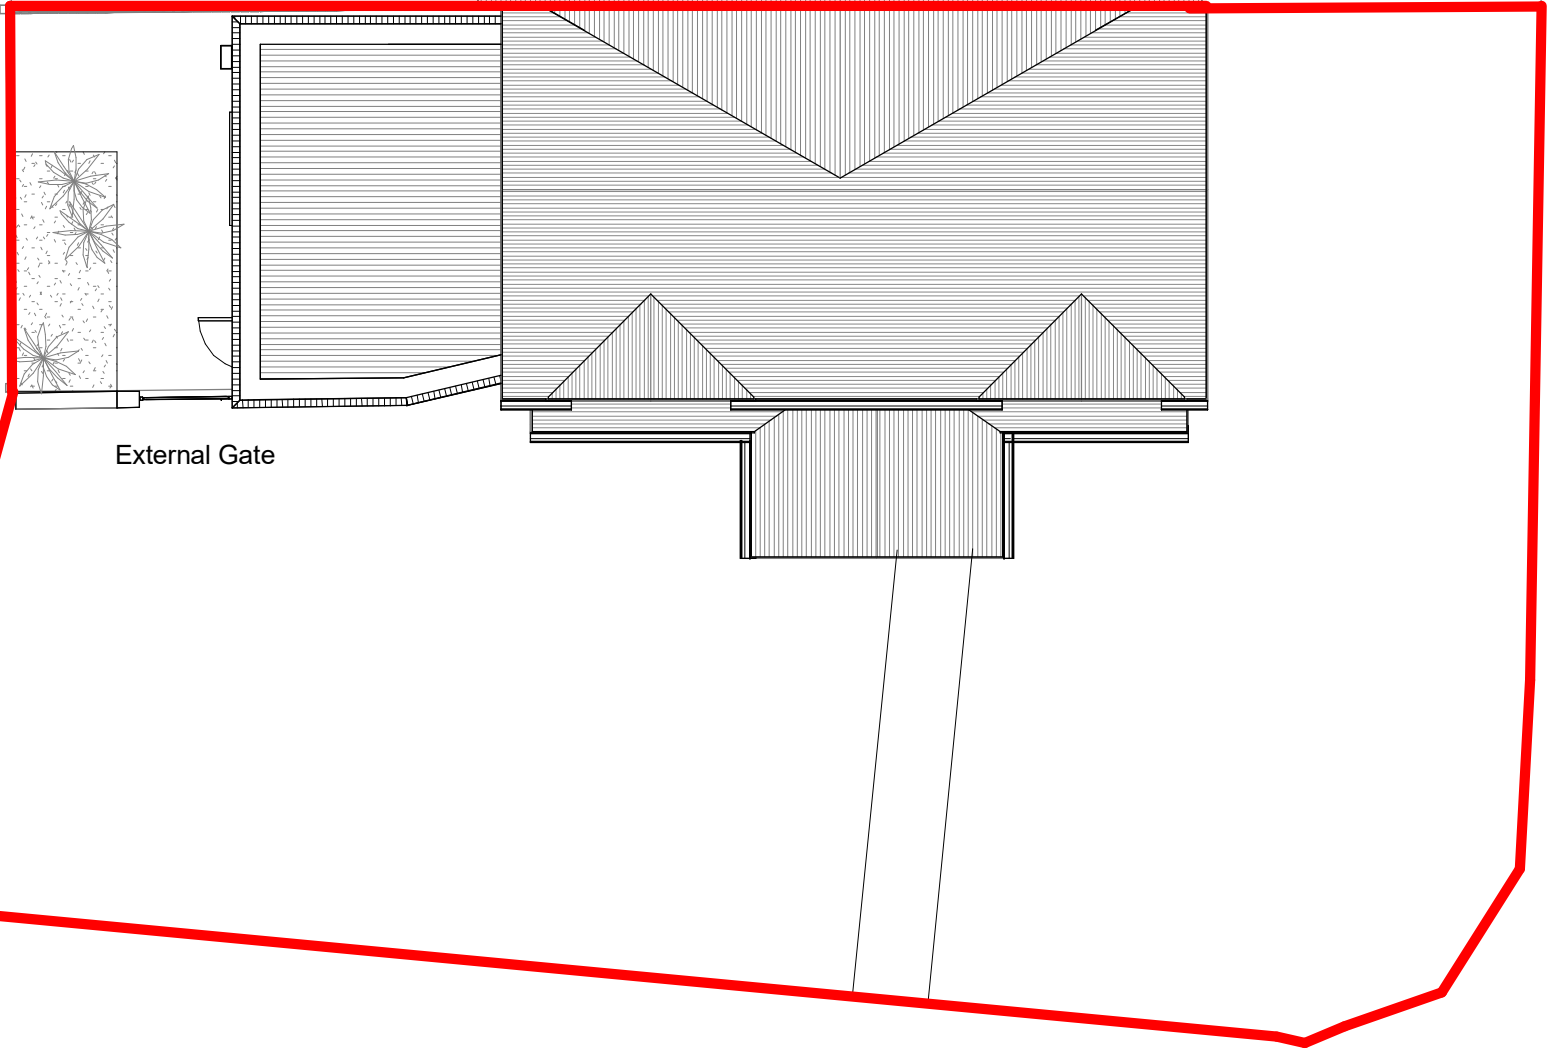

Proposed - Site Plan - Opt. 2
1 : 100



Do not scale from this drawing. Work to figured dimensions only.
All information should be checked by the contractor site before work.
Any discrepancies should be reported to the architect or designer immediately. All rights are reserved and are not transferable. Unauthorised reproduction of this drawing are not permitted.
Land registry title and ownership boundaries are produced by IONIC STUDIO using all reasonable endeavours. We cannot be held responsible for scale discrepancy of plans supplied to us.

**IONIC
DESIGN**

No.	Description	Date
A	Client Comments	09/09/2023
B	Planners Comment	24/11/2024

PROJECT
23 Cornishway, Wythenshawe, Manchester
M22 0LY

SHEET
Proposed Roof/ Site Plan - Option 2

CLIENT
Prasantha Dissanayake

Date 24/11/2024	Project number P088	Scale (@ A3) 1 : 100
Drawn by ZI	DRAWING NUMBER P101	REV B
Checked by Checker		