



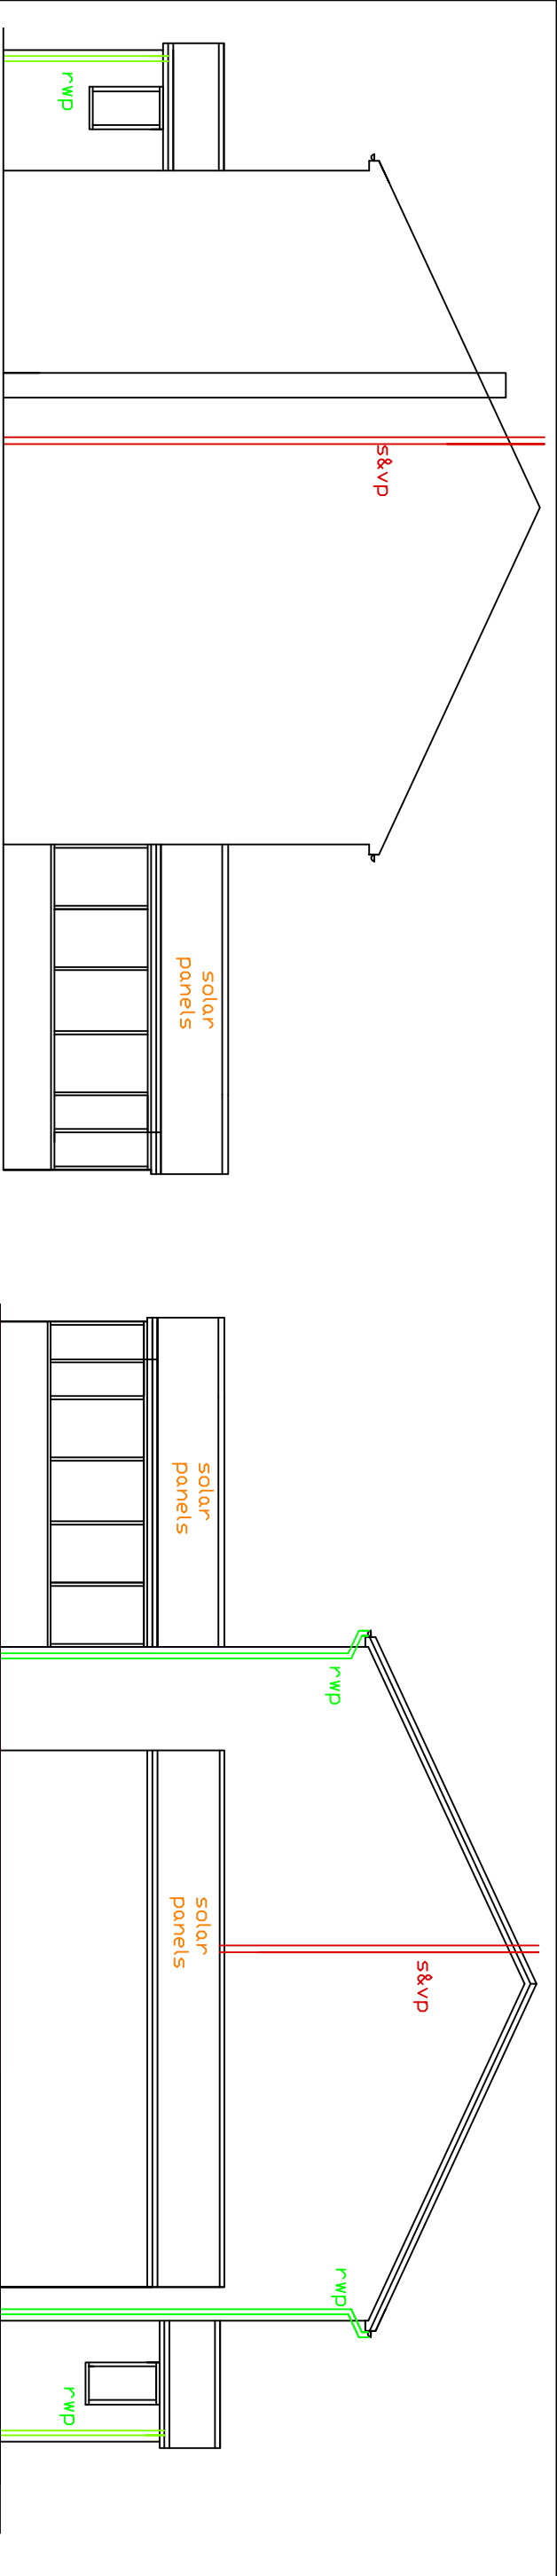

PROPOSED SIDE VIEW A
1: 100

PROPOSED SIDE VIEW B
1: 100

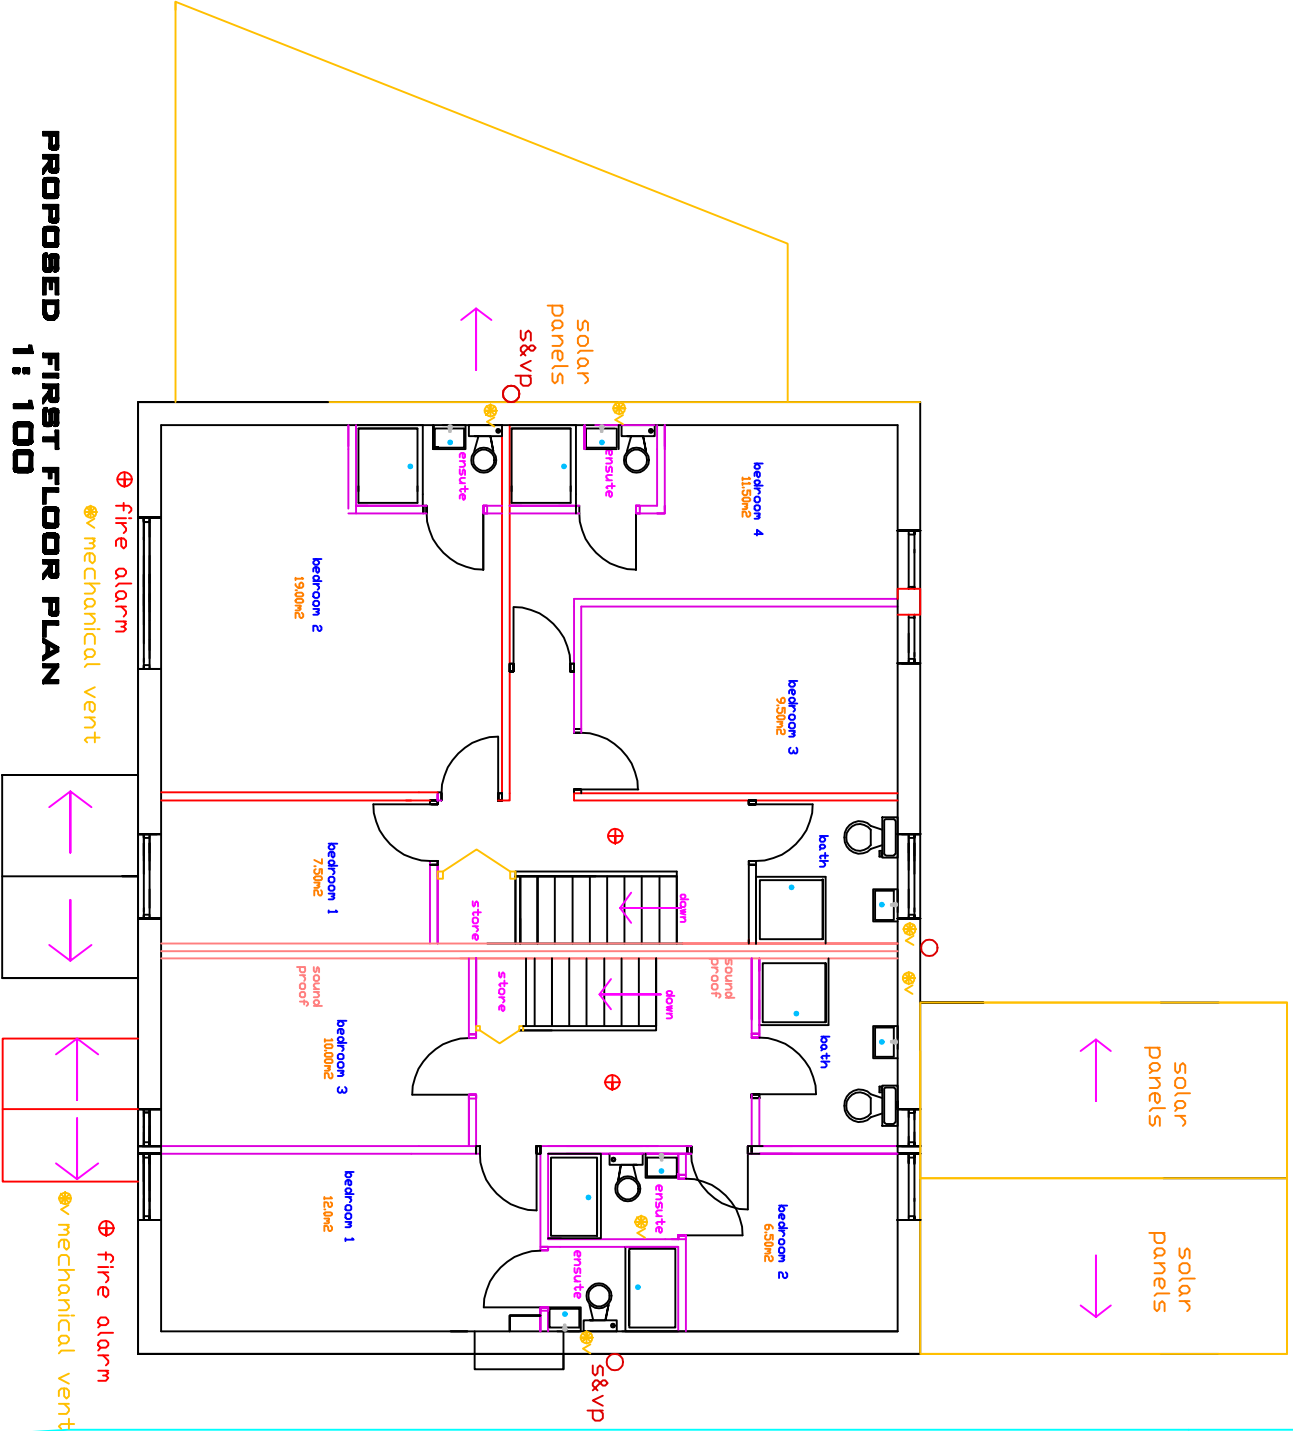

PROPOSED FIRST FLOOR PLAN
1: 100

BUILDING SAFETY ACT 2023		
The Main Contractor will be required To be nominated as the Principle Contractor to be responsible for all the Health and Safety for the Contract Period For all Trades and Suppliers working or visiting the Site		
Date Rev	drawn: DRW	
DO NOT SCALE OF THIS DRAWING TAKE ALL DIMENSIONS ON SITE (boulders. Note) Do not start any works untill all the approvals have been obtained. Any discrepancy to be reported to Plans Drawn as soon as possible.		
Client: JOHN PAUL GASEY, 3, SLAITHWAITE DRIVE, CLAYTON, M11 4BA TEL 0771 001 7636		
drawing title: CHANGE OF USE TO PROPOSED TO TWO SEMI DETACHED HOUSES WITH PARKING		
Project: MANCHESTER CITY COUNCIL BUILDING CONTROL APPLICATION		
PLANS DRAWN telno 07952934281 07856609593 email Bawinterbottom@aol.com www.plansdrawn.org		
date: DECEMBER. 2024	drwg. no: 44	A3 paper
Project no. BD 03		