




12/09/2024 11:52:00

C:\Users\MTwigg\Documents\5801-HMA-HC-ZZ-M3-A-00001_P01 - Henry Royce_mtwigg\APCPG.rvt

Royce RL Plan as Existing

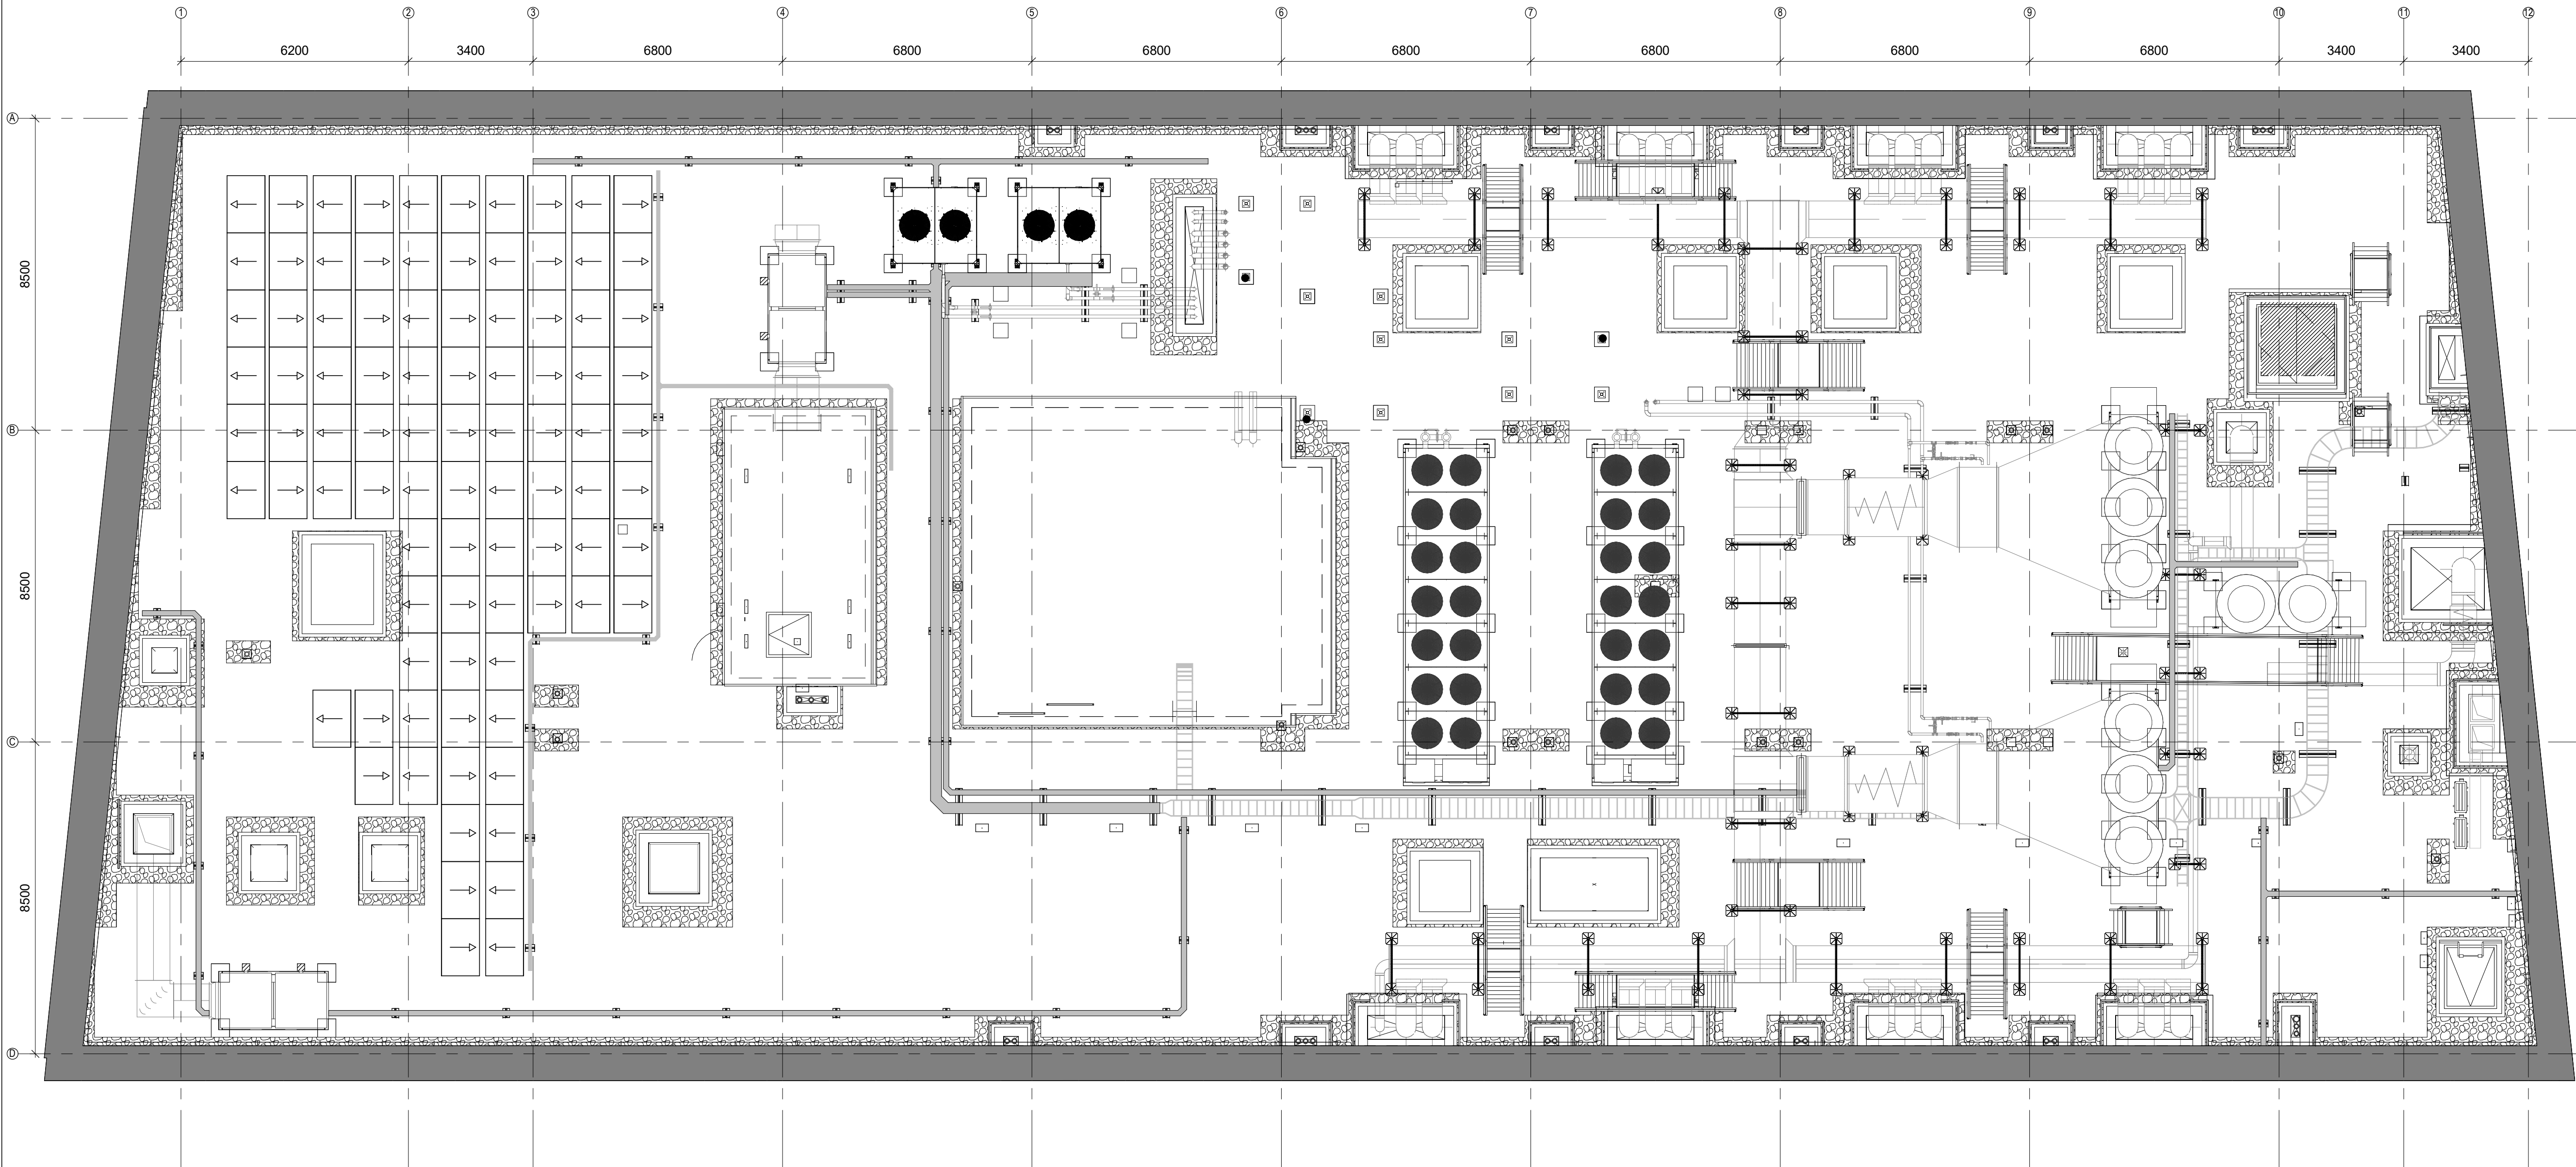

- NOTES**
1. Do not scale from this drawing.
 2. All measurements are in millimetres unless stated otherwise.
 3. This drawing is to be read in conjunction with the specification and all relevant Architectural, Electrical, Mechanical and Structural drawings.
 4. (c) University of Manchester this drawing must not be reproduced without permission.
 5. Directorate of Estates and Facilities to be notified of any discrepancies.

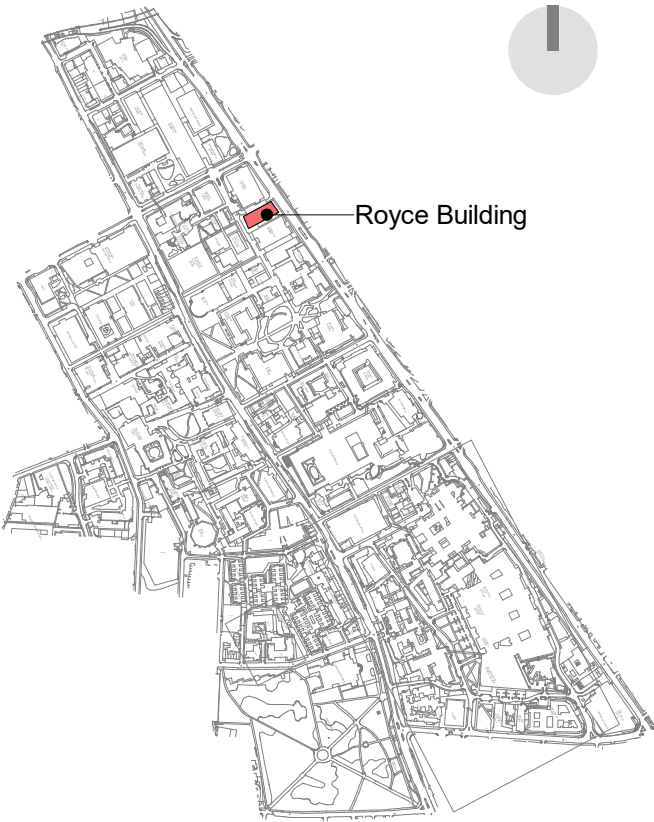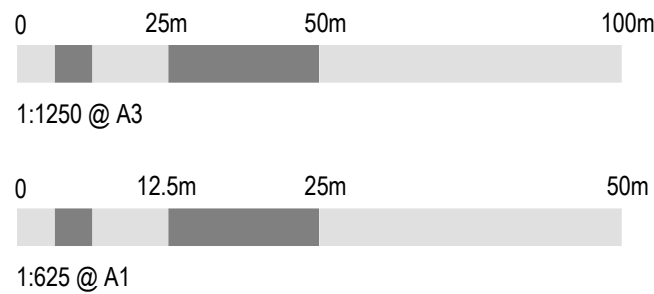

P1	First Issue for Planning	11/09/24	MT	TF
Rev	Description	Date	By	Auth



The University of Manchester

Directorate of Estates and Facilities
Beyer Building
The University of Manchester
Oxford Road
Manchester
M13 9PL



Drawing Status

PLANNING

Project
Royce Roof Plant - 5801

Building Name
Henry Royce Building

Building No.
345AA

Site Name
Oxford Road

Sub Site Name
-

Drawing Title
Royce RL Plan as Existing

PM
ME

Drawn
JL

Checked
JL

Authorised
HMA

Scale @A1
1:100

Date
23-07-2024

Date
23-07-2024

Date
23-07-2024

Drawing Number
5801-HMA-RB-RF-DR-A-0101

Revision
P1