



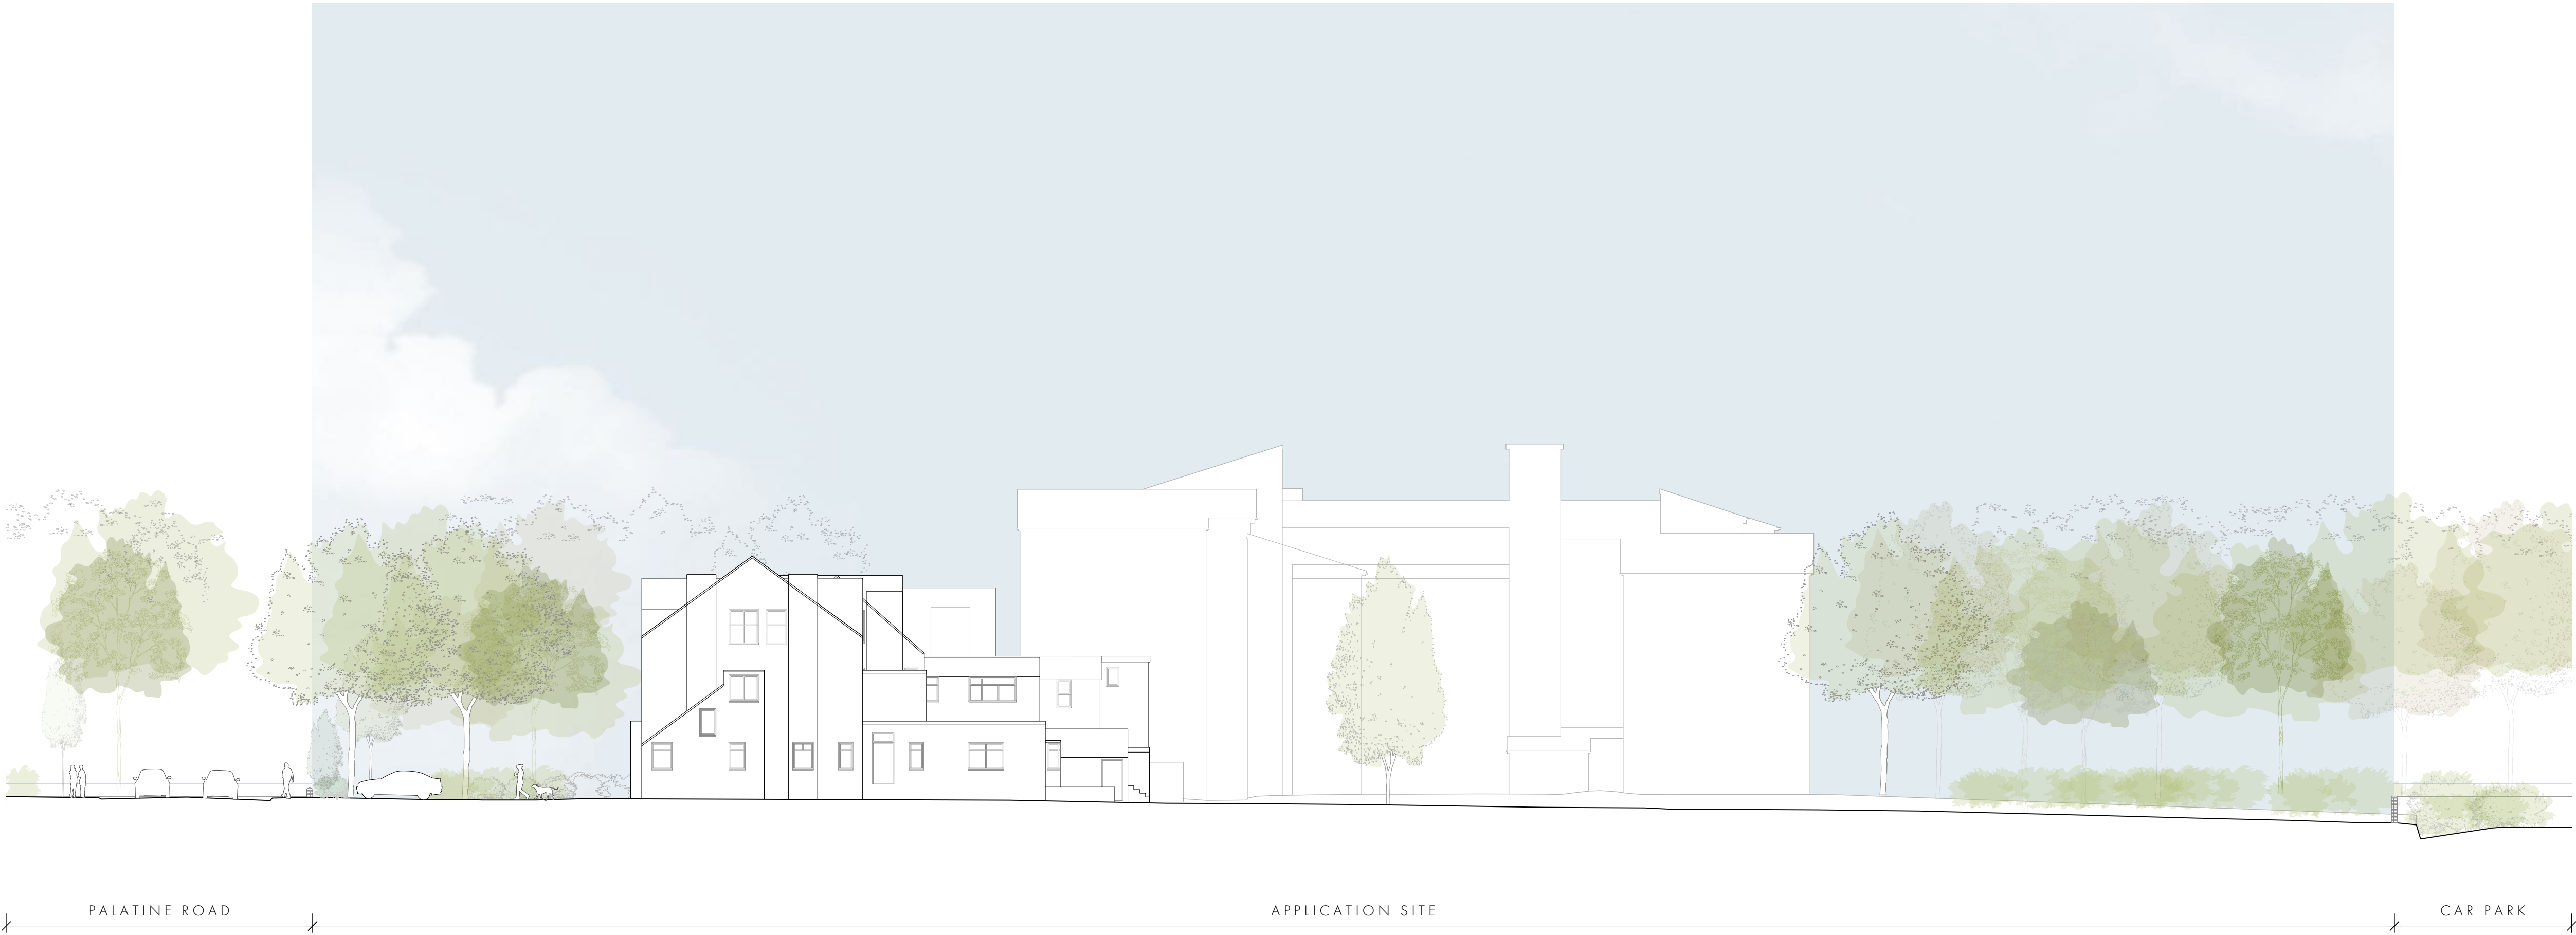


NORTH ELEVATION

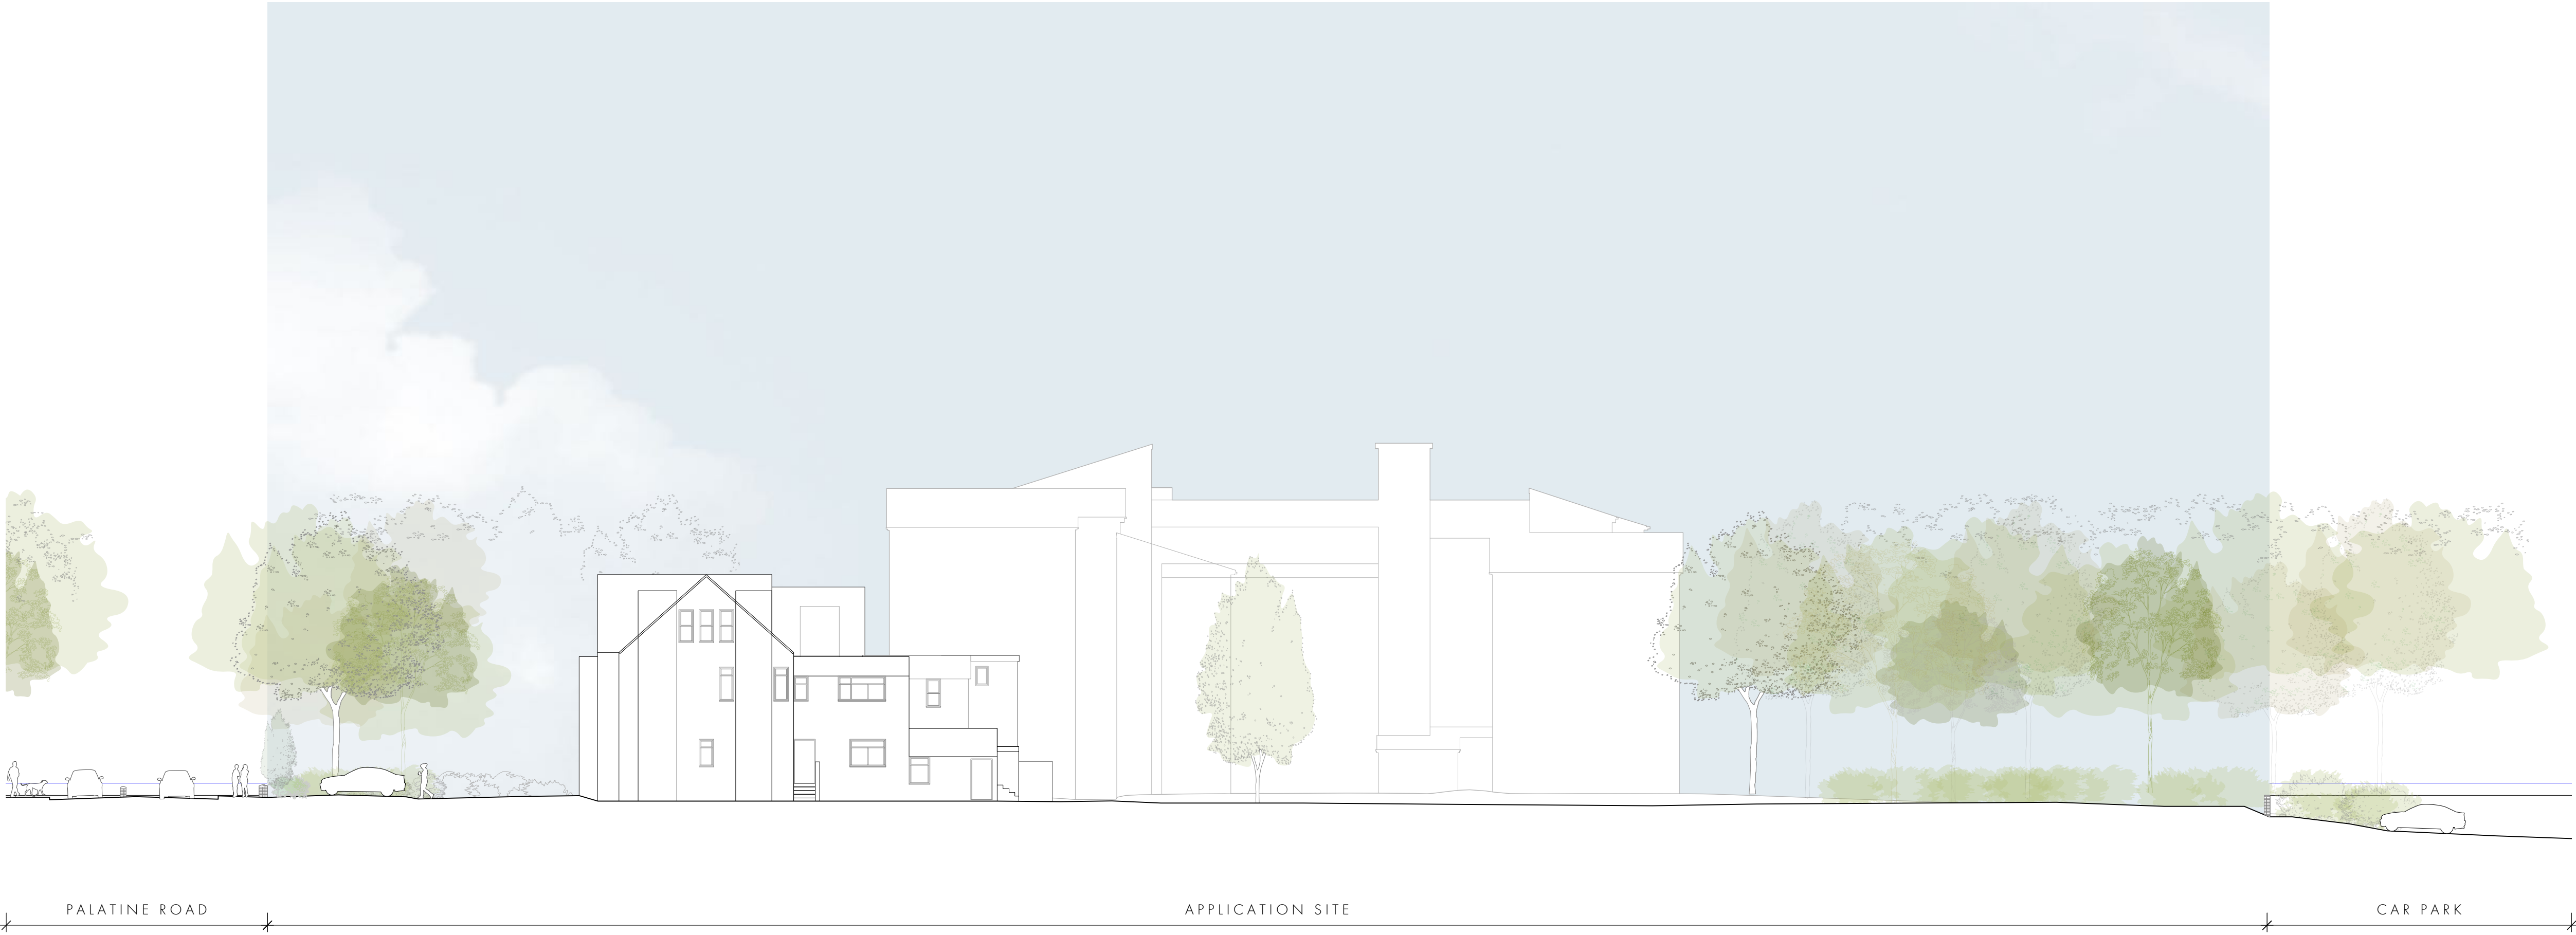

NORTH SECTION

REVISION	DATE	DESCRIPTION
P01	08/11/2024	PRELIMINARY ISSUE
P02	12/2024	ISSUED FOR PLANNING

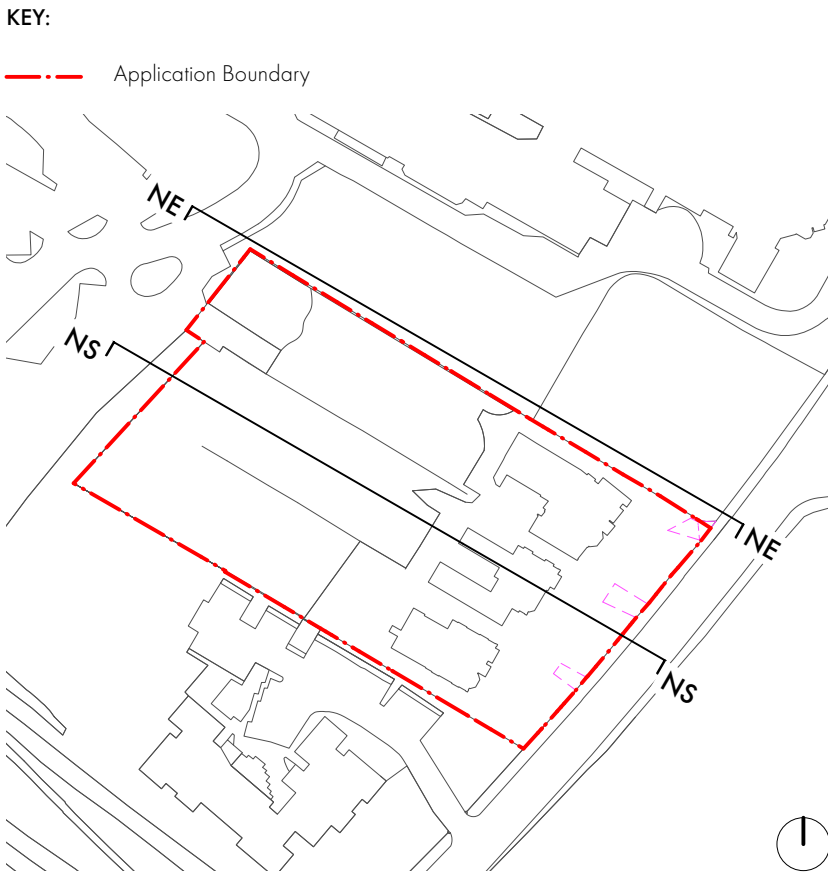

OMIArchitects

31 Blackfriars Road, Salford, Manchester, M3 7AQ.
+44(0)161 832 3242 / info@omiarchitects.com / www.omiarchitects.com

PROJECT	MARCO LIVING, PALATINE ROAD				
DRAWING	EXISTING SITE ELEVATION - NORTH				
DATE	NOV '24	DRAWN BY	DK	SCALE	1:200 @A1
JOB NO.	1459	DWG. NO.	10200		