

Apartment Types

- 1 Bed
- 1 Bed+1
- 2 Bed
- 2 Bed Duplex



PROJECT
Red Lion Street

SITE ADDRESS
Red Lion Street, Northern Quarter, For M4 1PB
Noble Design & Build

POSTCODE

DRAWING
GA eighth floor plan

PROJECT NO. 10522
DWG NO. P-119
REV NO. D


CHECKED BY
ADS

PAGE SIZE
A1

SCALE
As indicated

PLANNING

REV.	DESCRIPTION	INTL.	CHK.	DATE
A	AMENDED TO MEET CURRENT REQUIREMENTS	AL	ADS	20.10.23
B	added second fire escape stair case	MN	NSC	21.08.24
C	Revision bubble added	AL		04.09.24
D	Apartment colour update	AL		Date 11

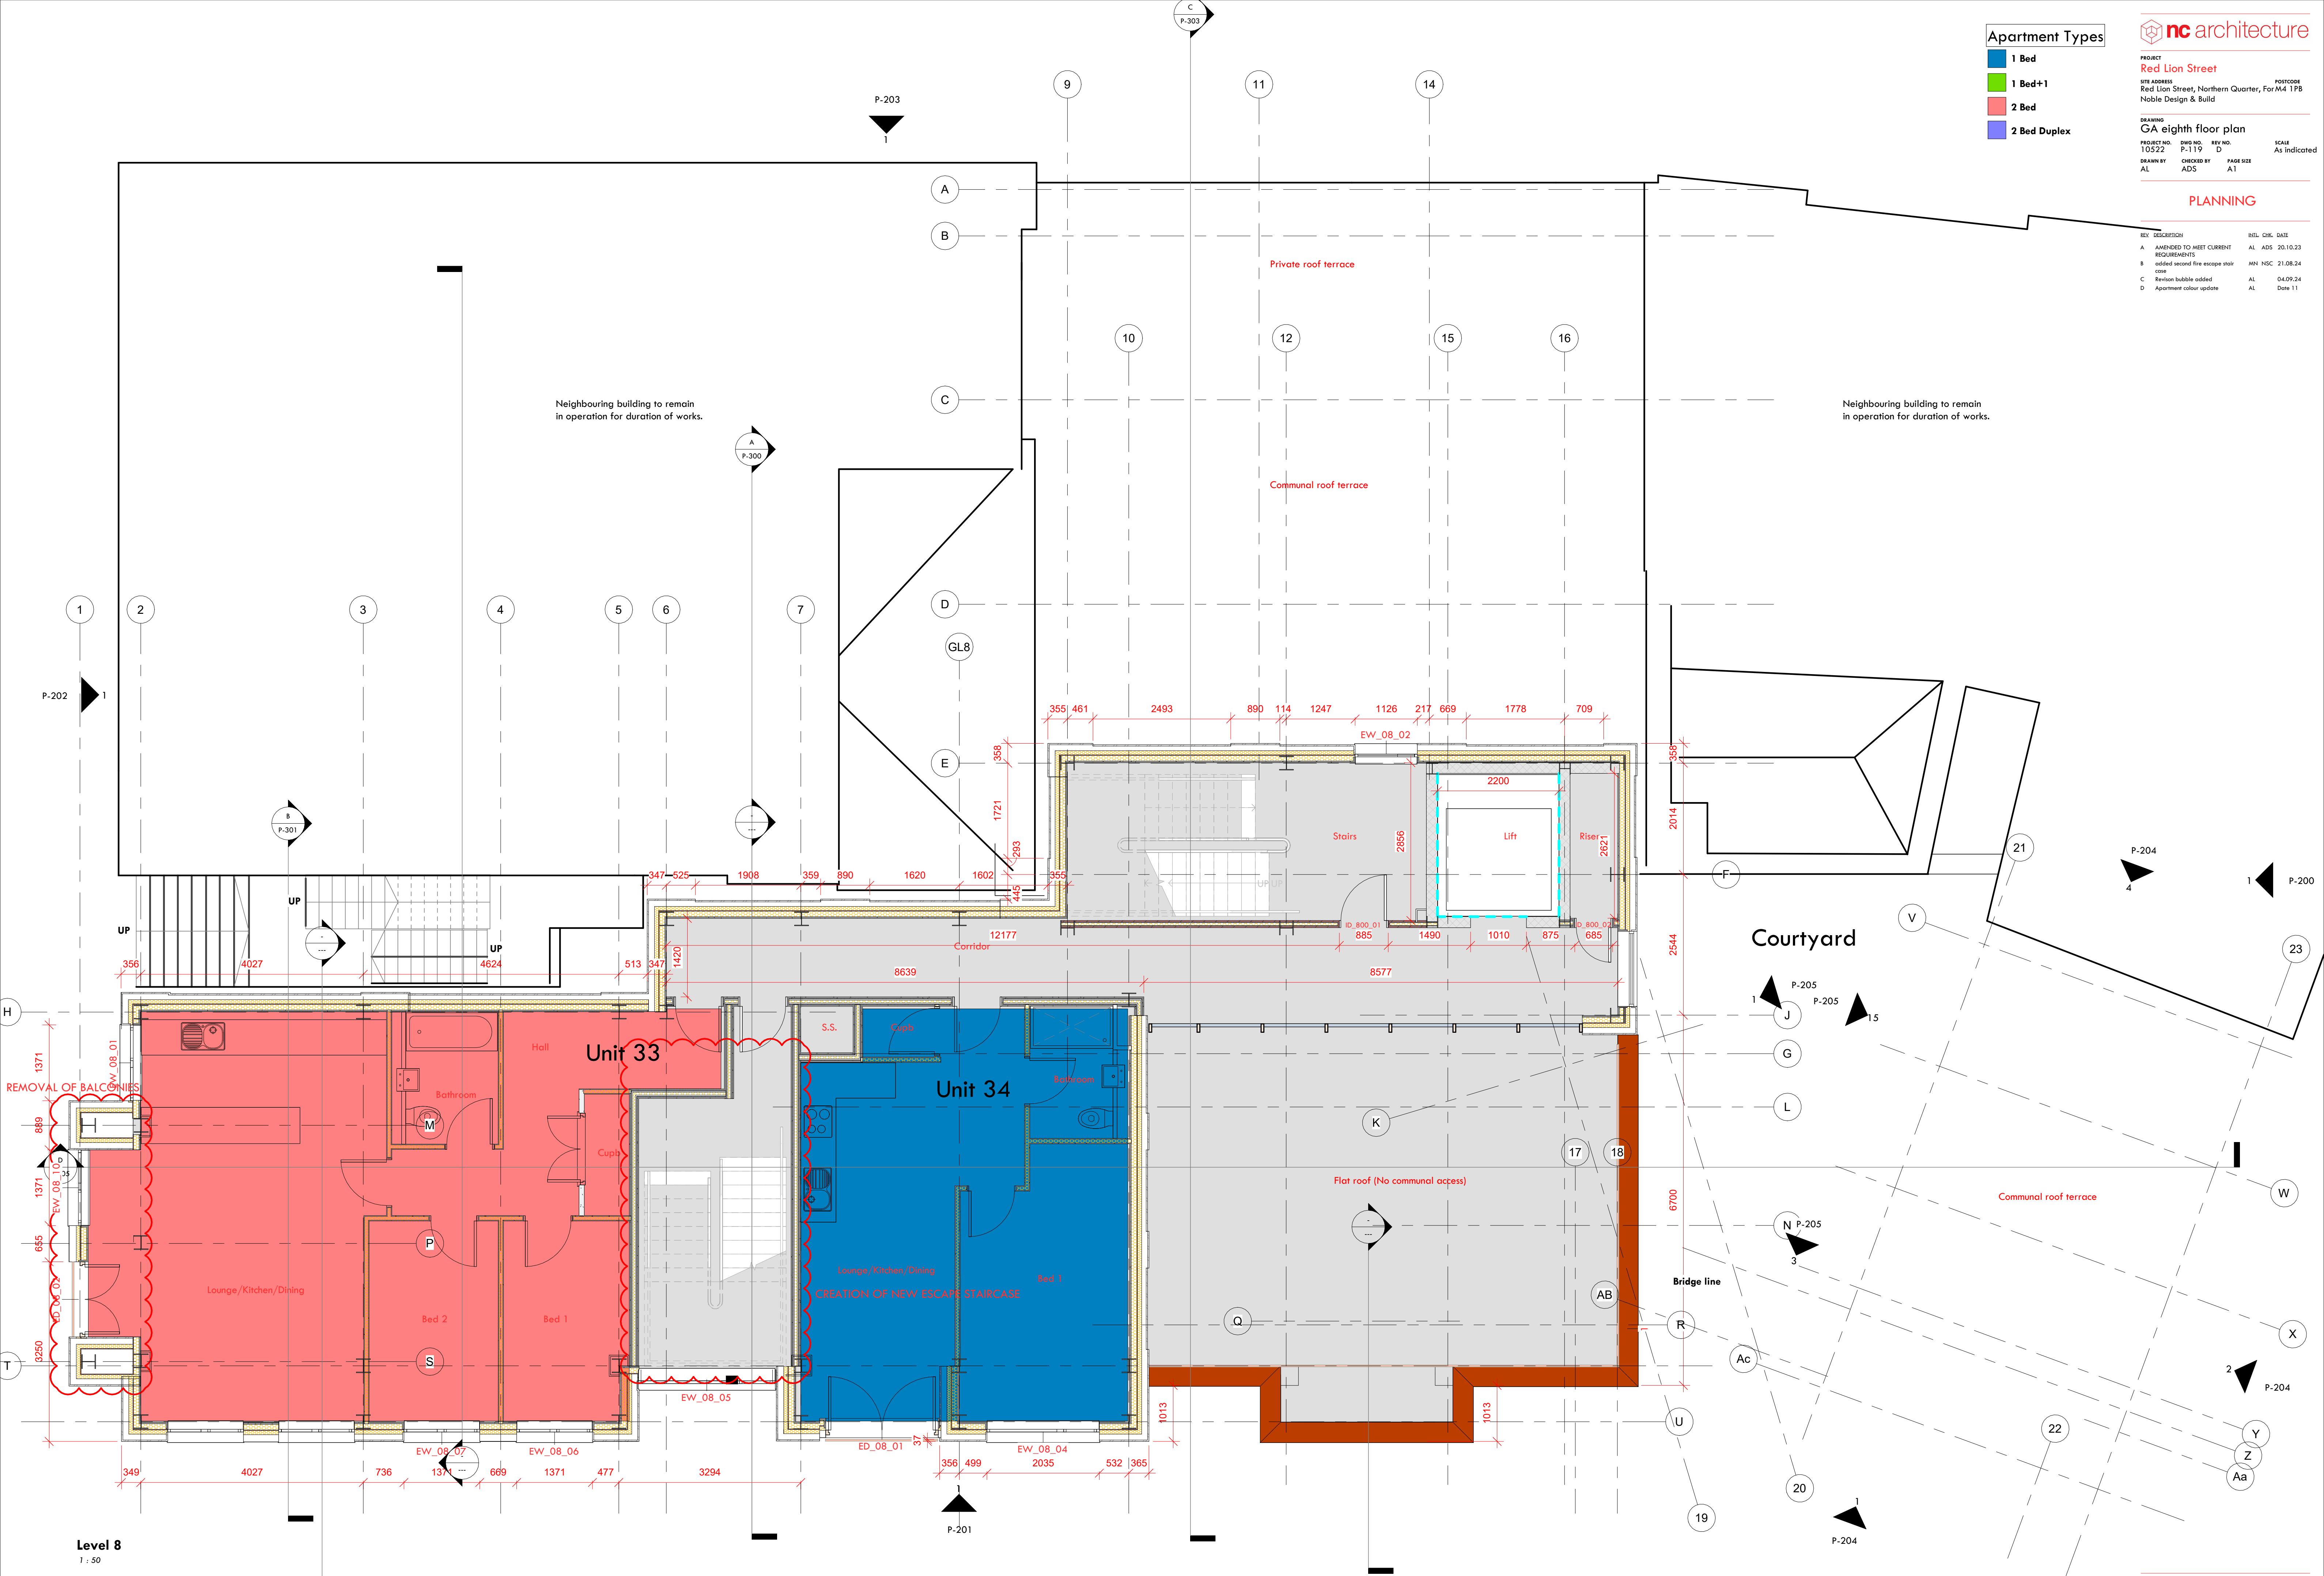

Level 8
1 / 50