



Planning West Elevation
1 : 200

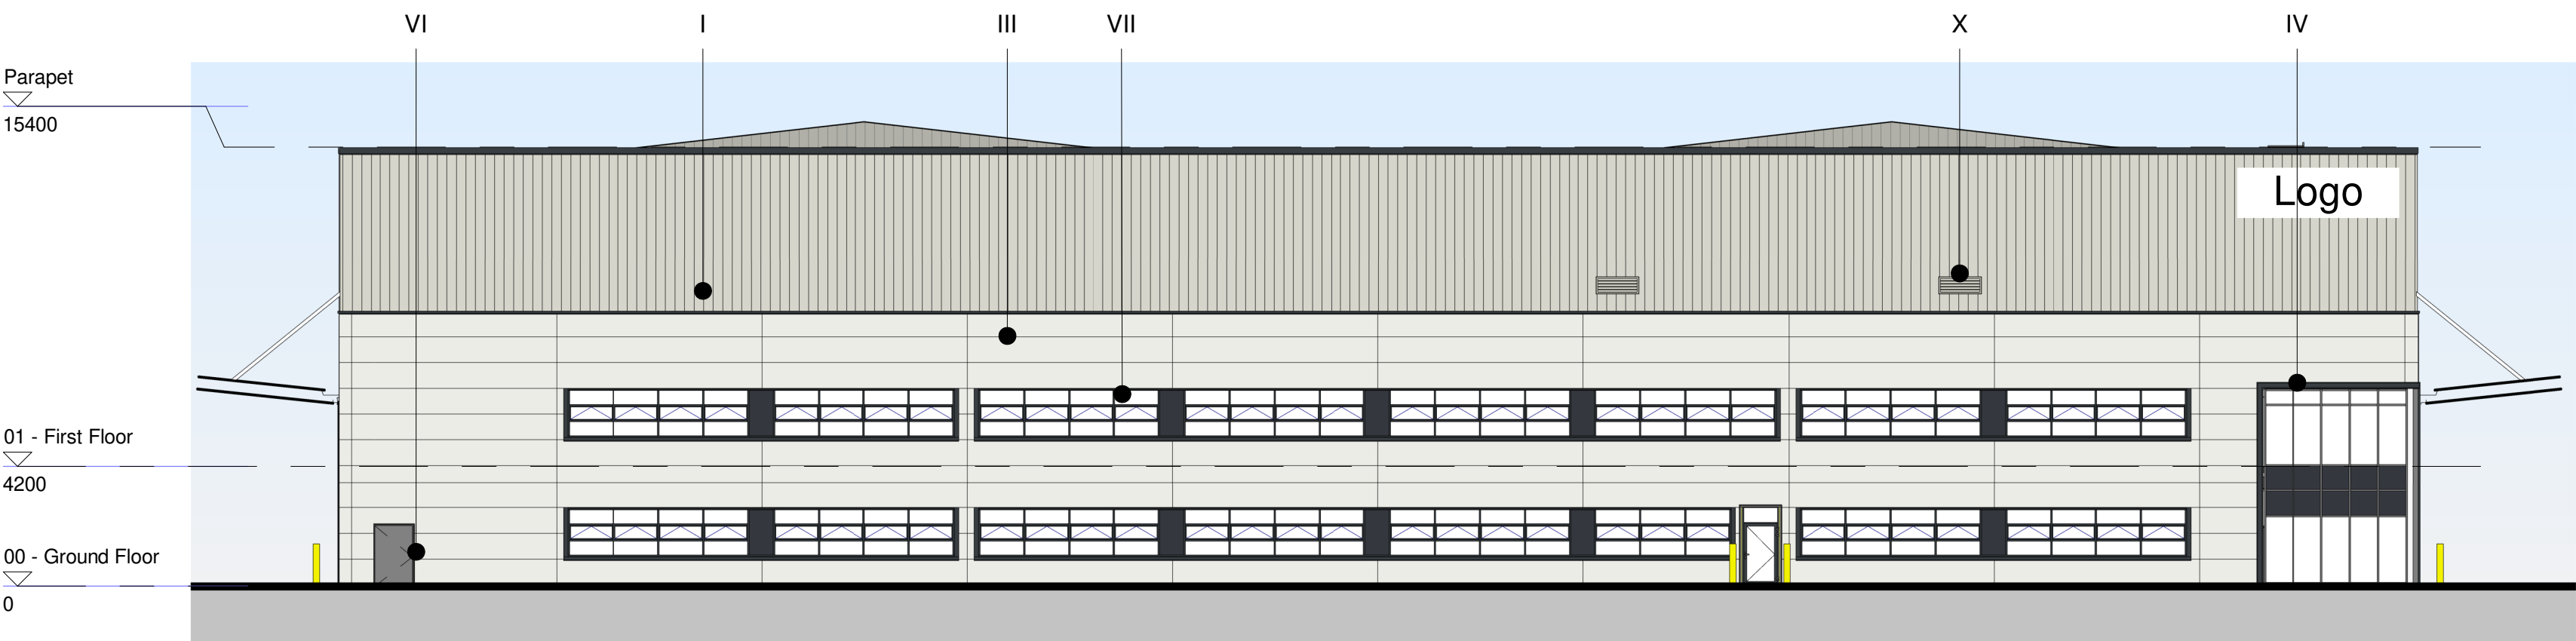

Planning - East Elevation
1 : 200



Planning- North Elevation
1 : 200

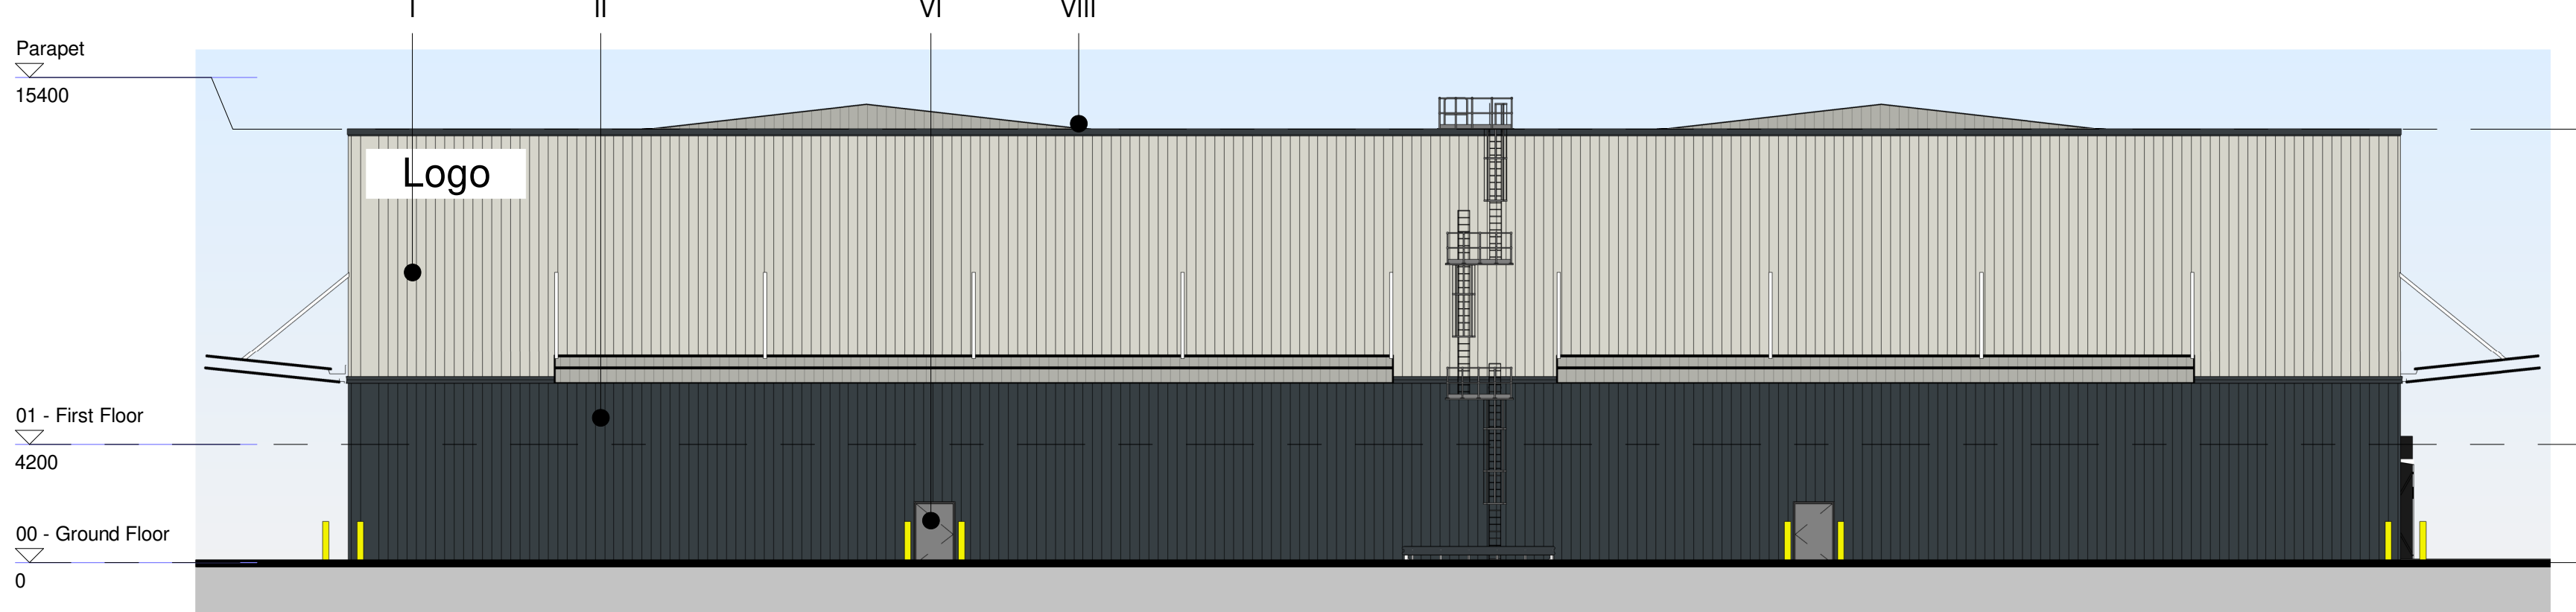


Planning - South Elevation
1 : 200

© 2023 RPS Group

Notes

1. This drawing has been prepared in accordance with the scope of RPS's appointment with its client and is subject to the terms and conditions of that appointment. RPS accepts no liability for any use of this document other than by its client and only for the purposes for which it was prepared and provided.
2. If received electronically it is the recipients responsibility to print to correct scale. Only written dimensions should be used.
3. This drawing should be read in conjunction with all other relevant drawings and specifications.

Key Plan

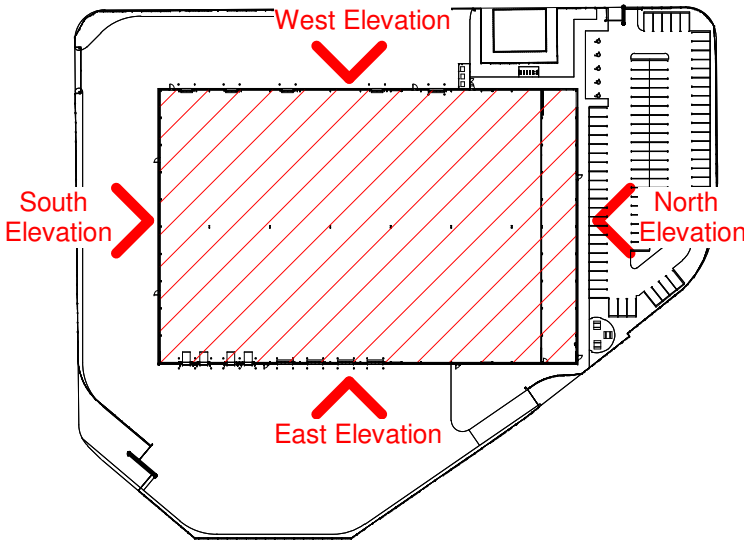

Material Key

- I Vertically laid trapezoidal cladding panels. Colour coated HPS200 Ultra Hamlet RAL 9002.
- II Vertically laid trapezoidal cladding panels. Colour coated HPS200 Ultra Anthracite RAL 7016.
- III Horizontally laid composite microrib* cladding panels. Colour White RAL 9010.
- IV Aluminium feature band flashing. Colour Anthracite 7016.
- V Loading Doors. Colour White RAL 9003.
- VI Fire Escape Doors. Colour light grey.
- VII Curtain walling and windows frames. Colour Anthracite RAL 7016 externally. Glazing to be Suncool outer pane and laminated inner pane or similar approved.
- VIII Aluminium parapet flashing. Colour Anthracite 7016.
- IX Concrete Prowall.
- X Louvres. Colour Hamlet.

Note* microrib panels or similar approved flat appearance cladding type.

P04	Louvres added and horizontally laid cladding RAL code updated	JD	ET	25.10.24
P03	Parapet height amended to co-ordinate with finalised construction details	SC	ET	08/08/24
P02	Updated Key Plan	CB	AM	13/11/23
P01	First Issue	LL	MJH	10/03/23
Rev	Description	By	Apr	Date

rps MAKING COMPLEX EASY
A TETRA TECH COMPANY
Sherwood House, Sherwood Avenue,
Newark, Nottinghamshire, NG24 1QQ
T:01636 605 700 E:exp@rpsgroup.com

Client
**COLUMBIA
THREADNEEDLE**
INVESTMENTS

Project
Box 4, Manchester Airport

Title
Proposed Elevations

RPS Project Number
NK020993
Task Team Manager
KRP
Status
S5

Scale @A1
As indicated
Information Author
LL

Date Created
14/02/23
Task Information Manager
MJH

Document Number
020993-RPS-SI-XX-DR-A-0111
Project Code - Originator - ValidSys - Level/Loc - Type - Role - Drawing Number
rpsgroup.com

Revision
P04

1m SCALE 1:200