


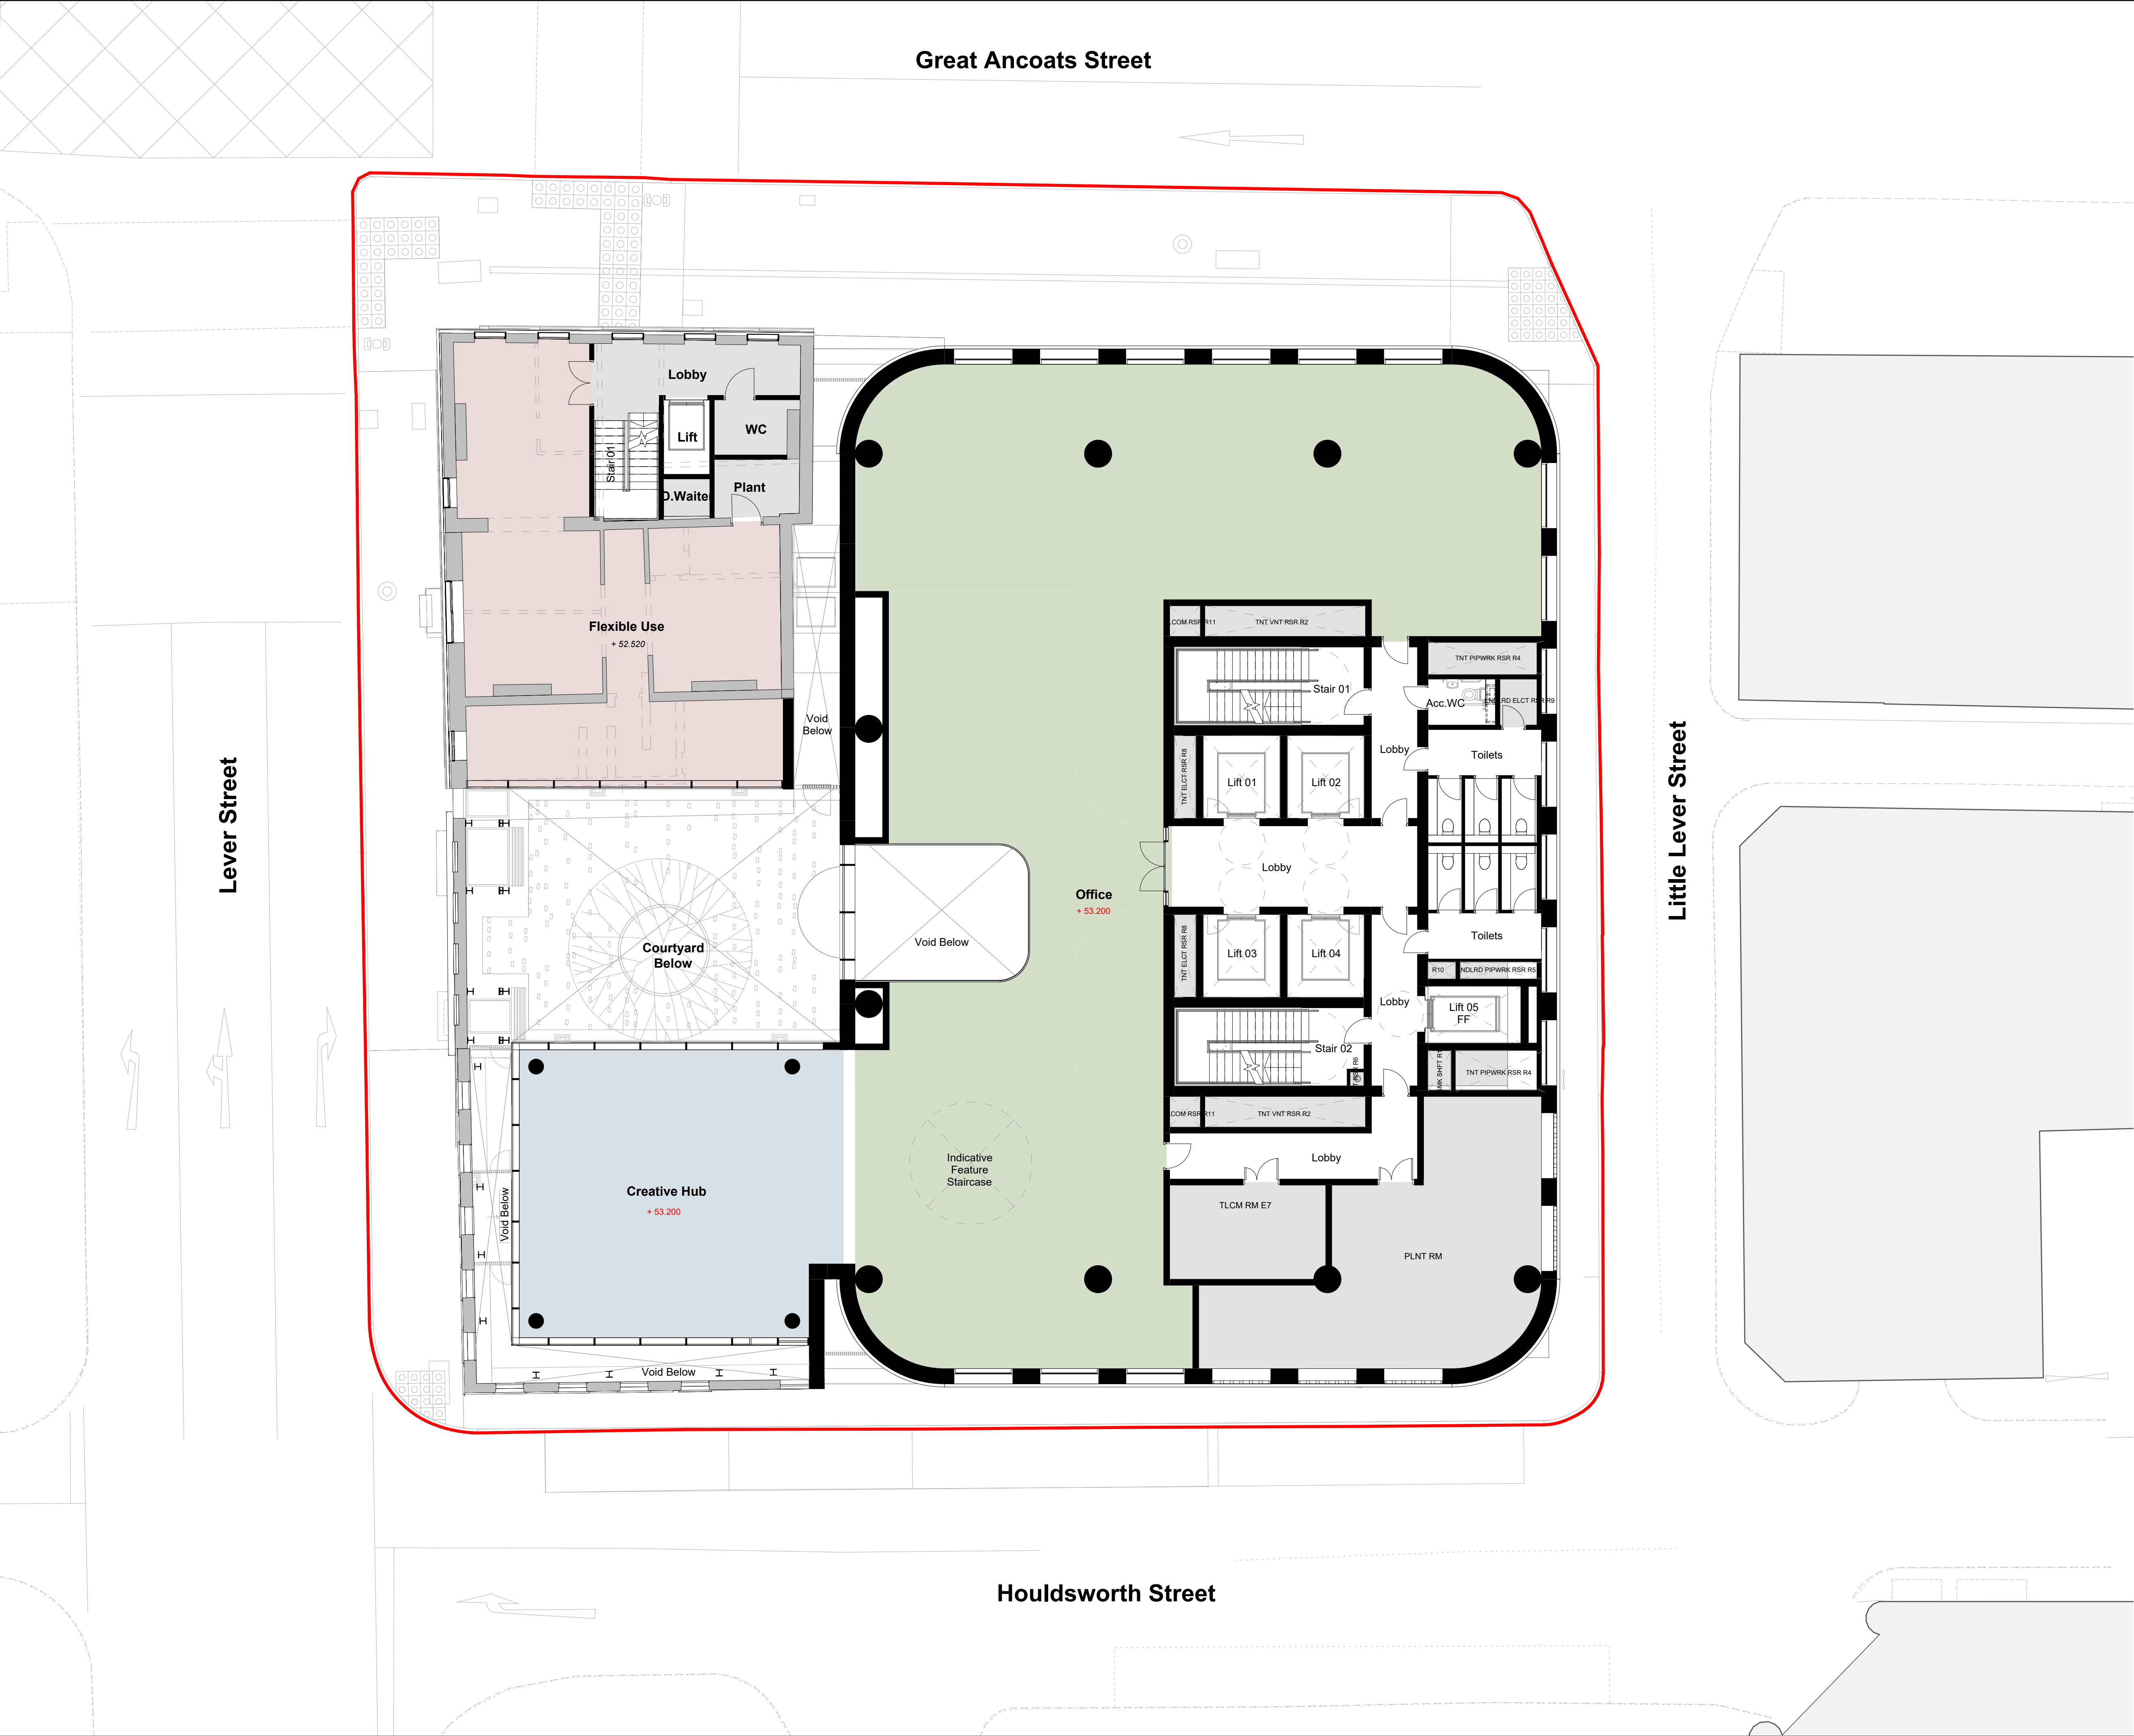

Notes & Key: HWS Ref: 2510

Dimensions are not to be scaled from on this document. Notify Howells of discrepancies affecting the information shown. This drawing is copyright of Howells, the trading name of Glenn Howells Architects Limited.

LEGEND



- Planning Boundary
- Existing Walls To Be Removed
- Existing Site Levels
- Proposed Levels

KEY


- Office
- Flexible Use
- Creative Hub
- Business Lounge
- Plant
- Cycle
- Shower & Lockers
- Amenity Space

- Existing wall to be retained, cleaned and made good
- Proposed new wall

- Entrance
- Cycle Access

  

Location:

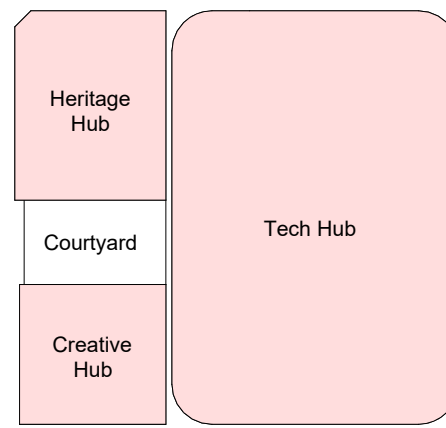

Status:

PLANNING

Revision History:

P01 Planning First Issue
P02 Planning Update

Checked: AD

24/04/2024 DJ
01/11/2024 DJ

Project & Client:

Lever Street Manchester working with Soller Group

File Title:

Proposed - 1st Floor Plan

Scale: 1 : 100 @A1

File ID:

2510-HWS-XXX-01-D-A-05101

Revision:

P02

Howells

.uk