


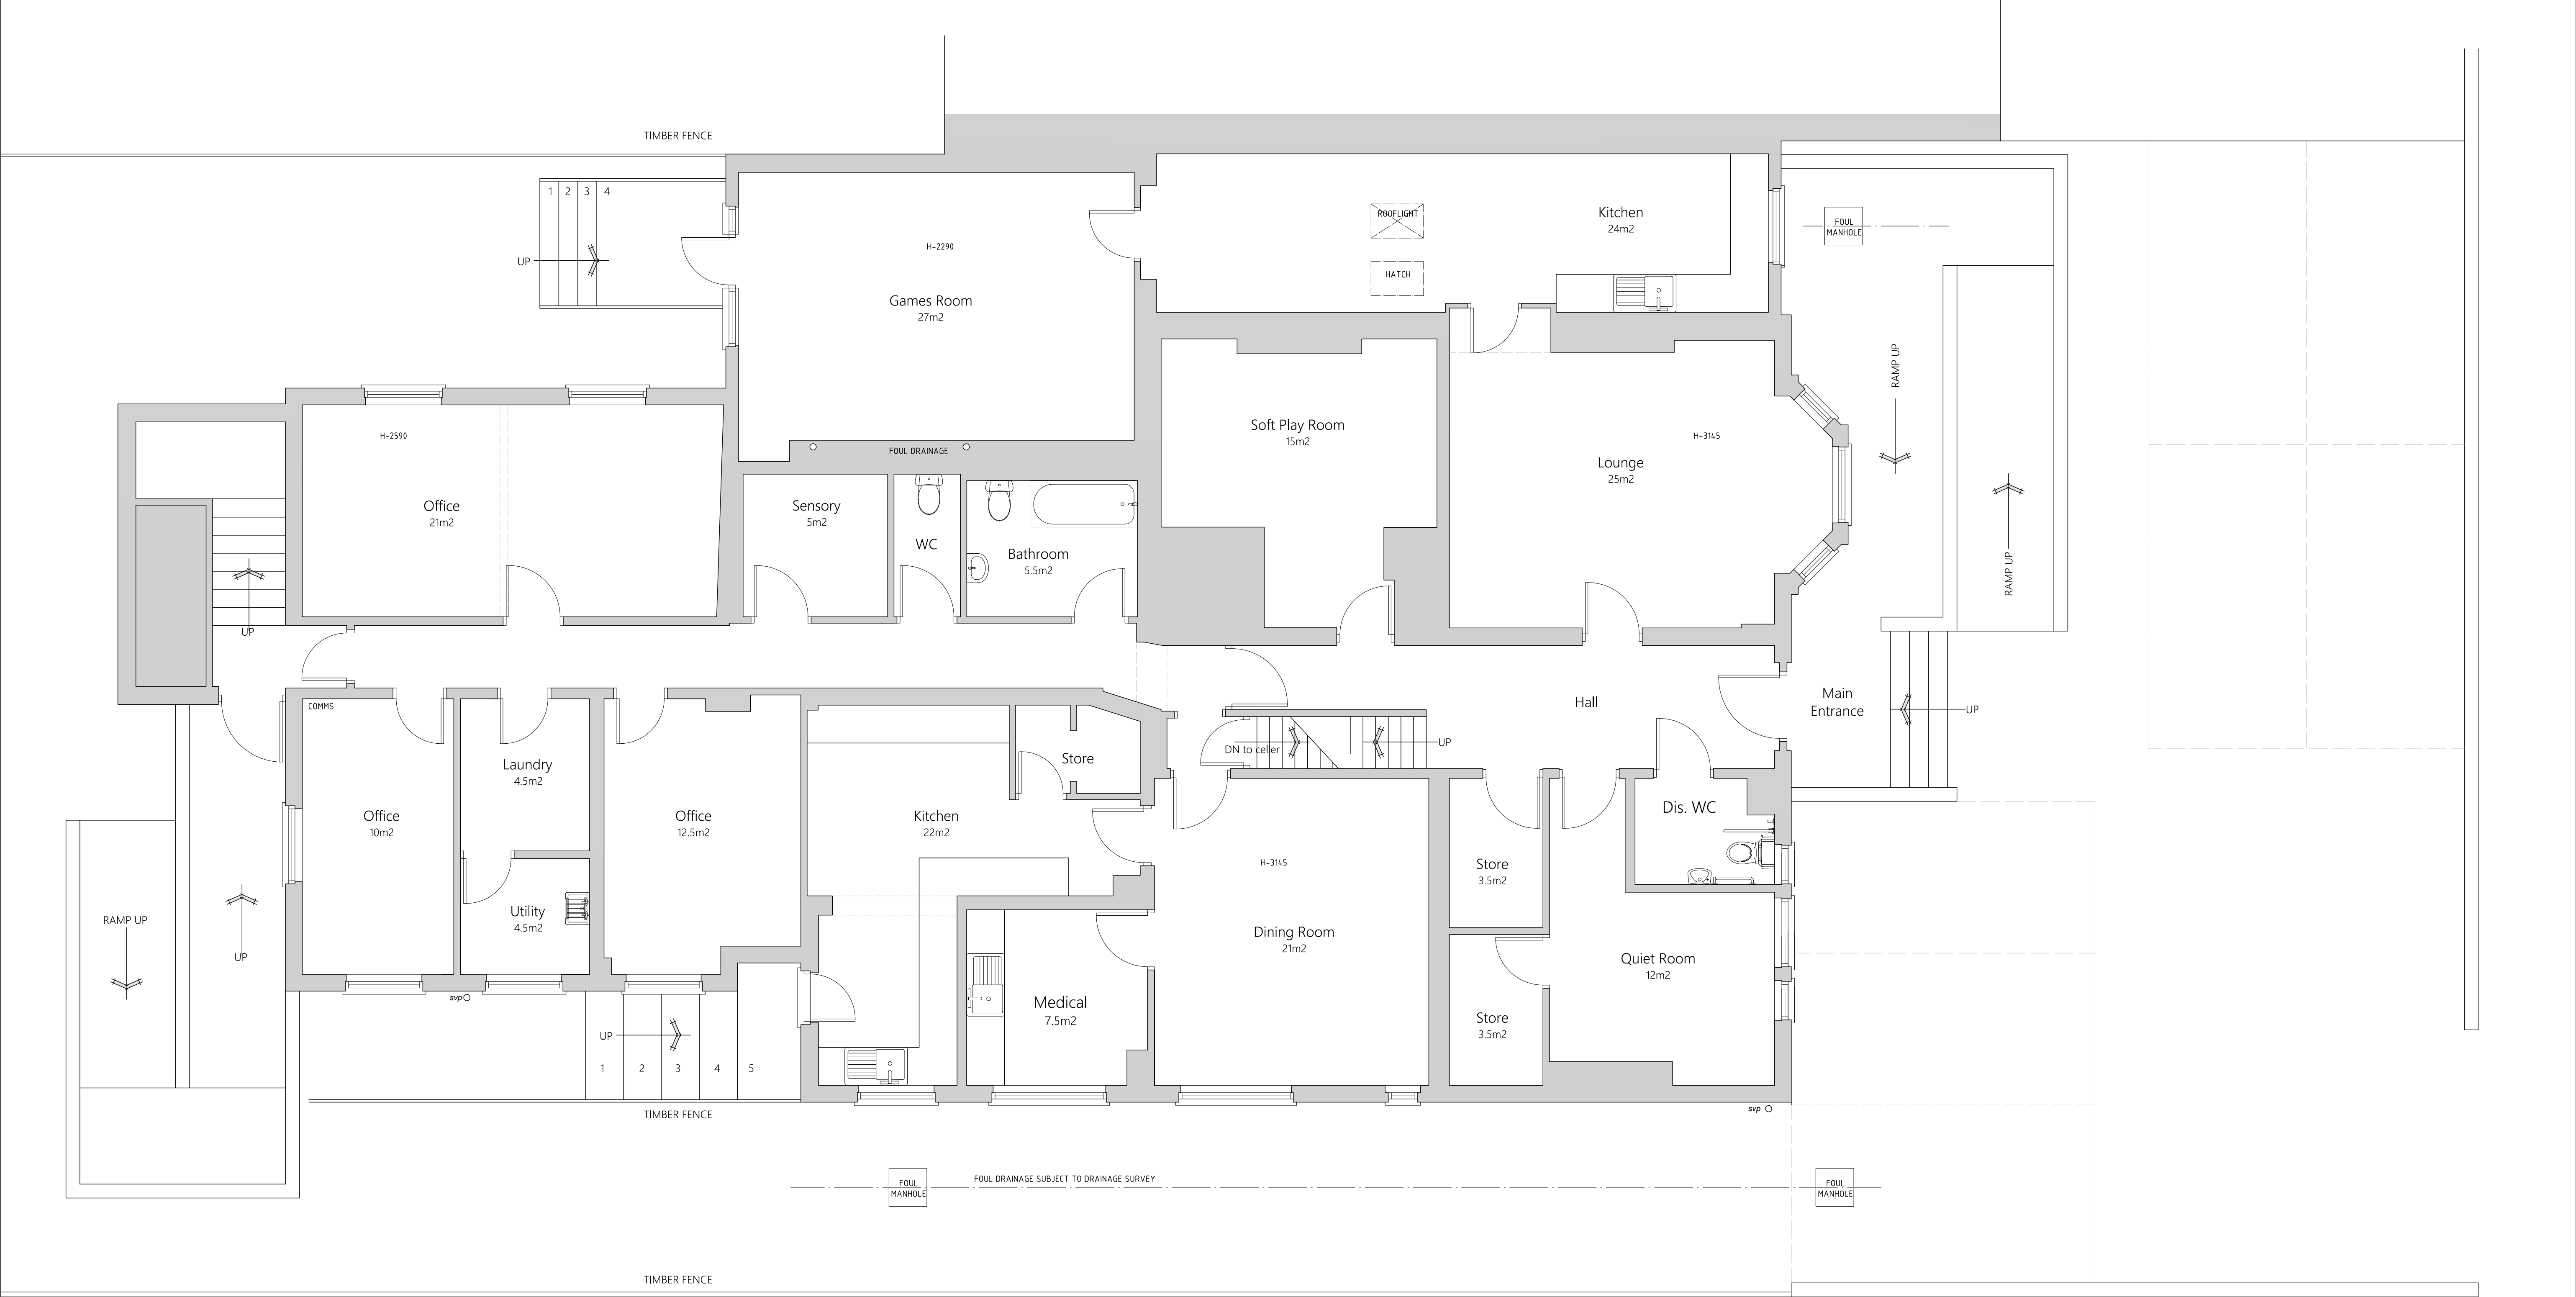

Existing Ground Floor Plan

revisions

Pharaoh Designs
j.asbury@bluewin.ch

keys
group

Client Keys Group		
Site 1524 Ashton Old Road Openshaw, Manchester. M11 1HN		
Scale 1:50@A1	Date Dec 2024	
Dwg. title Existing Ground Floor Plan		
Job No. 03/12/24	Dwg. no. 01	Rev. -

0123

Scale Bar (Metres) - Sc. 1:50