



NOTES:

1. Drawing scaled & issued for planning purposes only.
2. All selling out, levels & dimensions to be checked on site by the Contractor (s) prior to the relevant orders being placed & installation of materials, any discrepancies are to be brought to the attention of the client & contract administrator.
3. This drawing is to be read in conjunction with all others relating to the project & all information derived accordingly, any anomalies to be reported to the client & contract administrator.
4. Work shown on this drawing to be carried out in accordance with current British Standards & Codes of Practice.
5. © This drawing is the Copyright of Saville Landscape Design Ltd & may not be reproduced in any form without prior written consent from Saville Landscape Design Ltd


SECTION A A Scale 1:50

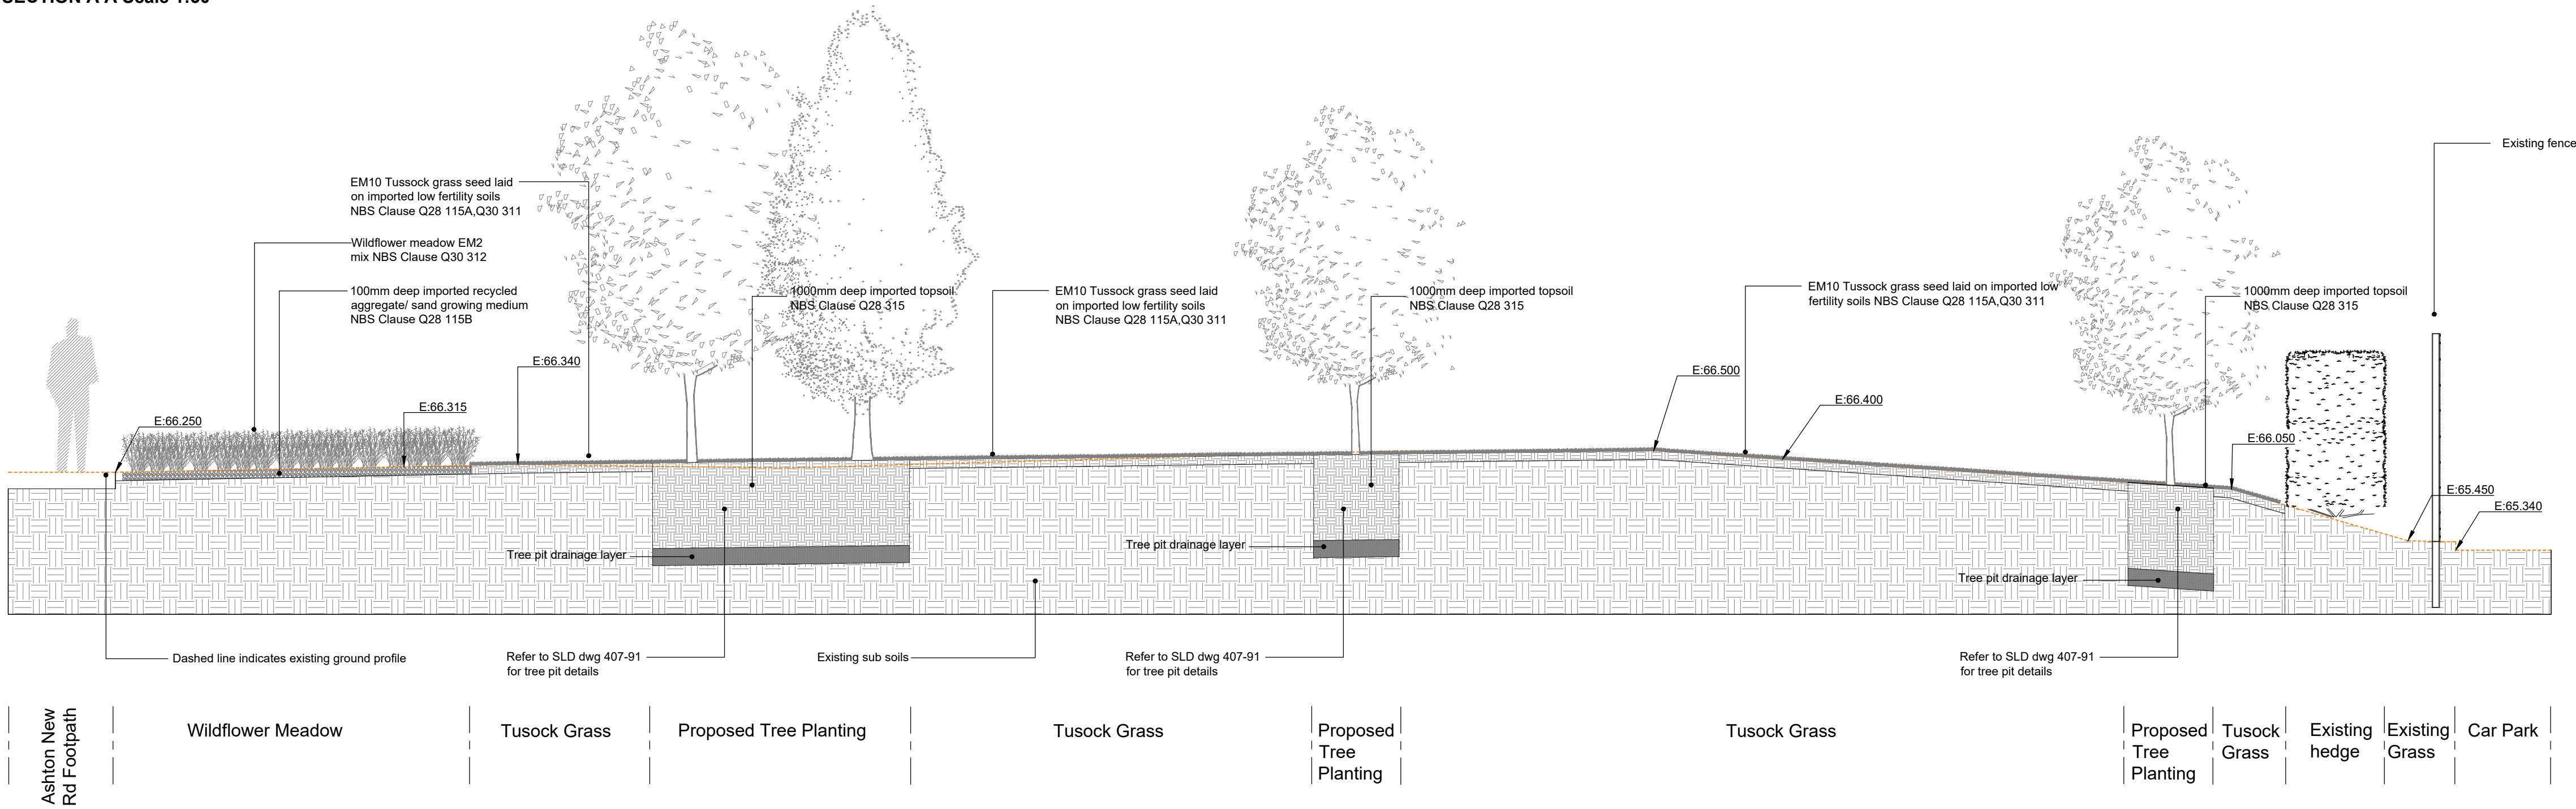

SECTION B B Scale 1:50

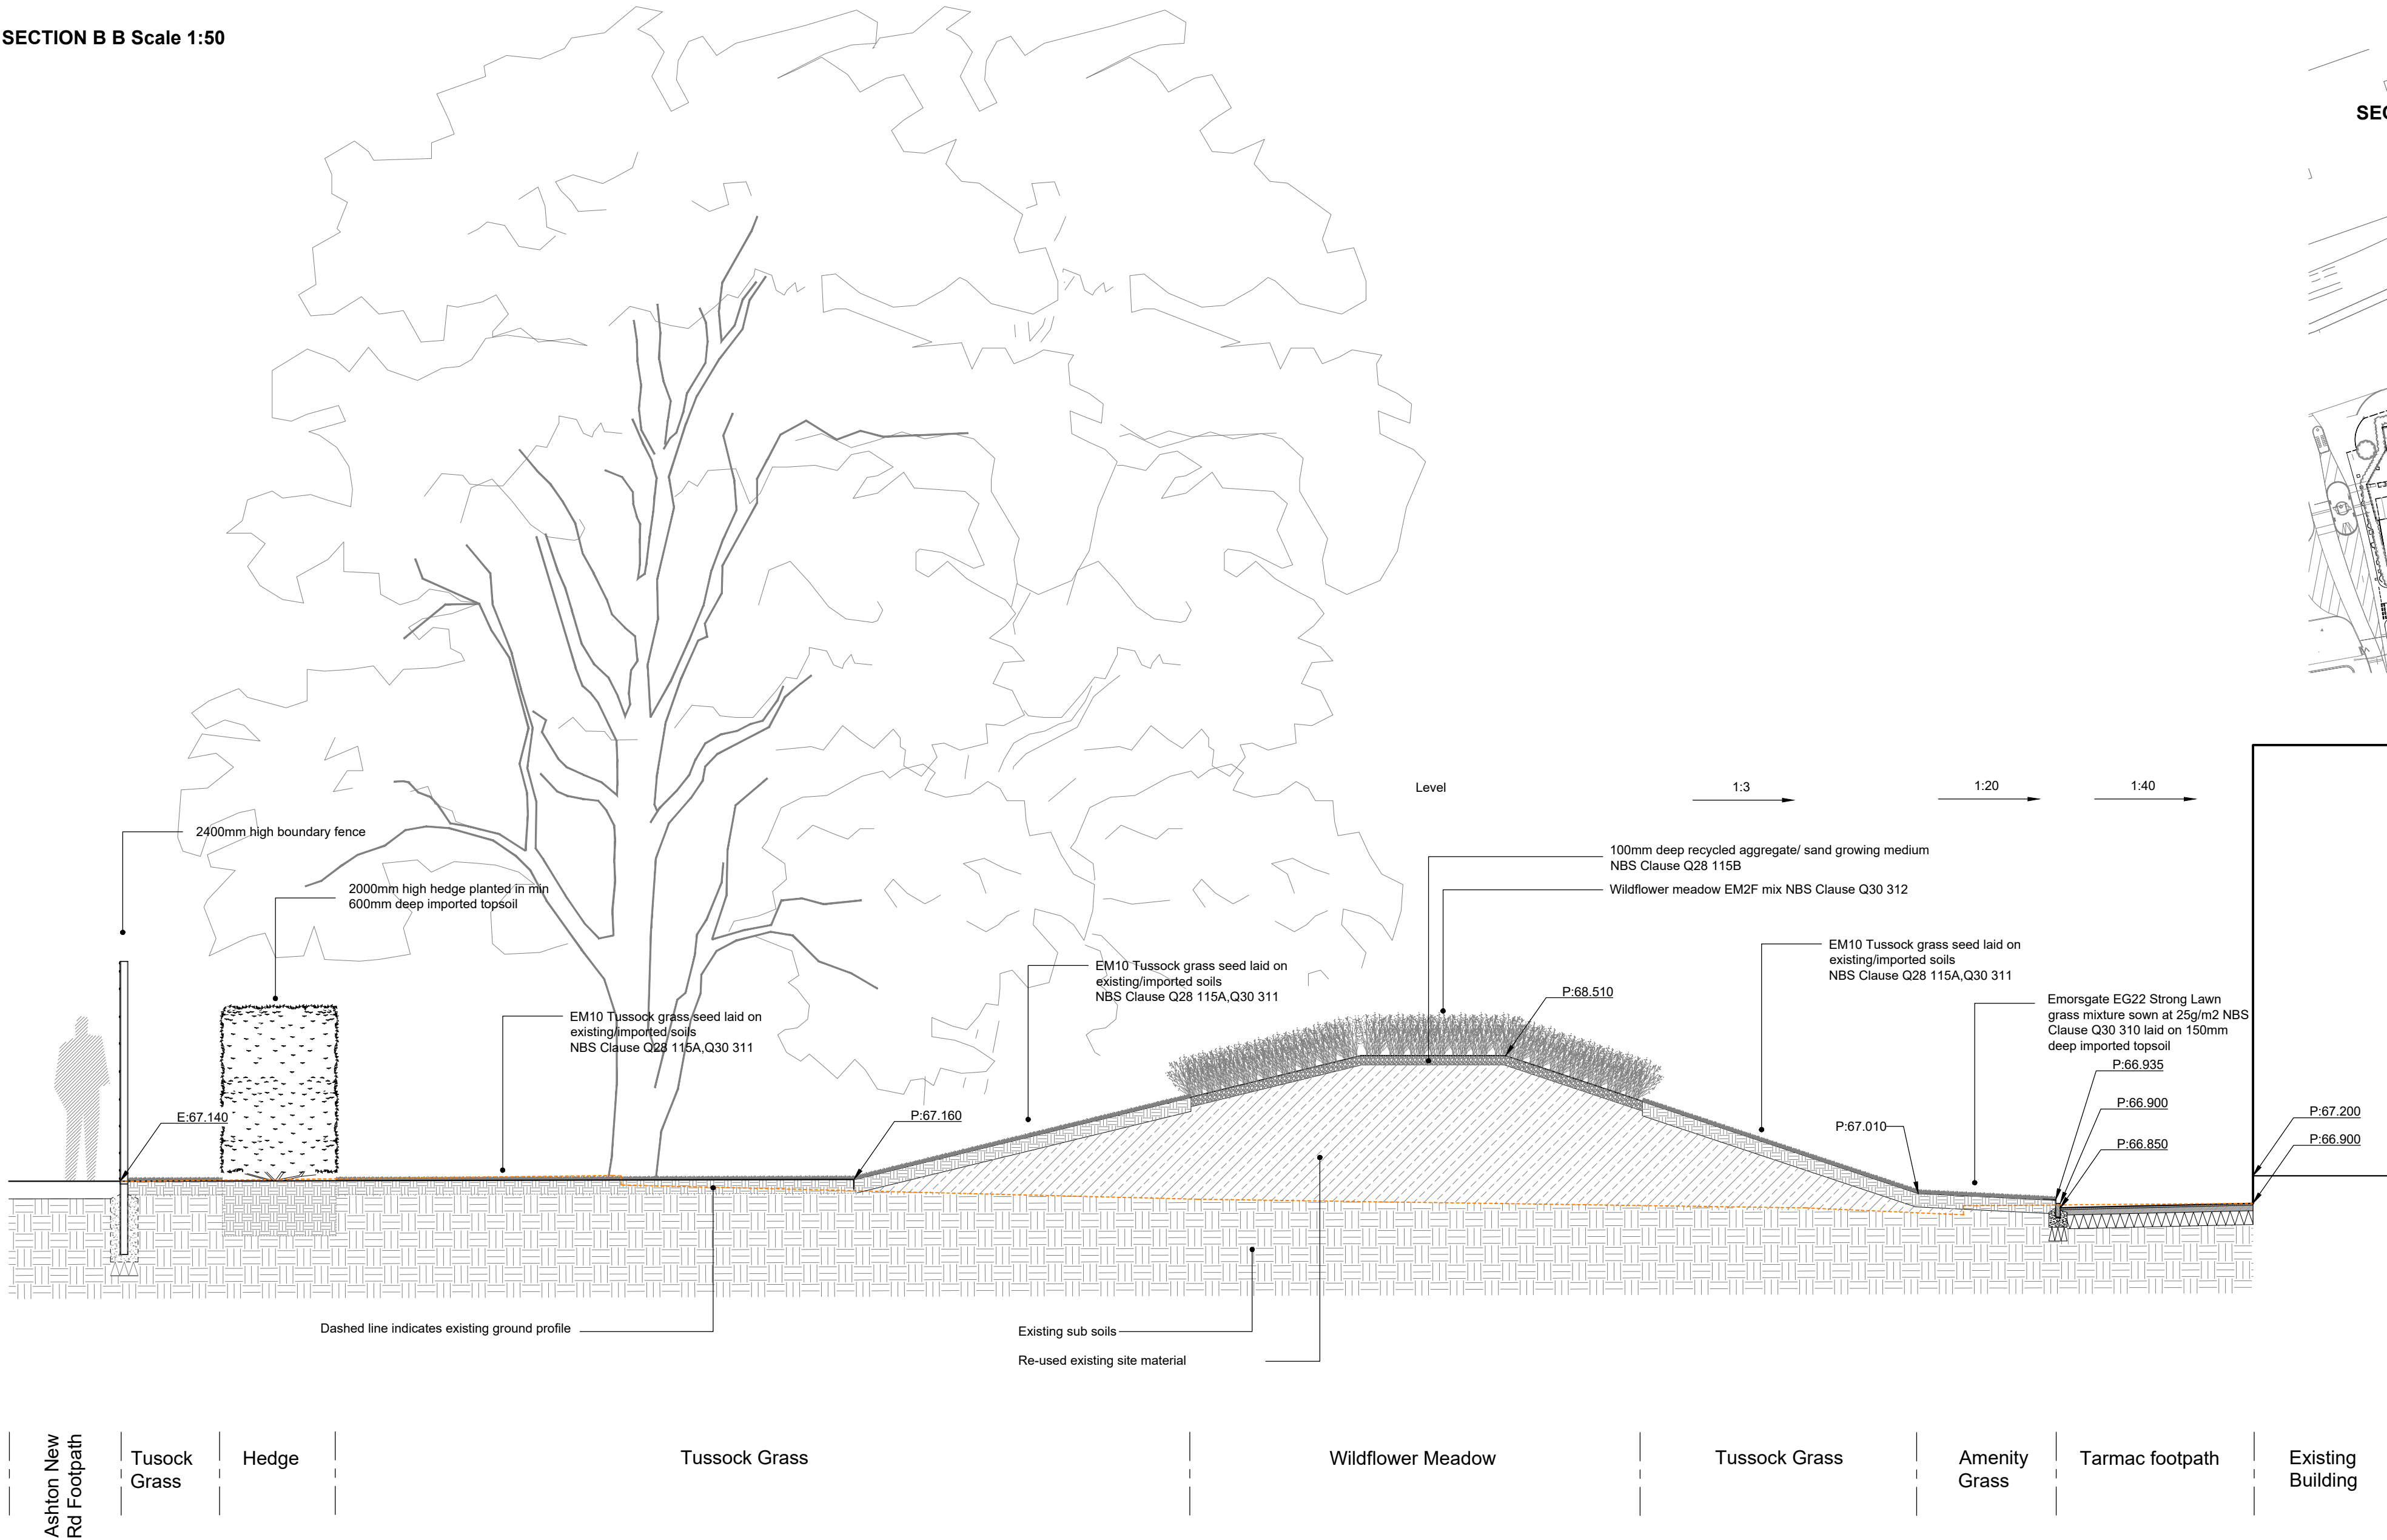

SECTION LOCATION Scale 1:1000

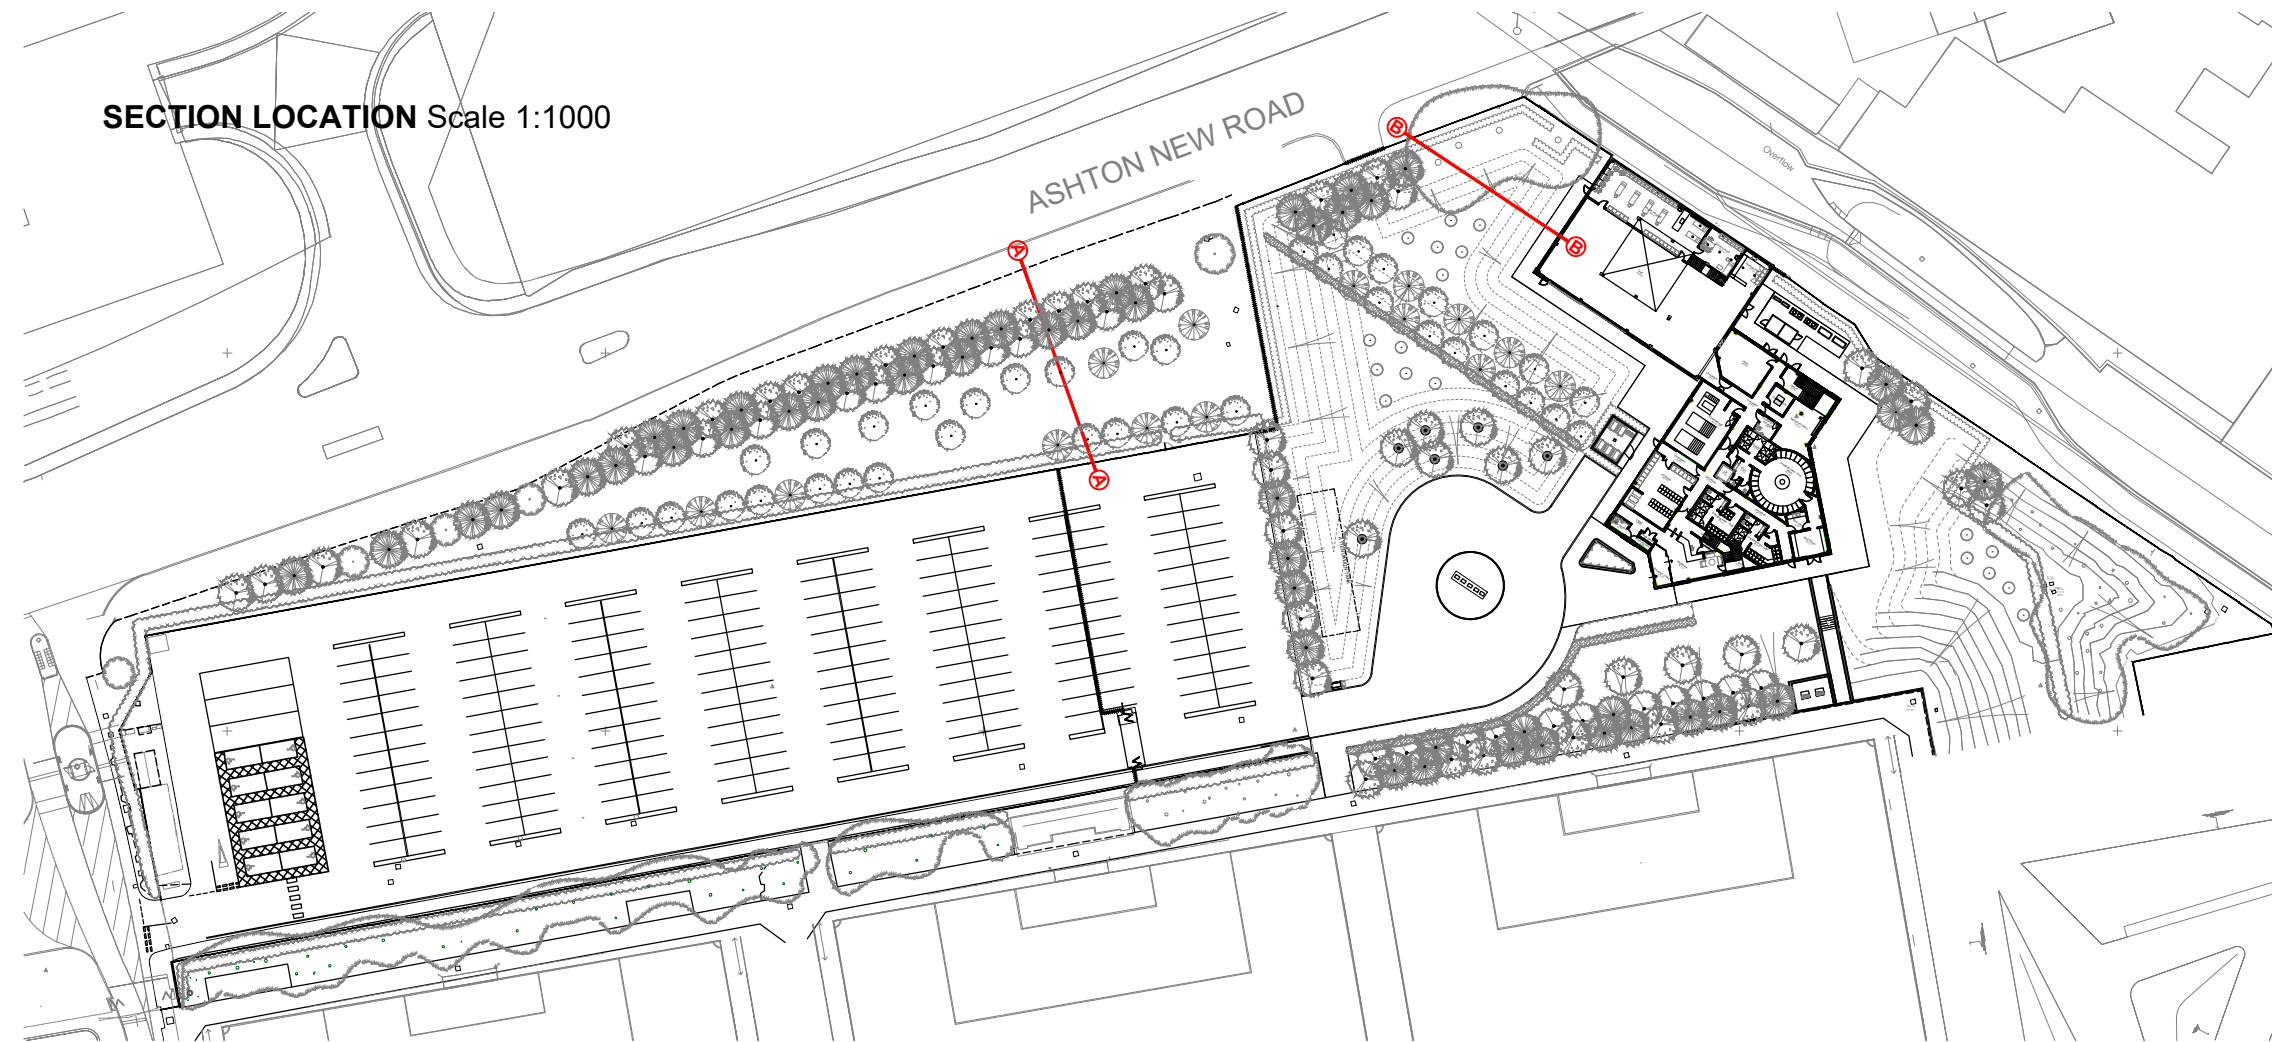

Rev	Description	Initial	Date
D	Project title updated, amended to latest site plan	KAS	Nov24
C	2D/3D status updated	KAS	Oct24
B	Amended to latest site plan	KAS	Oct24
A	Notes added, NBS Clauses added	KAS	Apr24

saville LANDSCAPE DESIGN
Hatherlow House Romiley Stockport Cheshire SK6 3DY
T : 0161 406 7333 E : info@savillelandscape.co.uk
M : 07502 289193 W : www.savillelandscape.co.uk

CLIENT MCFC			
PROJECT TITLE Women's First Team			
DRAWING TITLE Sections			
STATUS STAGE 4			
SCALE 1:50	SHEET SIZE A1	DRAWN KAS	CHECKED -
PROJECT NO. 407		DRAWING NO. 78	DATE Nov24
		REV. D	