



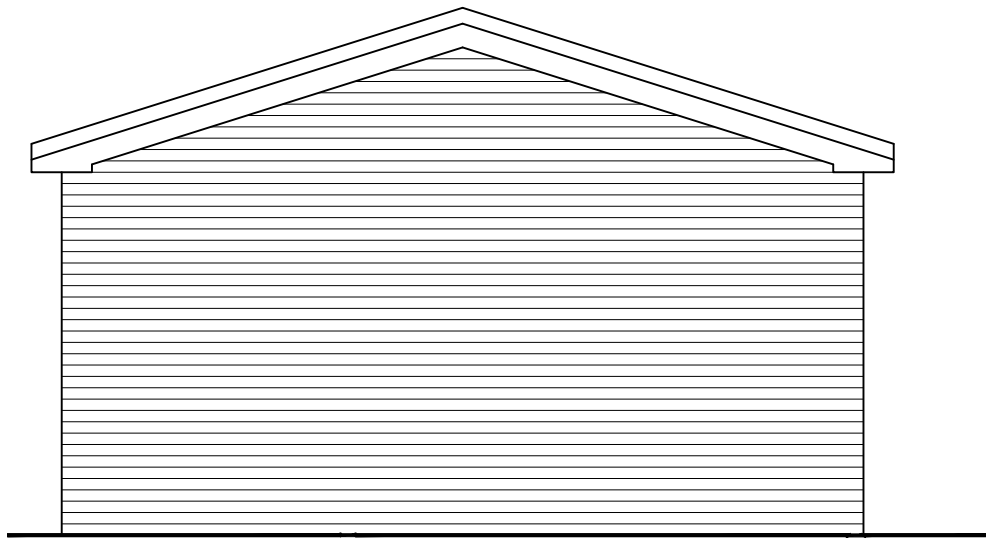

Rear Elevation

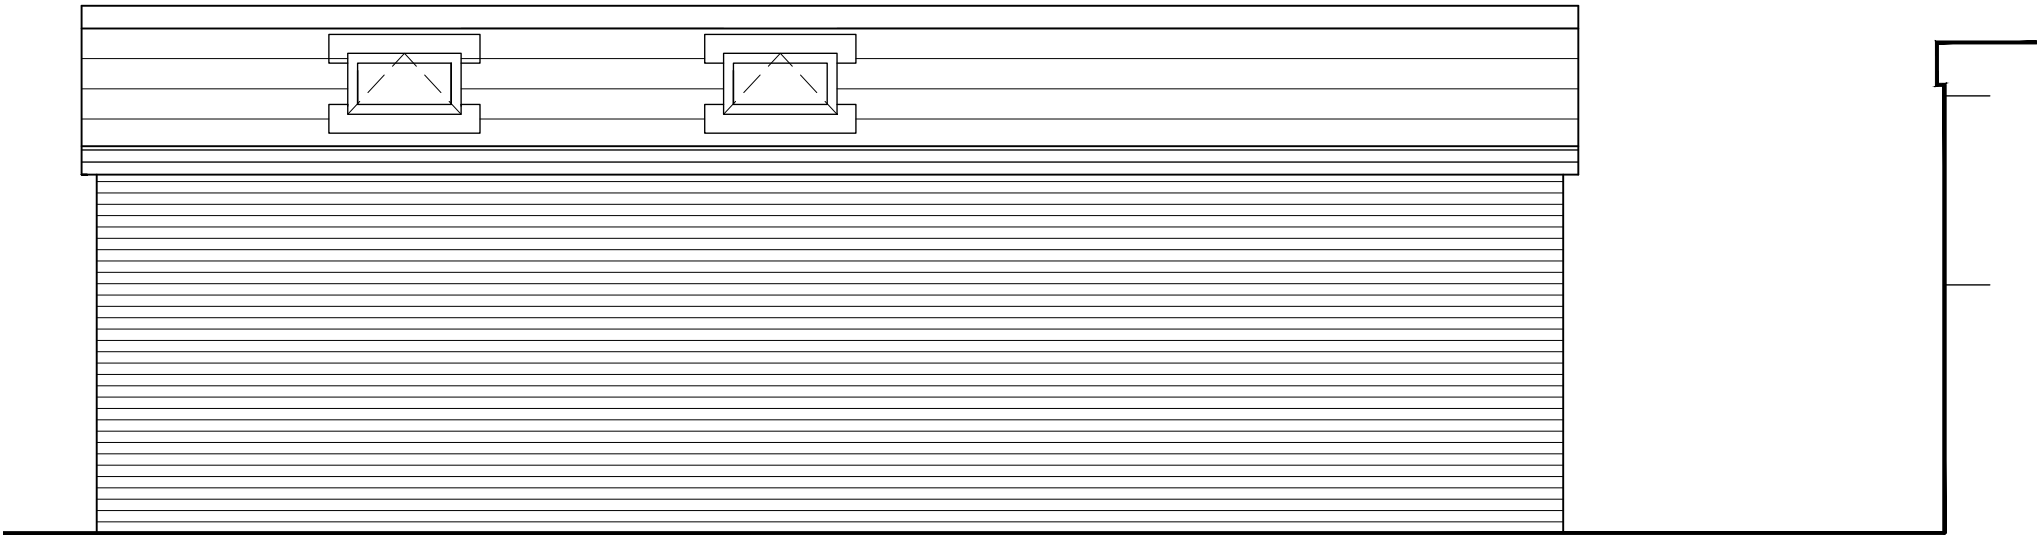

Side Elevation

Elevations as Proposed

Scale 1:50

012345678metres

Do not scale this drawing as it may have been reduced / distorted

[1:50]

PROJECT Proposed Granny Annexe: Ingleside, Glenside Road, Gorton, M18 7NE		DRAWING NUMBER NE - 008		
DRAWING Elevations as Proposed		REVISION	DRAWN MV DATE Dec 2024	CHECKED SCALE 1:50 @ A3